


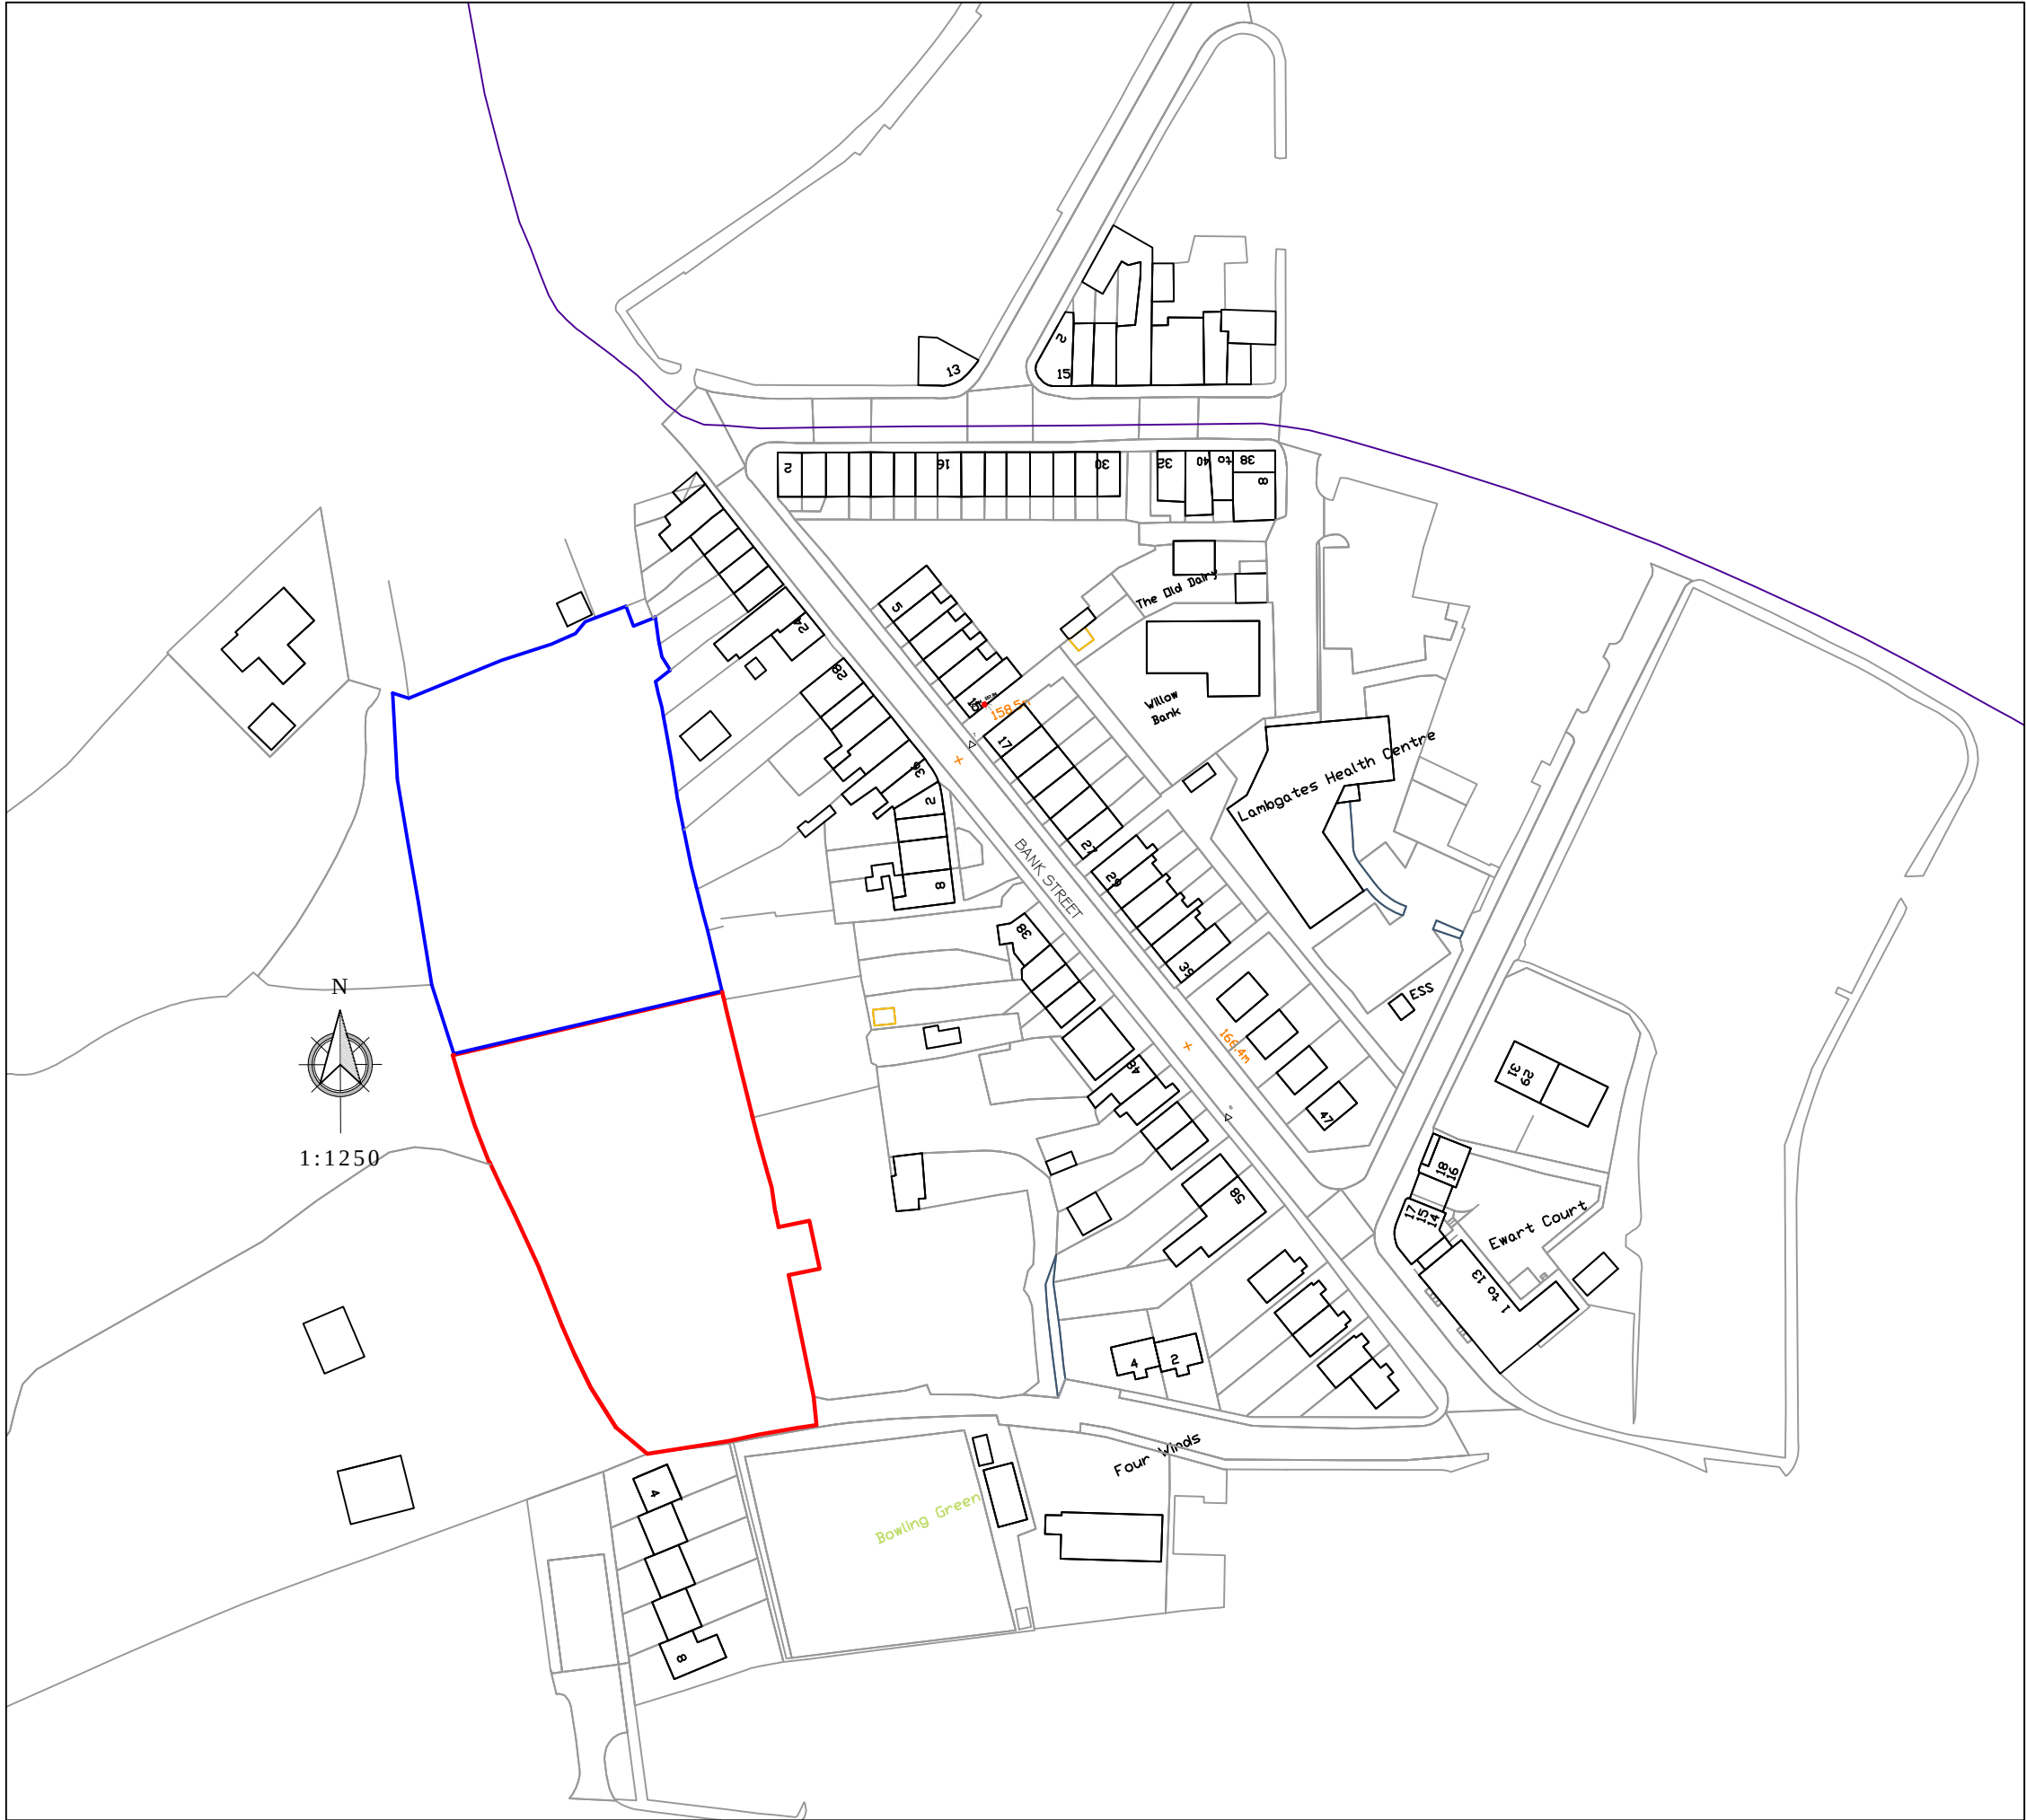

LHG PROJECTS LTD
Architectural Design & Surveying
M: 07941 889 509
E: lhgprojects@gmail.com



PROJECT
Land off Paradise Street

CLIENT
Adam Harrison

DRAWING TITLE
Location Plan

DATE
06/06/15

SCALE
1:1250 @ A3

DRAWING NUMBER
323

REVISION NO.