


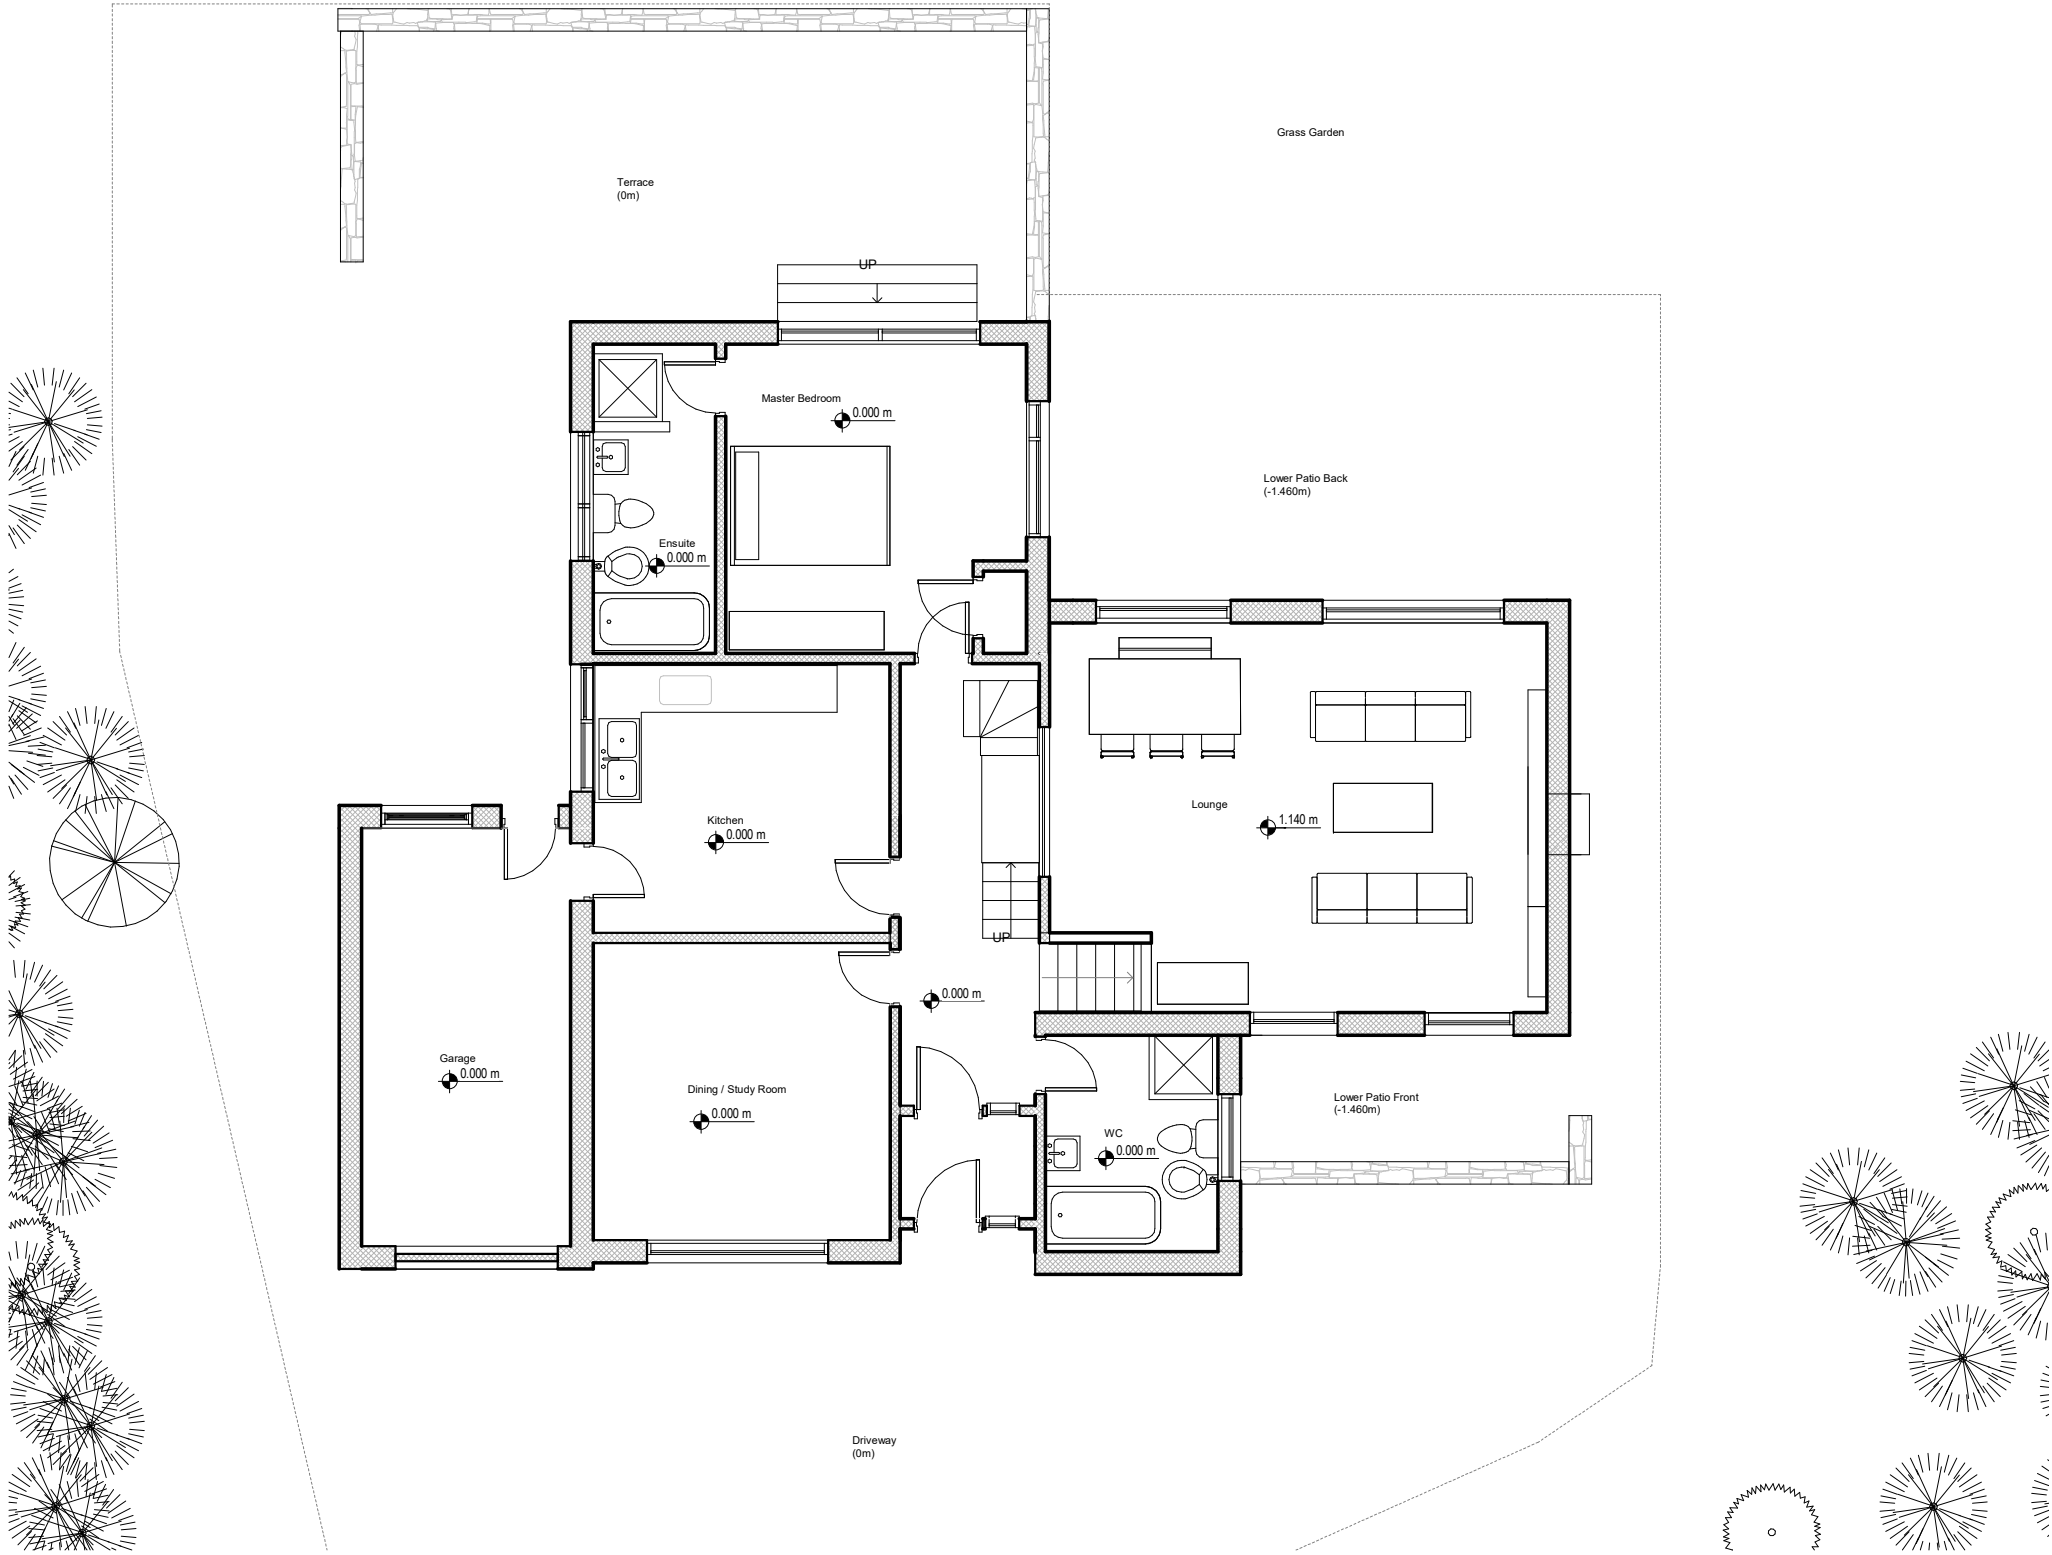

Existing Ground Floor Plan
1 : 50