



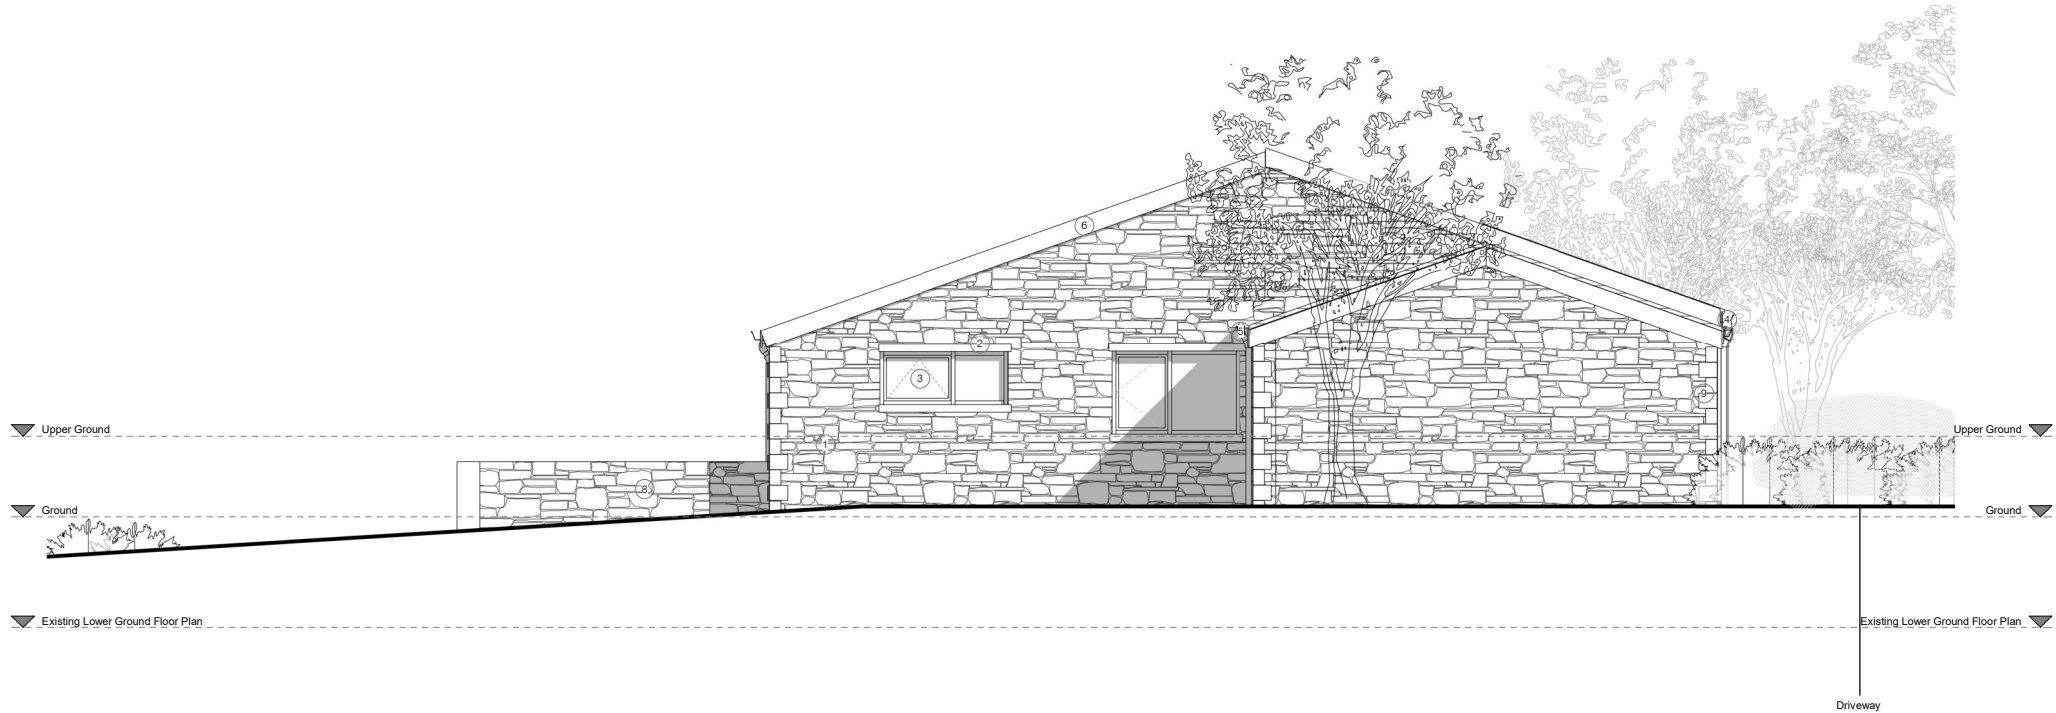

Existing Elevation 04
1 : 50

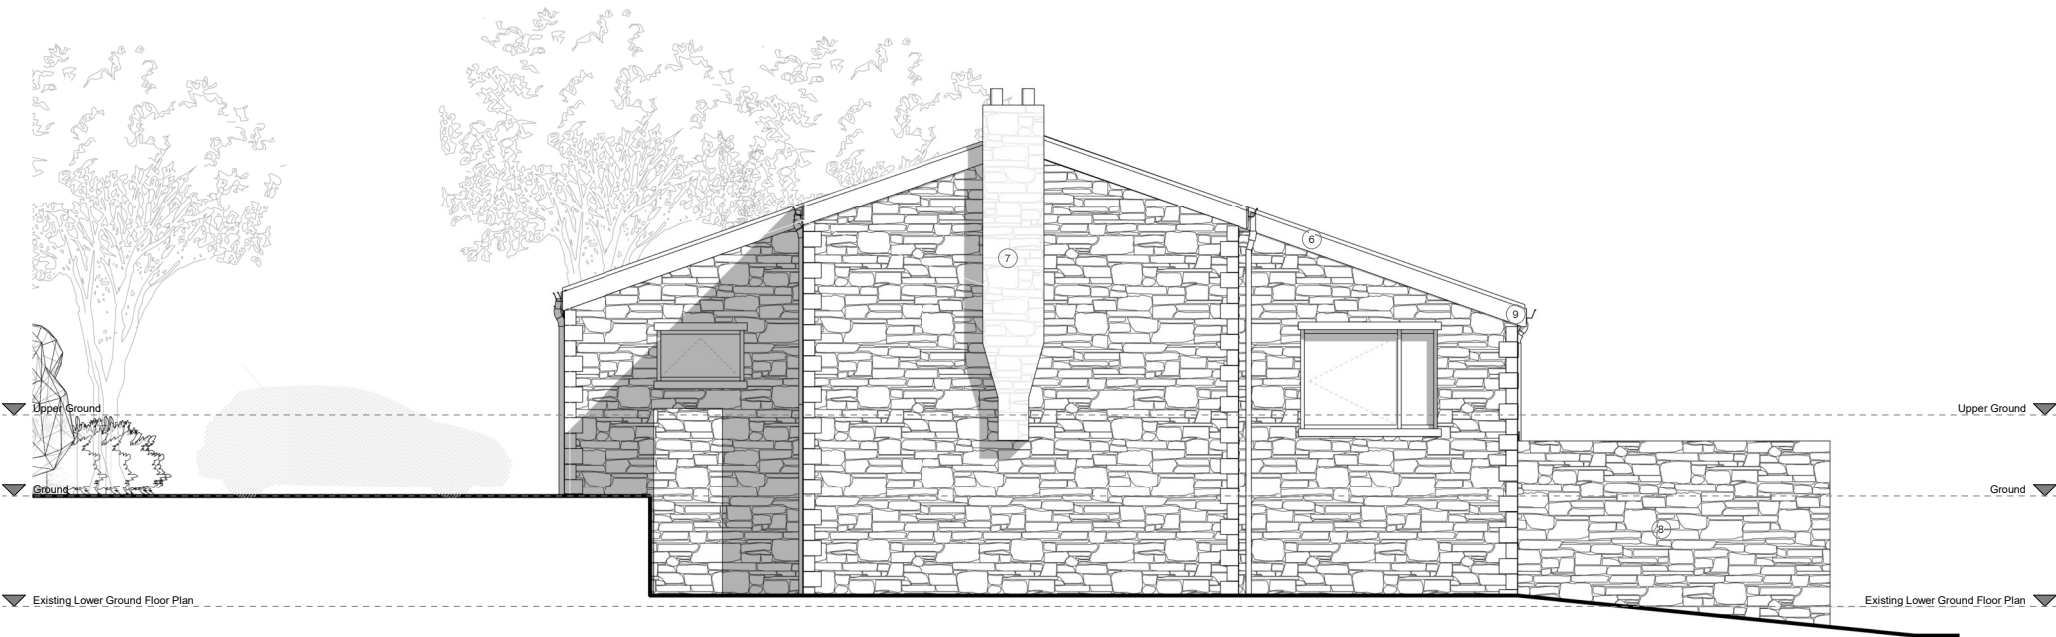


Existing Elevation 05
1 : 50

Graphical Scale 1:50

All drawings should be read in conjunction with the entire PL Series drawings. Full details and specifications will be provided following approval of the planning application and through a formal Building Control submission prior to commencement of site works & construction.

Ownership Boundary
Materials Key

- 1 Coursed Stone
- 2 Stone Cills & Heads
- 3 Dark Brown Timber Framed Windows
- 4 Dark Brown Plastic Gutter
- 5 Dark Brown Plastic RWP
- 6 Dark Brown Timber Fascia Board
- 7 Stone Chimney
- 8 Stone Wall Surrounding Terrace
- 9 Stone Quoins
- 10 Slate Roof
- 11 Stone Steps onto Terrace
- 12 Dark Brown Timber Frame Patio Doors
- 13 Dark Brown Timber Door
- 14 Dark Brown Timber Garage Door

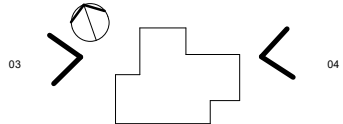

Rev	Description	Date	By
-----	-------------	------	----

peakarchitects

Boothall, 6-10 Boothall Road, Sheffield, S10 2DR

www.peakarchitects.co.uk

Project Green Lane 335					
Client David & Amy Holliday					
Status	Information	Comment	Approval	Tender	Construction
	☐	☐	☒	☐	☐
Drawing GLB - PA - PL - 006 Existing Side Elevations					
Revision			Date		
			14/11/19		
Scale			1 : 50@ A1		

Planning