
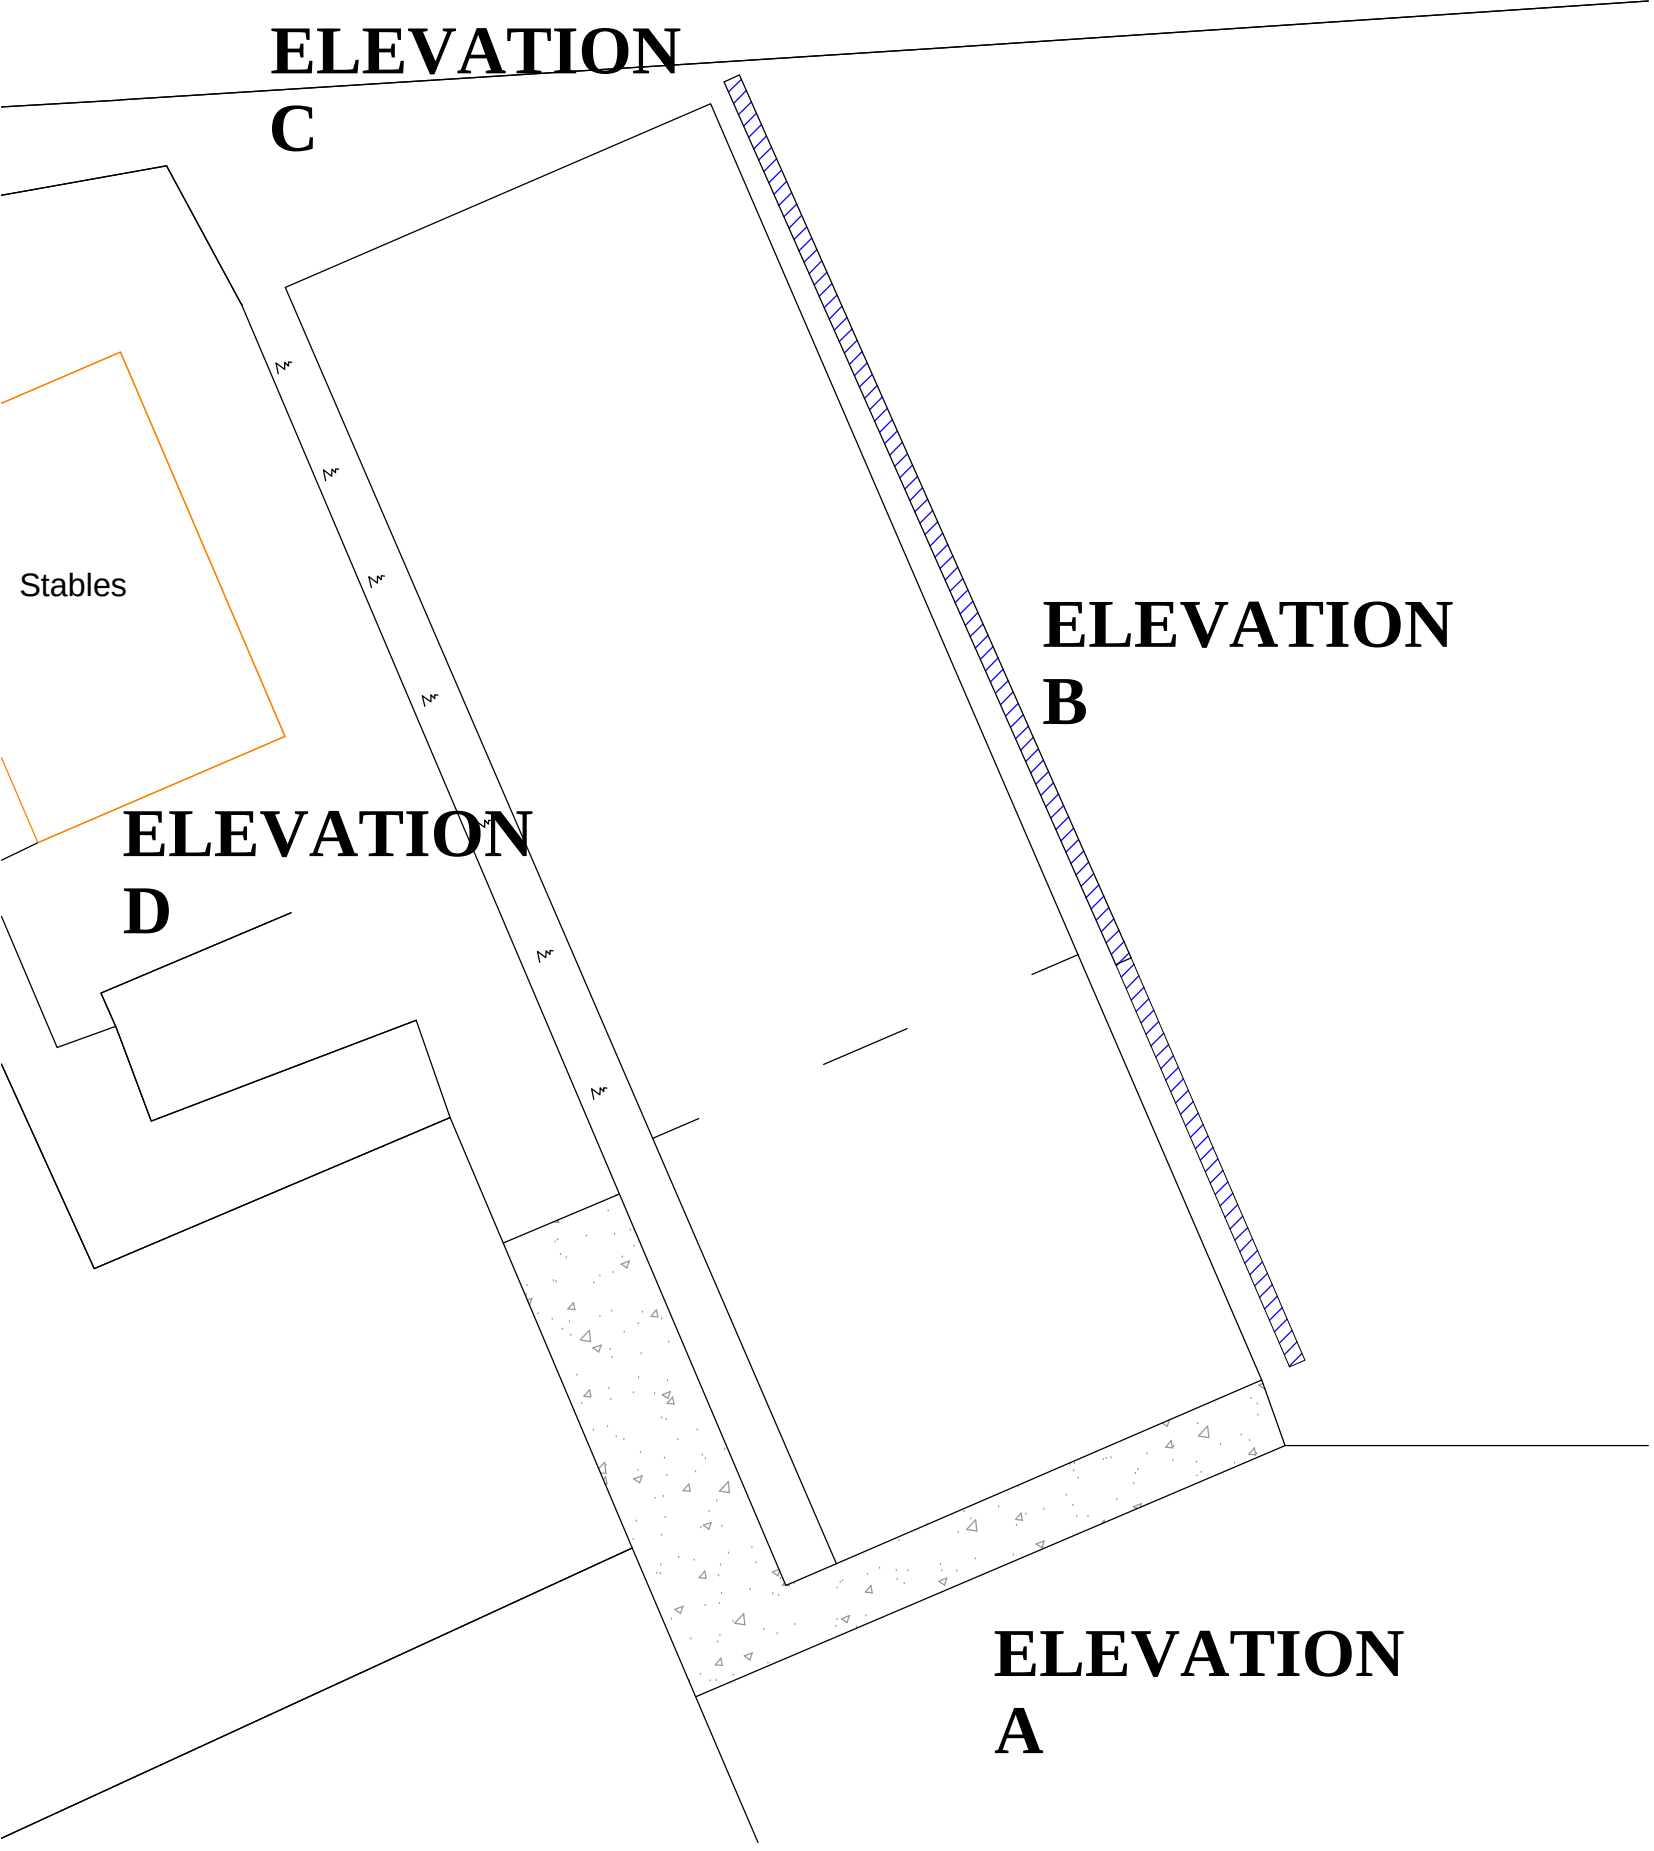
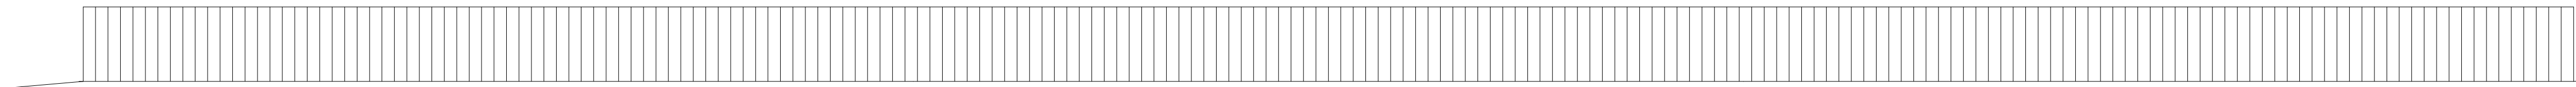
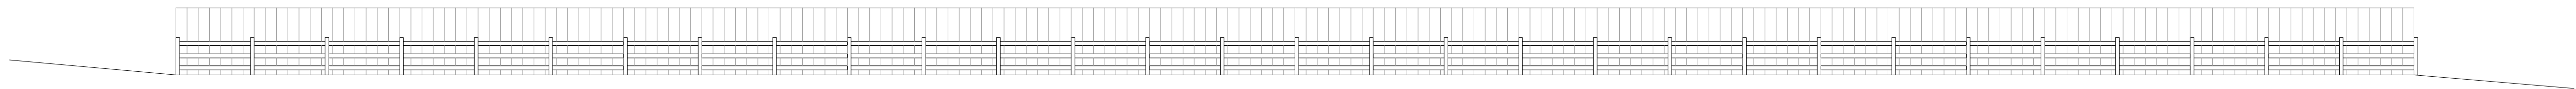
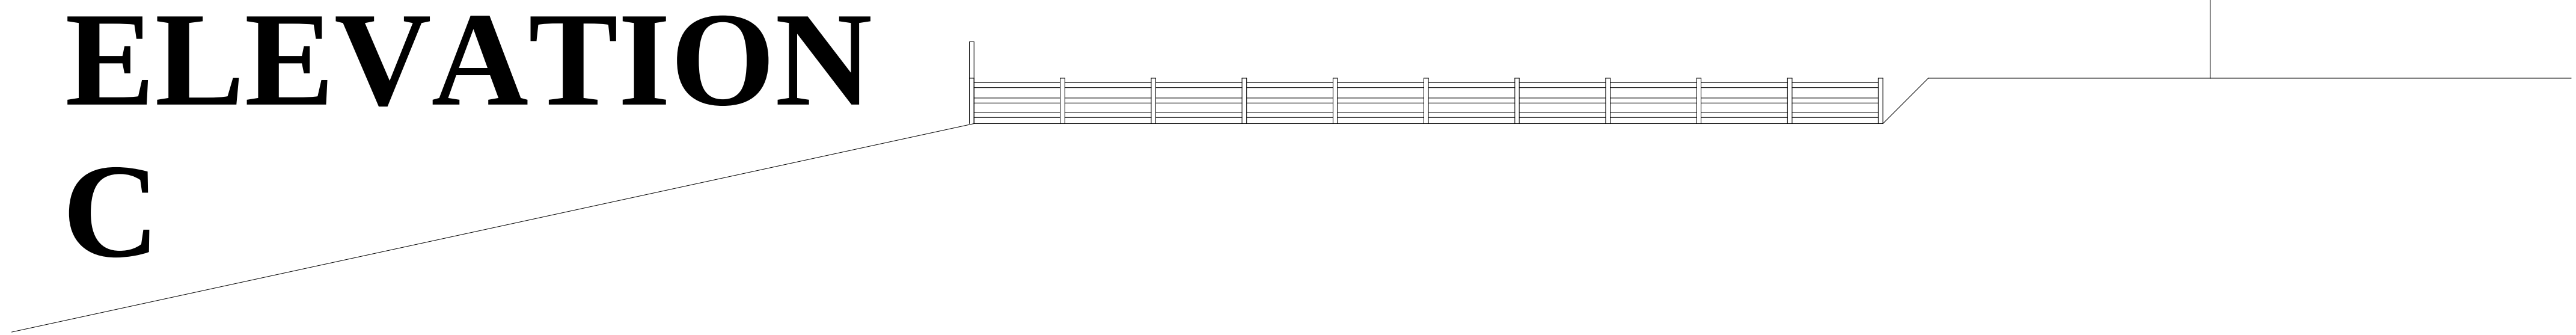


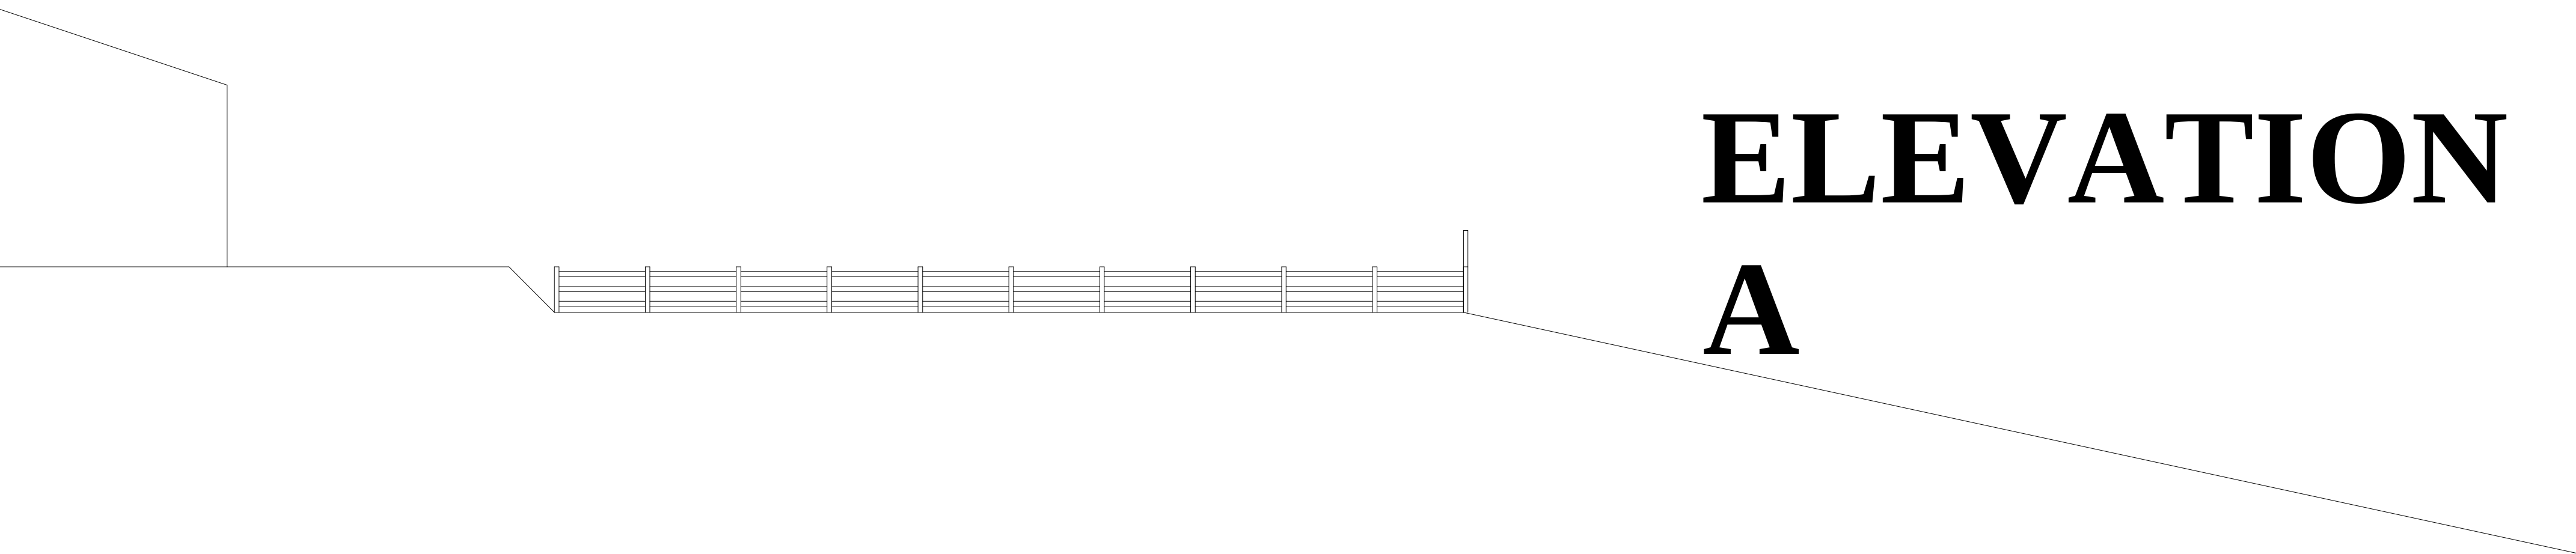

Proposed
Elevations

Scale
1:100

How Green Barn, Shiloh
Road, New Mills SK22 4QI

Planning application

Proposed Menage extensior