



EXISTING PLANS 1:100

GROUND FLOOR

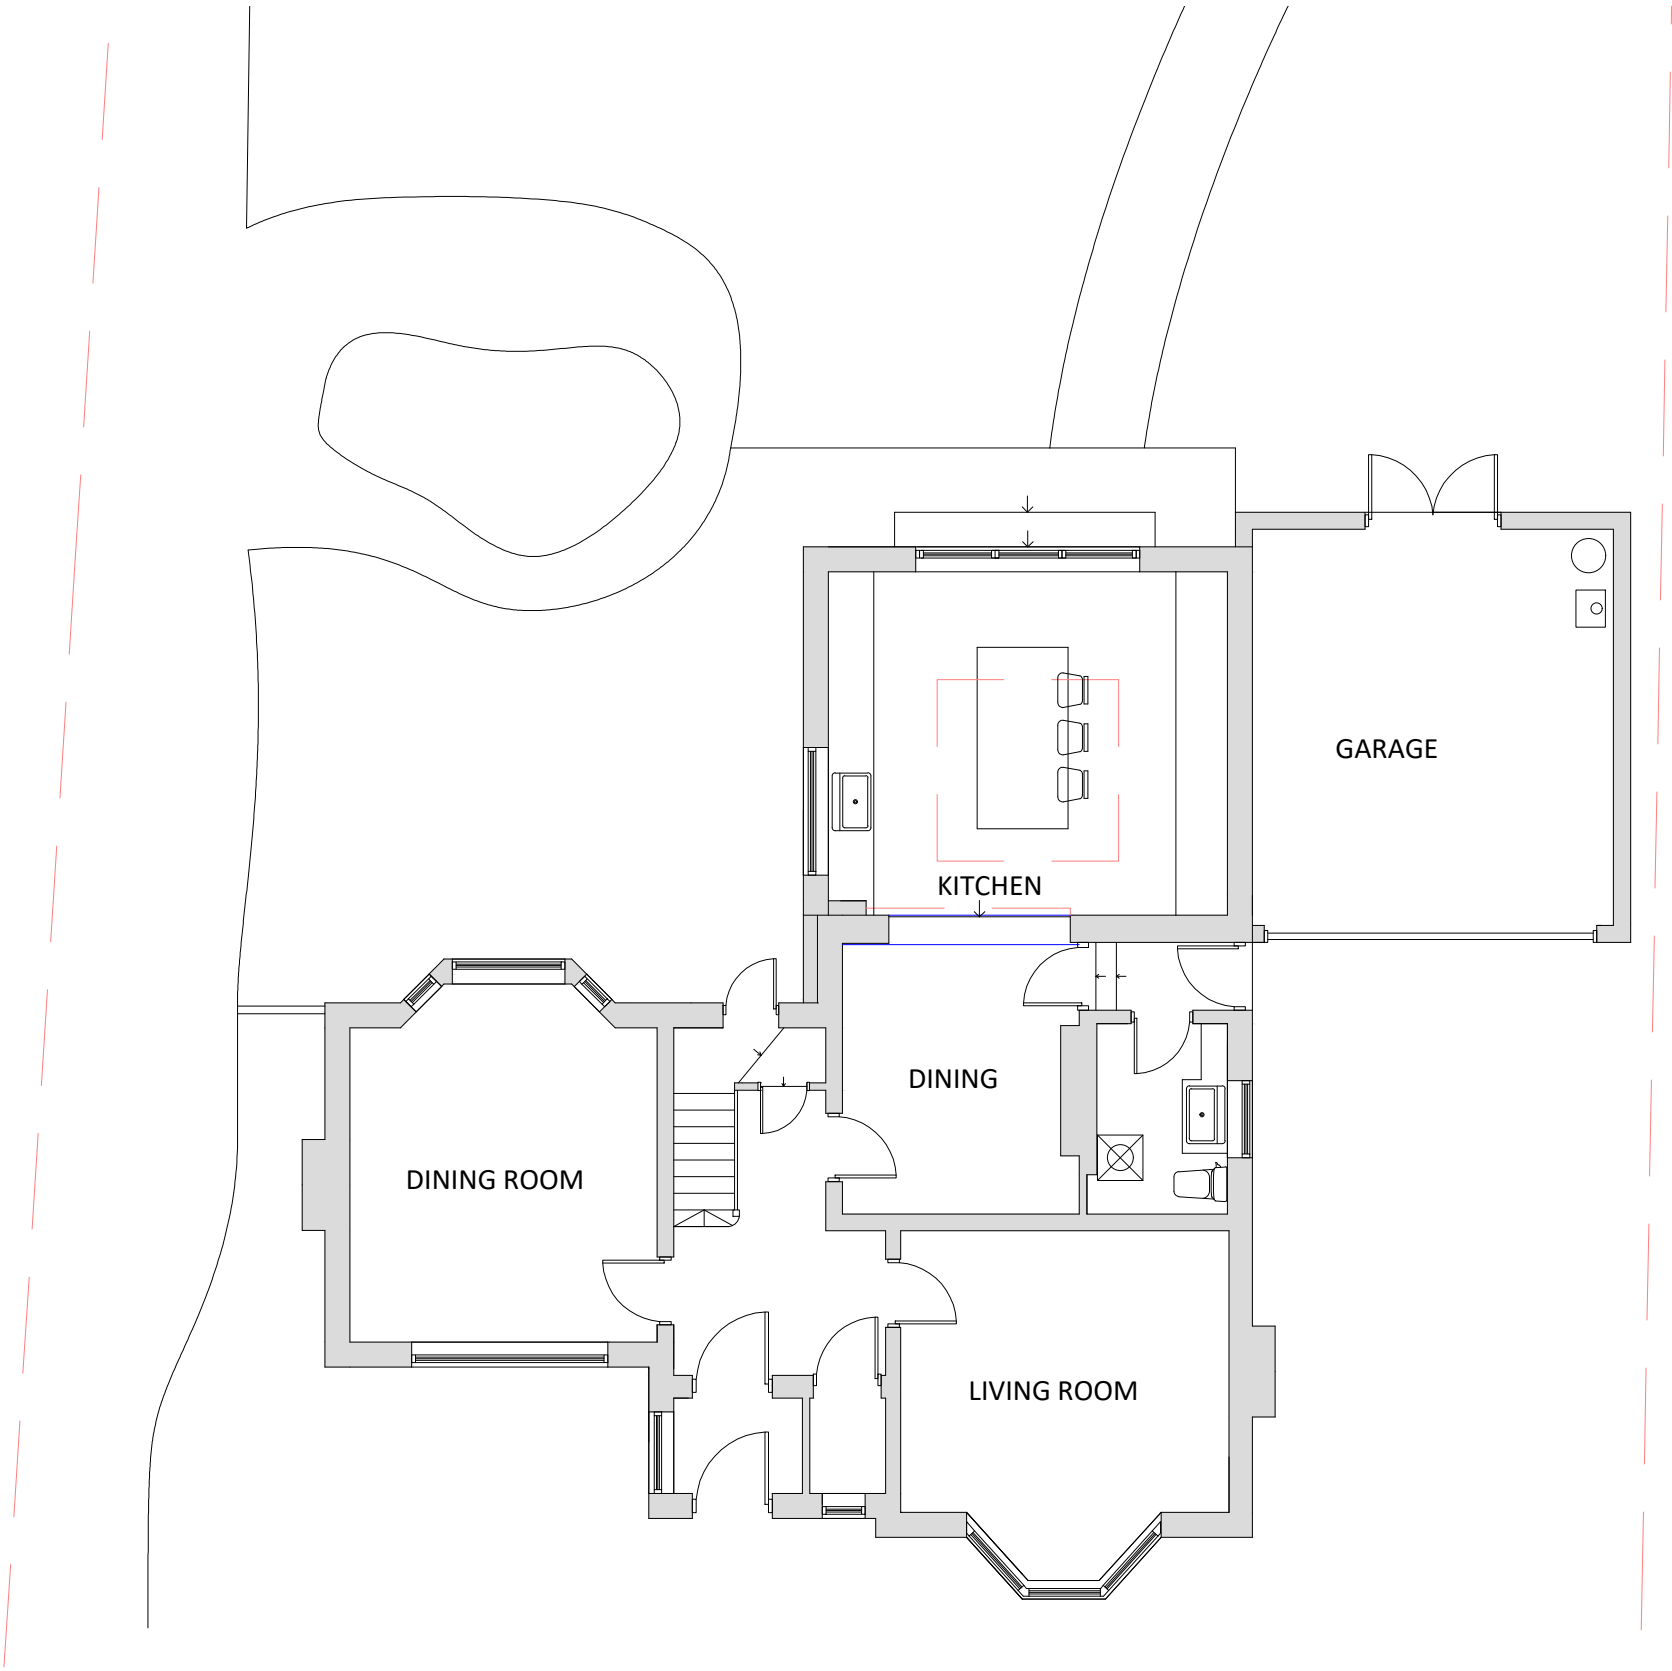


ROOF PLAN


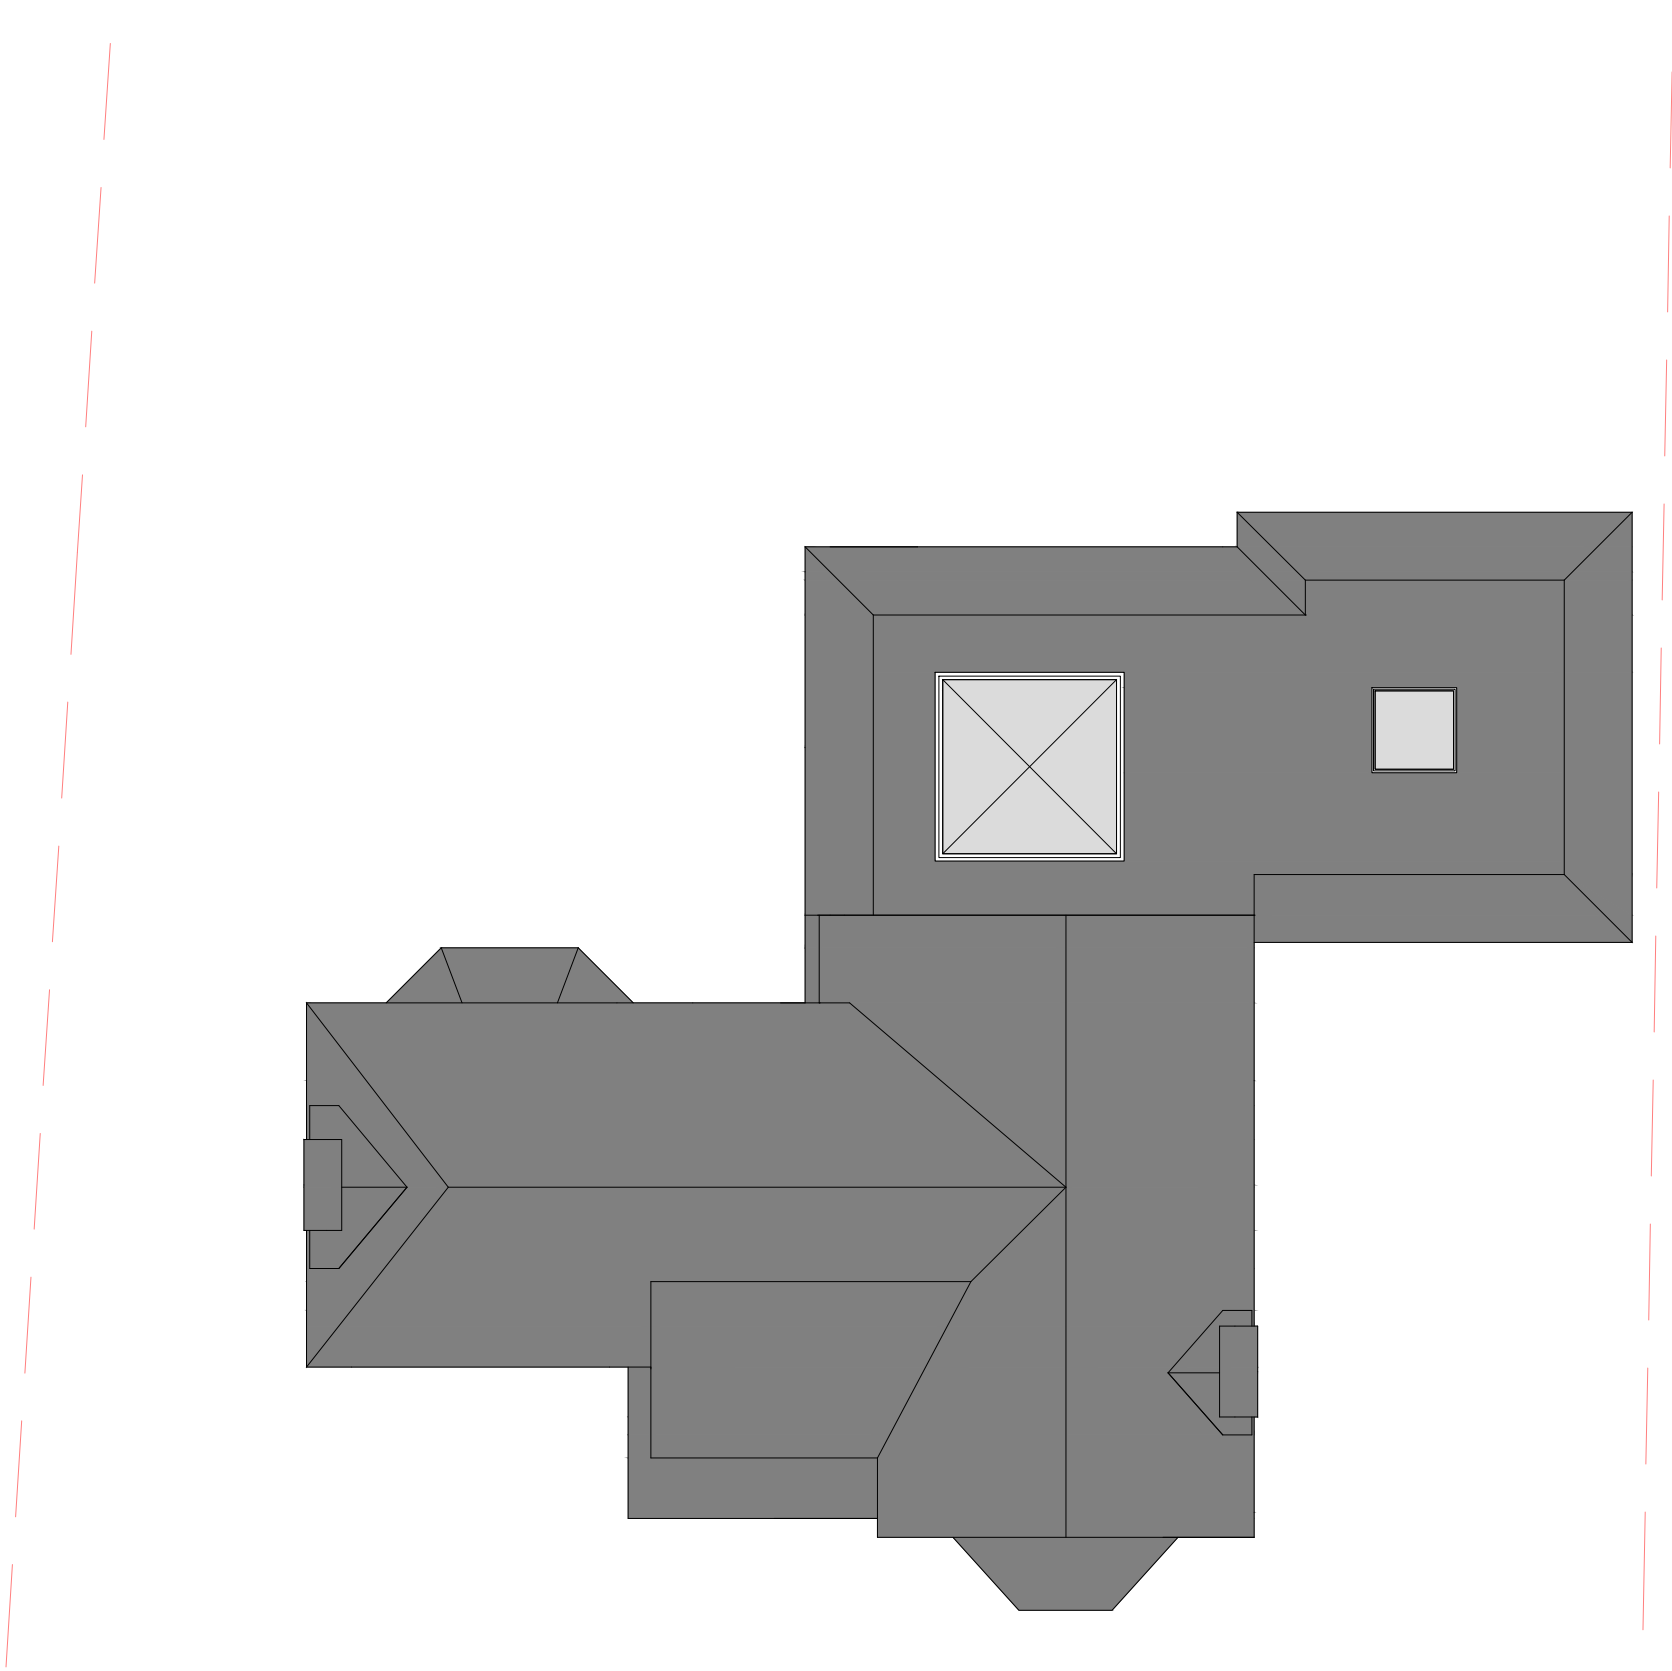


PROPOSED PLANS 1:100

GROUND FLOOR

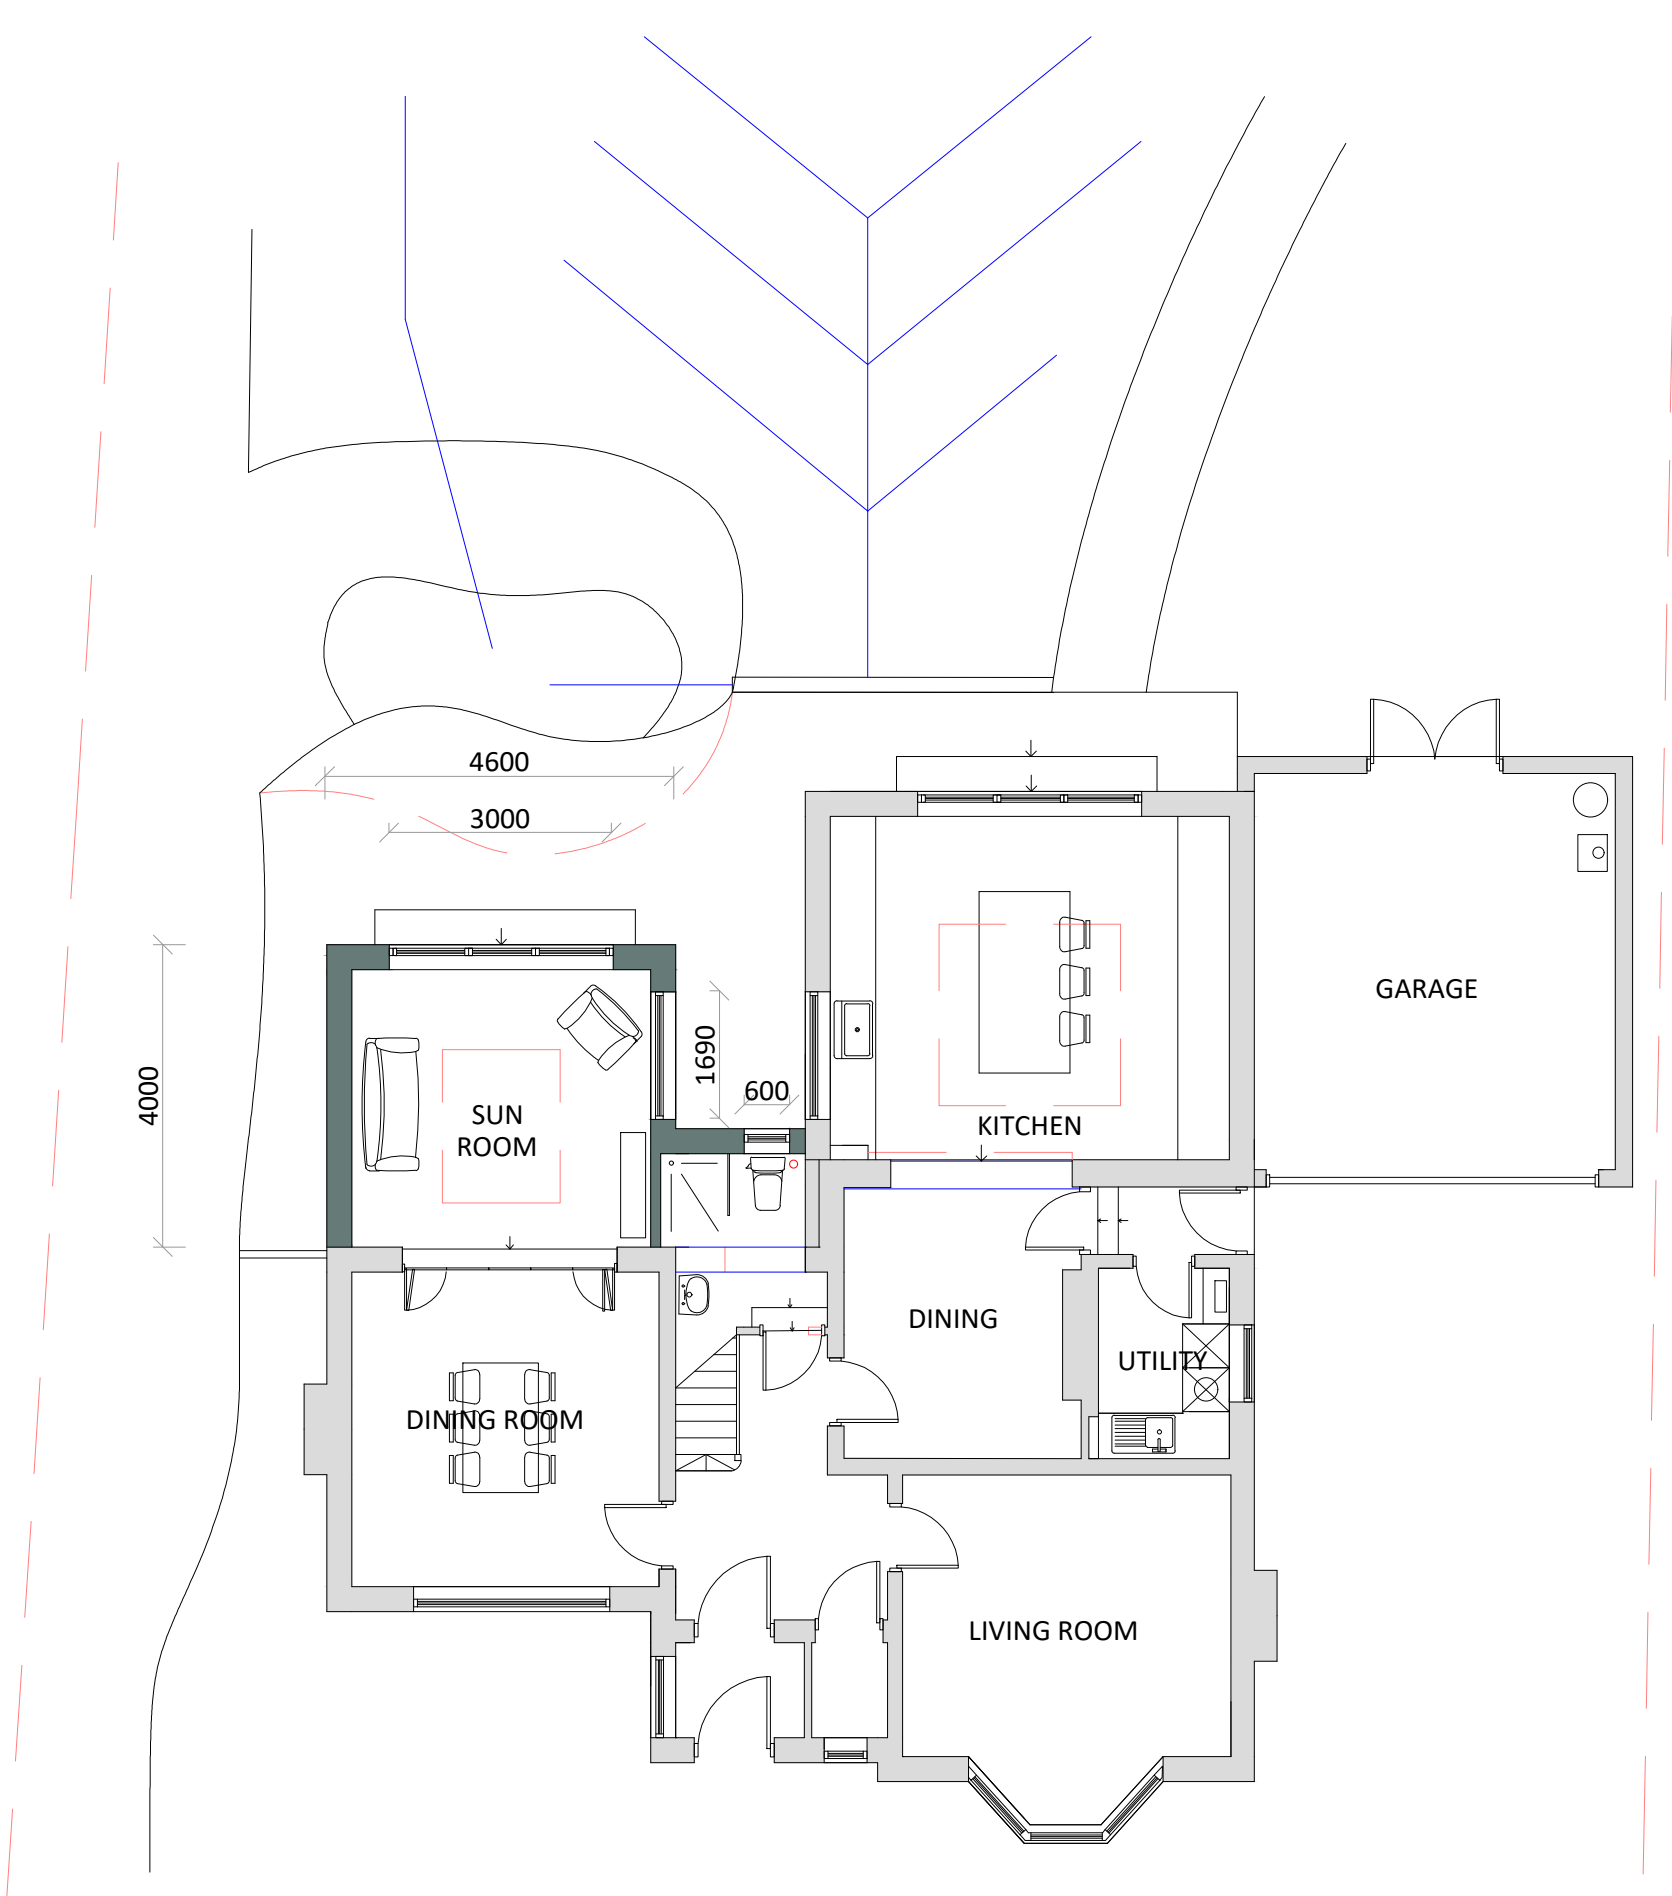

ROOF PLAN

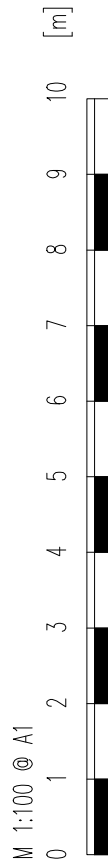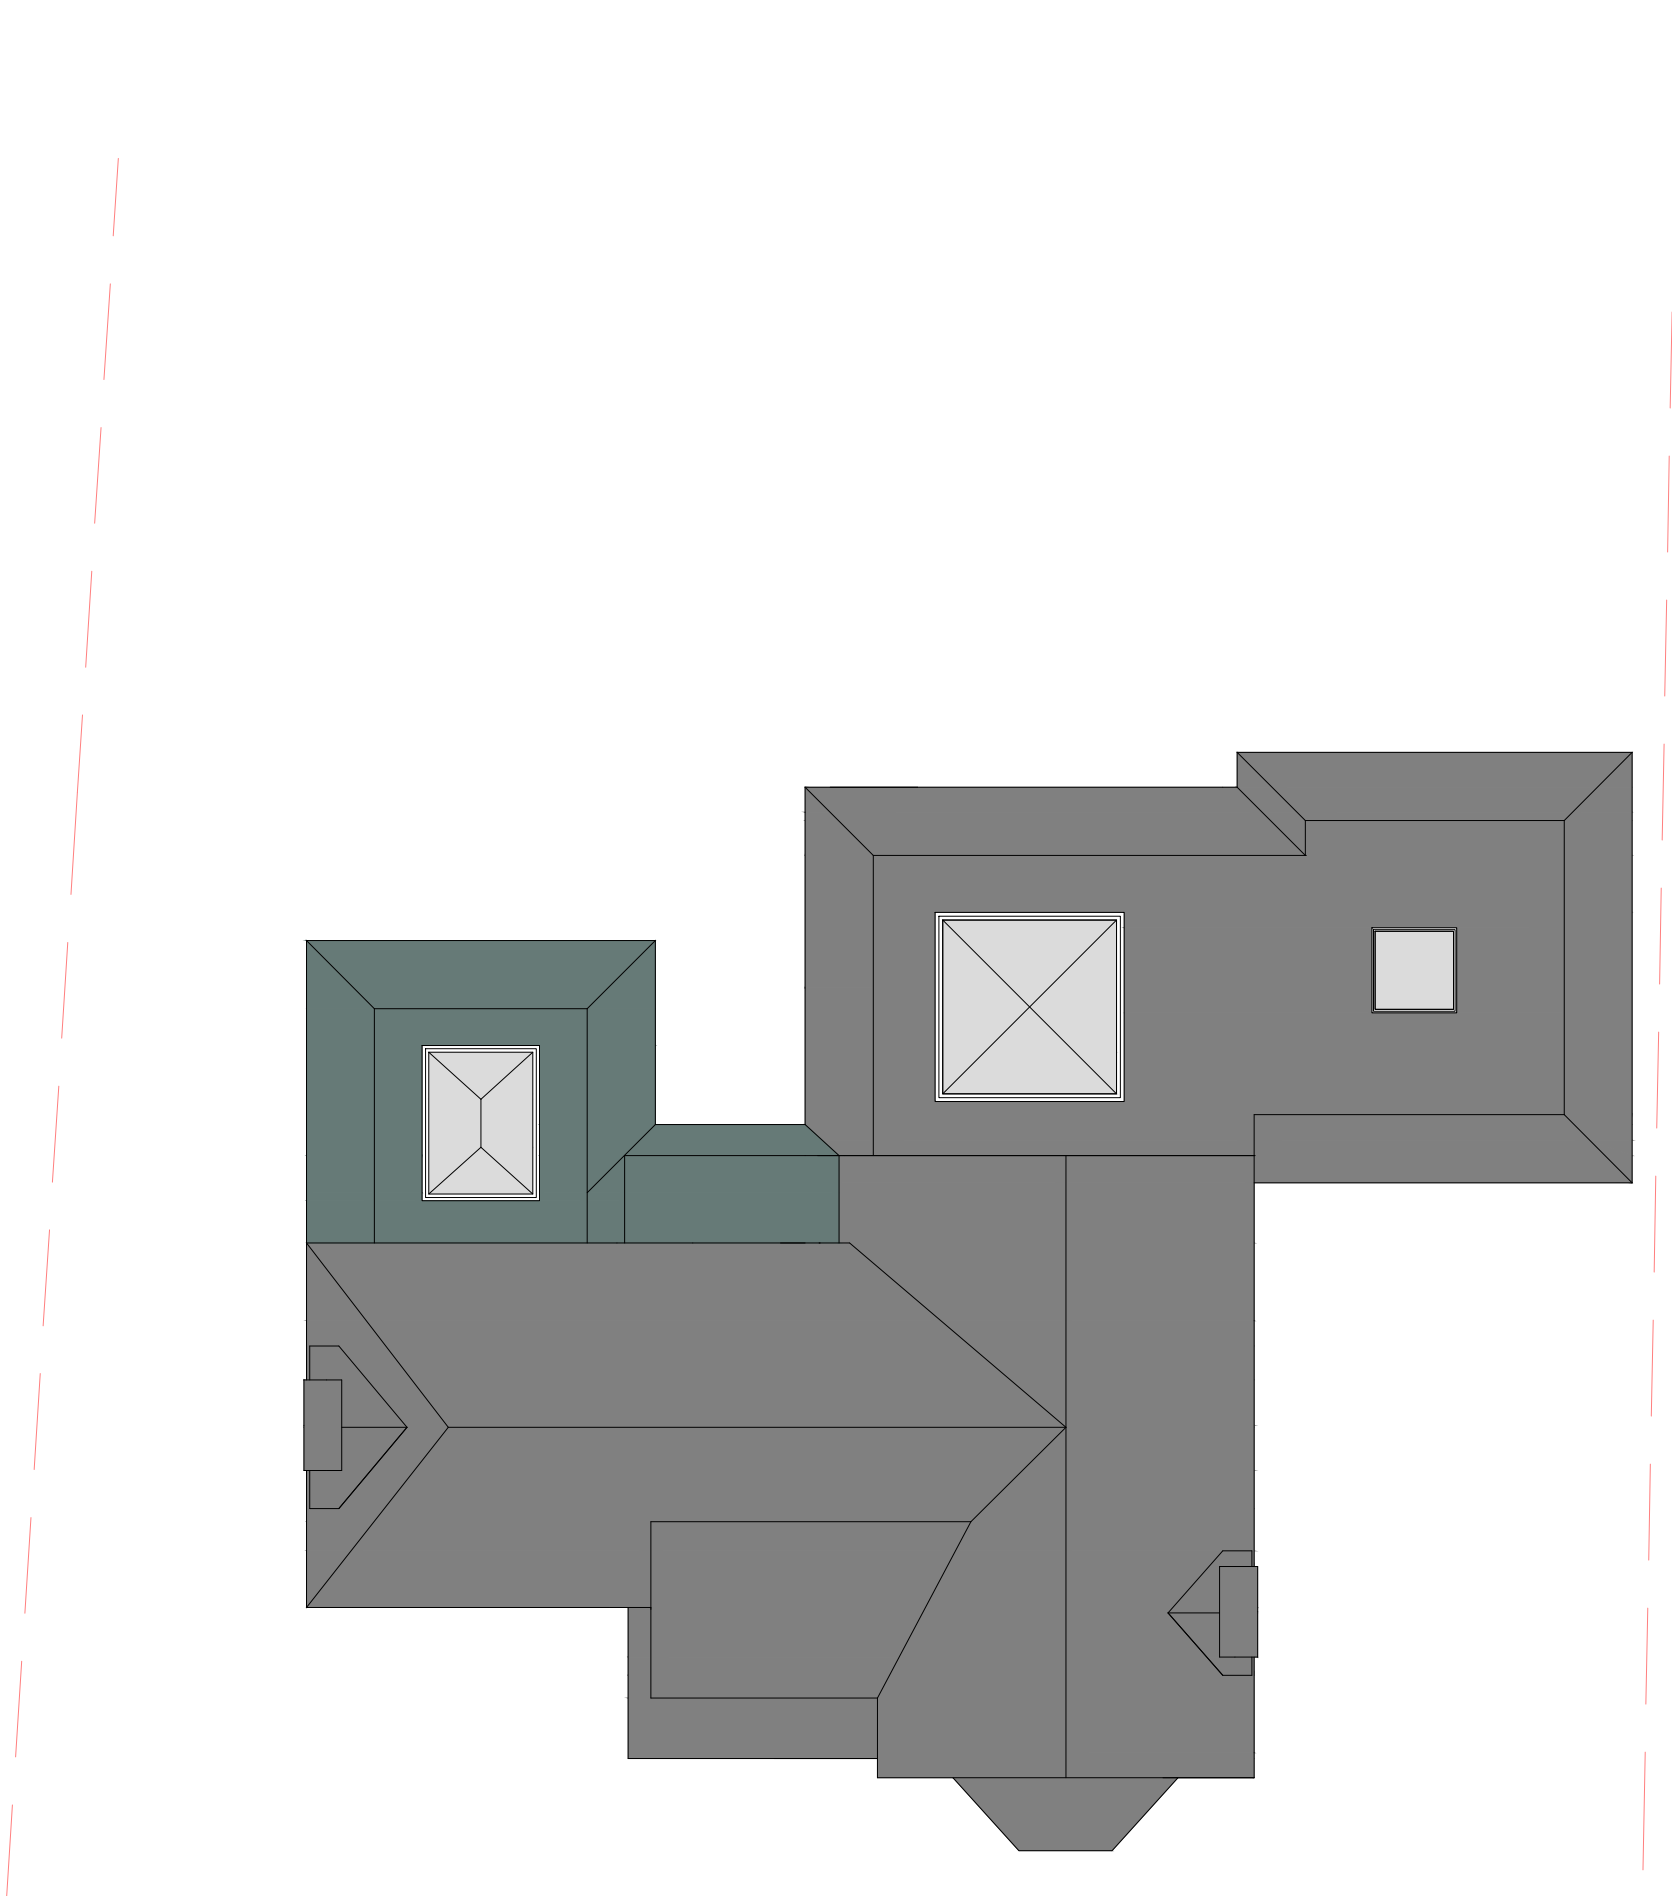

PLANNING DRAWINGS

86 Manchester Road
Chapel en le Frith
High Peak
SK23 9TP

Single Storey Rear Extensions

Revision A - Following client comments	Date 05.02.21
---	------------------

Drawing Ref 86MR/PL/02/A	Date 25th January 2021
-----------------------------	---------------------------

PLANS ARE TO BE READ IN CONJUNCTION WITH STRUCTURAL ENGINEERS DETAILS. IT IS THE RESPONSIBILITY OF THE CONTRACTOR TO CHECK ALL MEASUREMENTS ON SITE PRIOR TO WORK COMMENCING. IT IS THE RESPONSIBILITY OF THE OWNER TO ENSURE ALL ASPECTS OF THE PARTY WALL ETC ACT 1996 ARE MET. PLEASE CONTACT PLAN DRAWER IF ANY ON SITE AMENDMENTS ARE TO BE MADE.

PLANS + DESIGN
Architectural Drawing

18 Eccles Road
Chapel en le Frith
High Peak
SK23 9RG

07912 845 210
info@plansanddesign.co.uk