




ALL DIMENSIONS TO BE CHECKED ON SITE
IF IN DOUBT - ASK AAL
NO WORK TO COMMENCE ON SITE PRIOR TO
PLANNING CONSENT BEING OBTAINED AND
BUILDING REGULATIONS APPROVED
COPYRIGHT
NOT TO BE REPRODUCED WITHOUT THE
WRITTEN AUTHORITY OF AAL
SCALE BAR

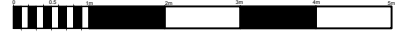


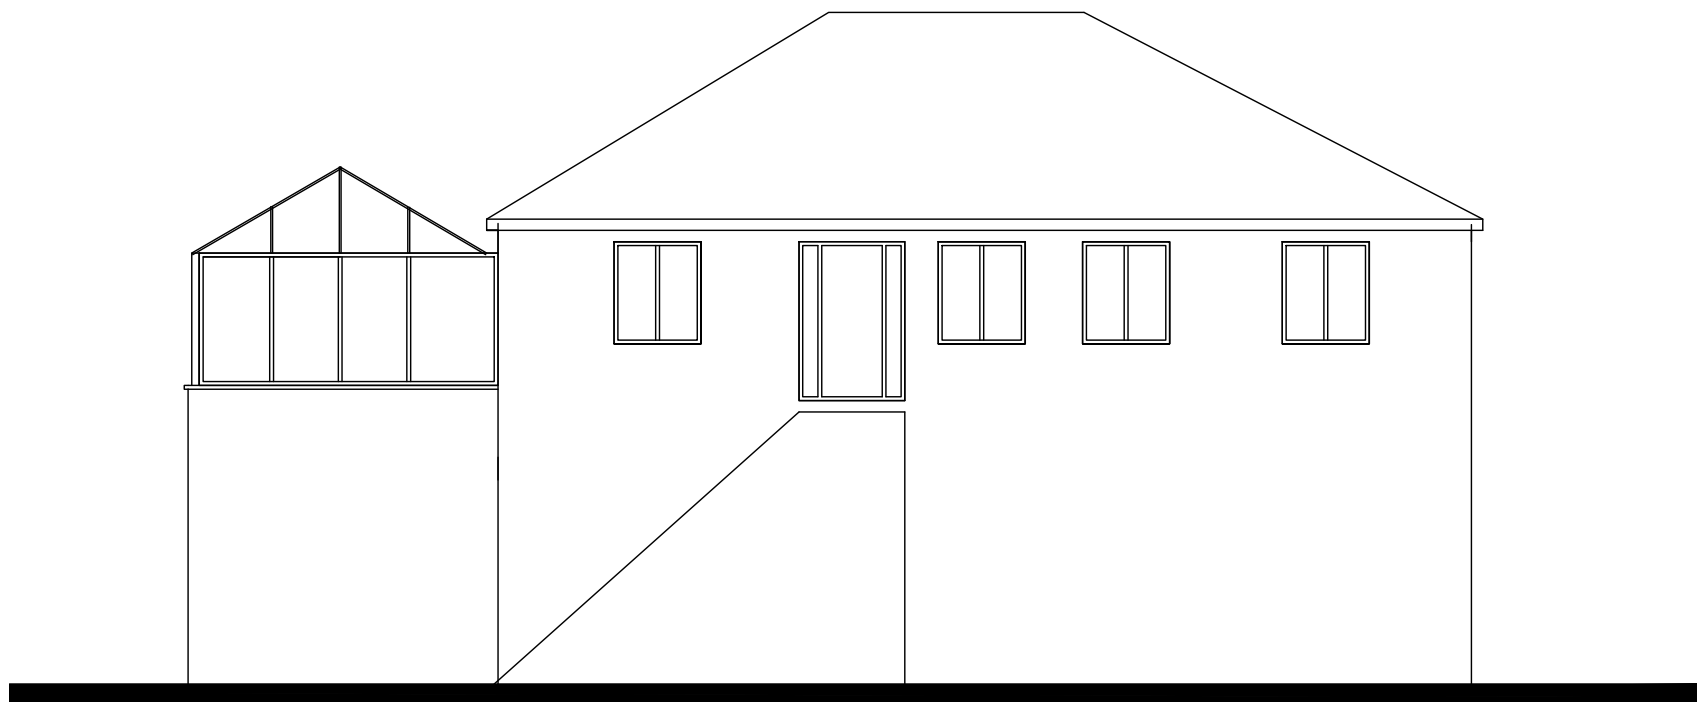
FRONT ELEVATION NW

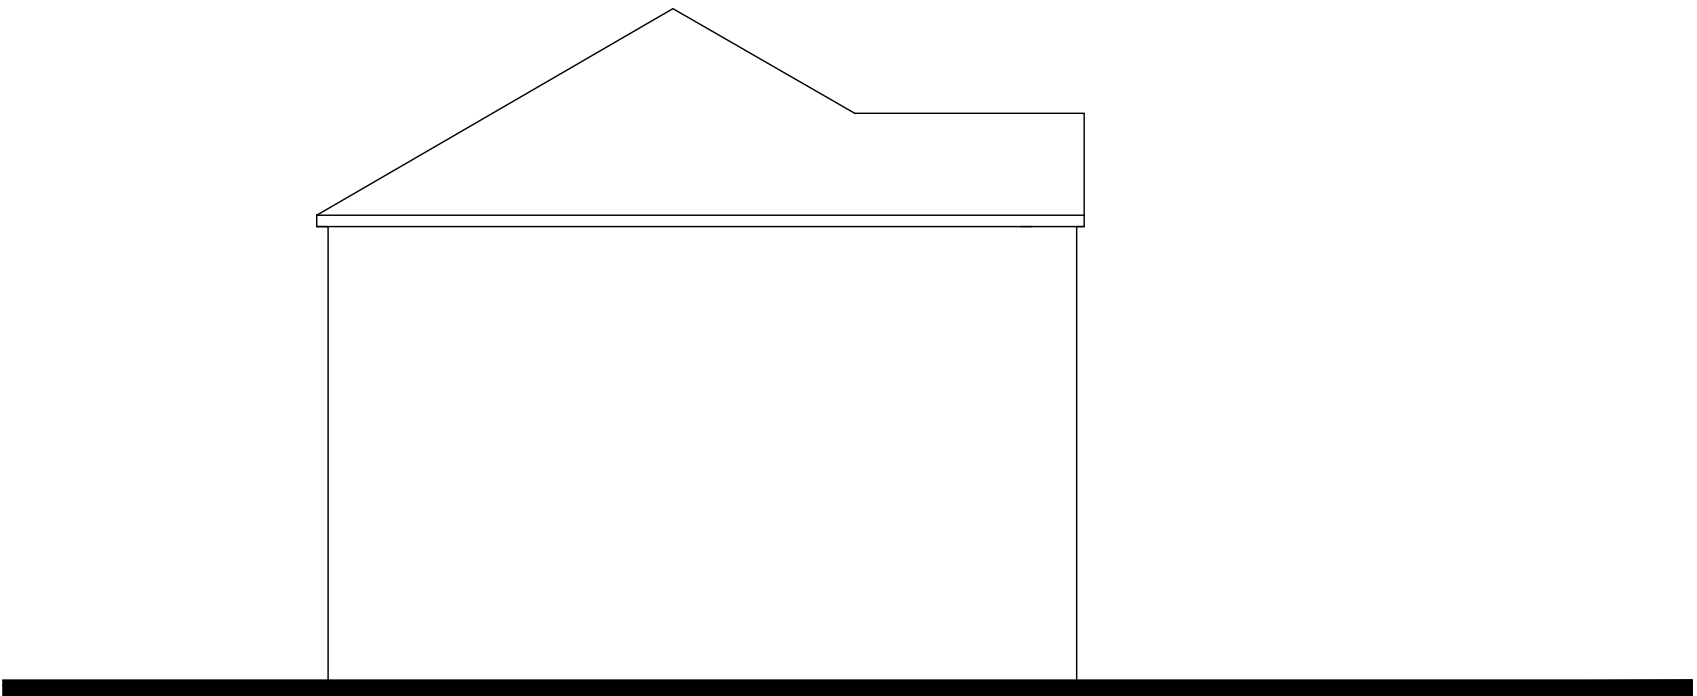


SIDE ELEVATION NE

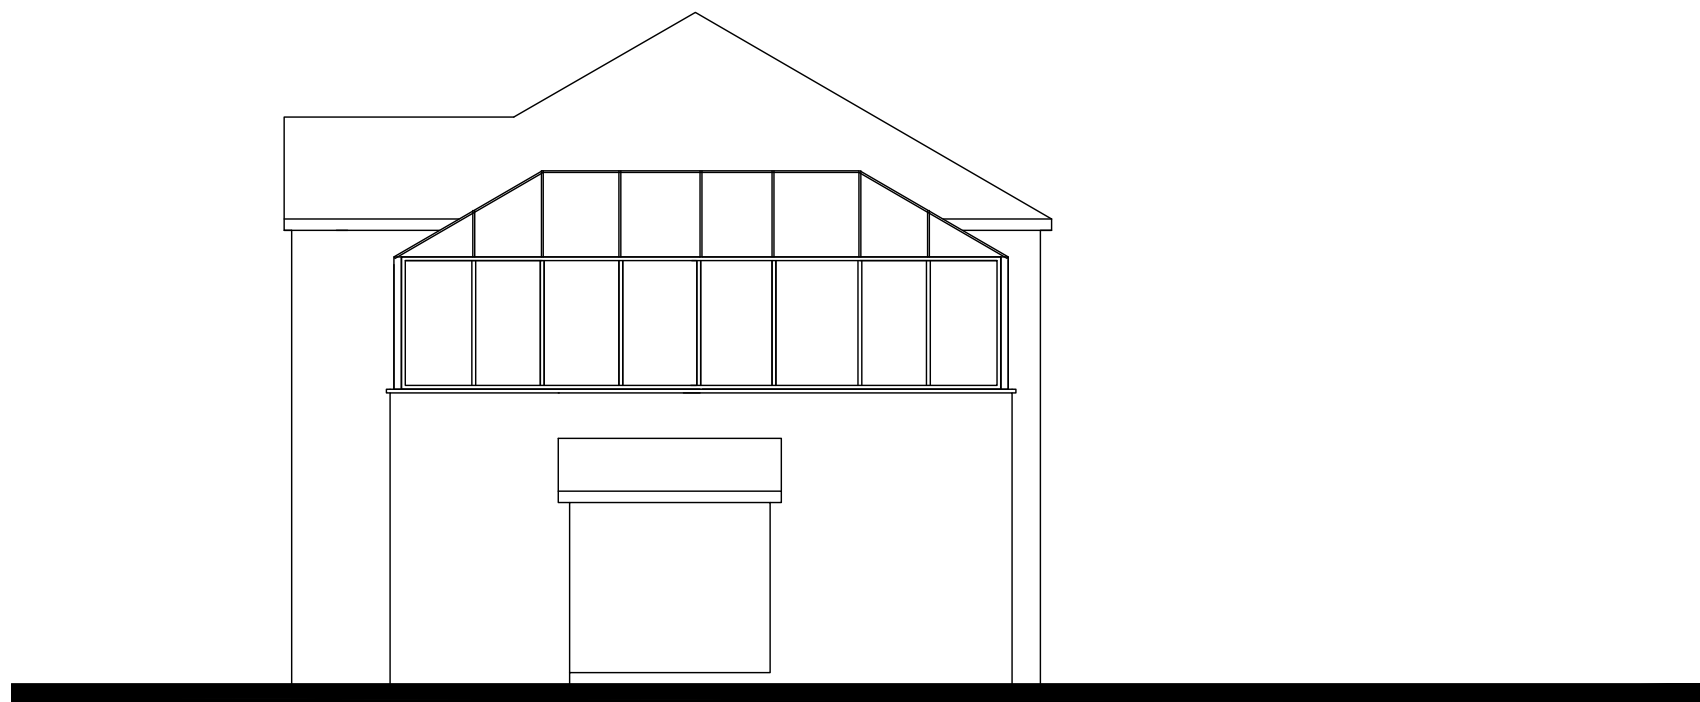


SIDE ELEVATION SW



REAR ELEVATION SE

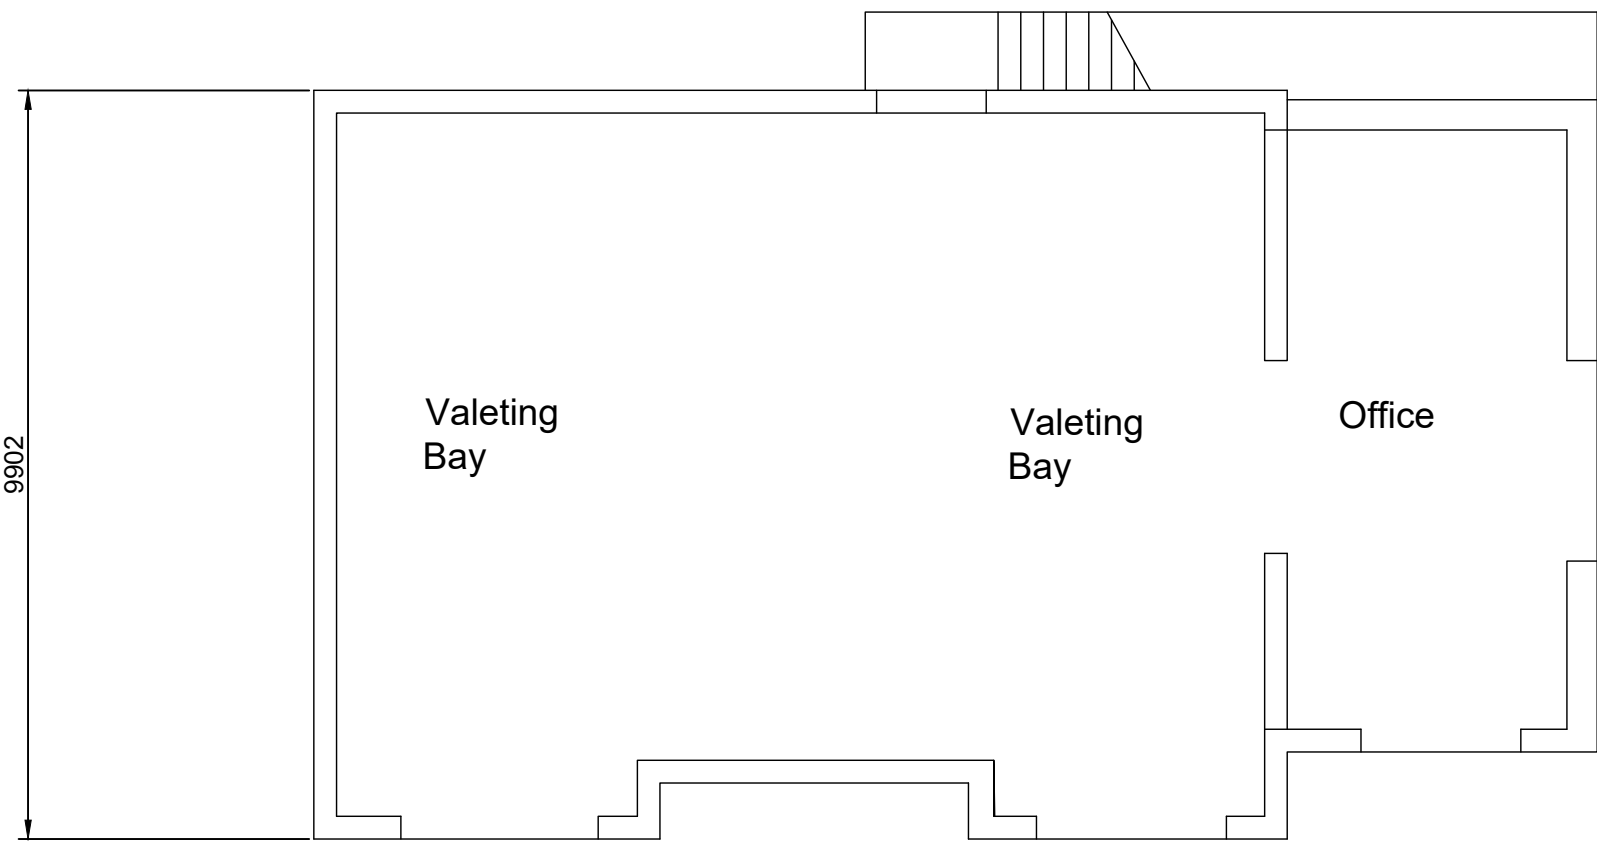

GROUND FLOOR PLAN

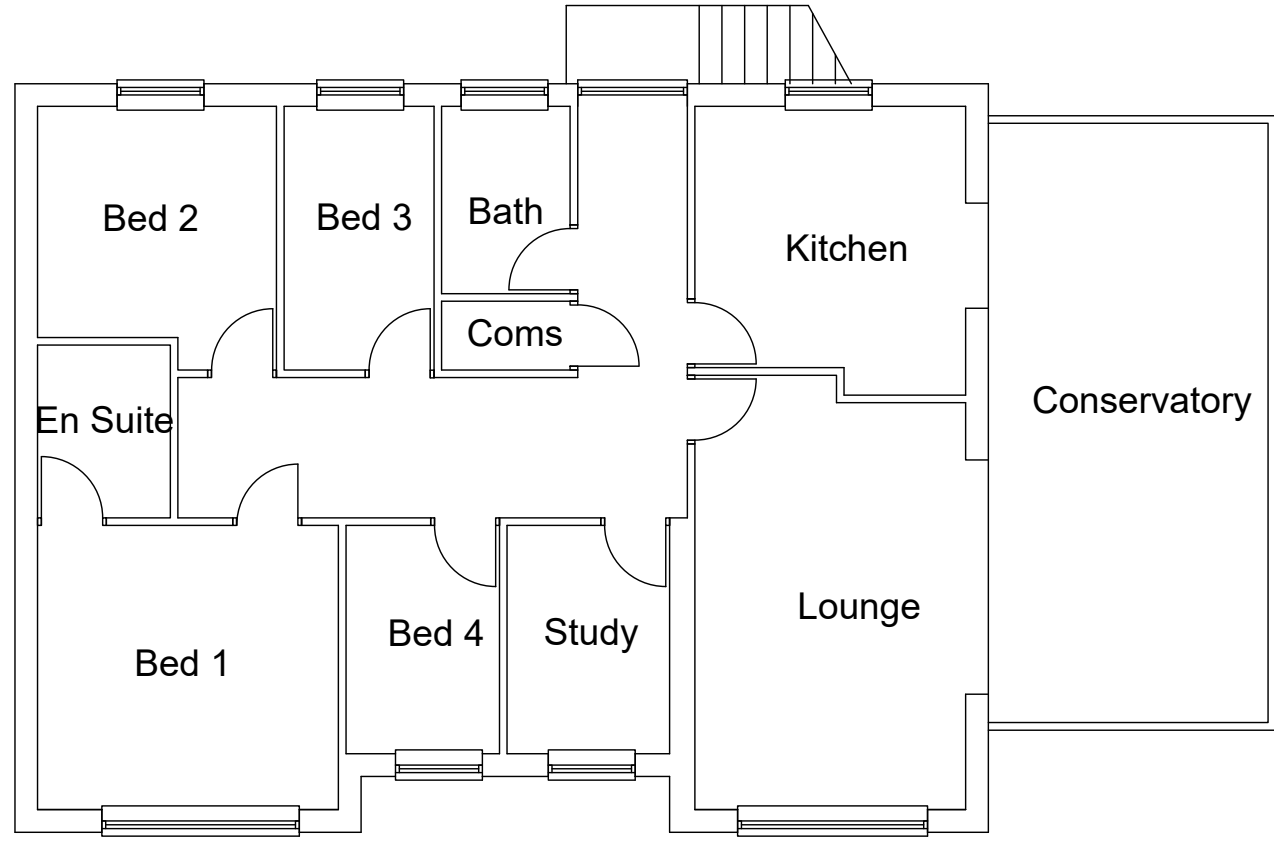

FIRST FLOOR PLAN


A Scale bar added
HIGH PEAK
RHODESWOOD HOUSE
PADFIELD

PROPOSED CHANGE OF USE FOR
CURTIS BANKS LTD

PLANS AND ELEVATIONS

AS EXISTING

2033 01 A 1:100@A1 DEC 2020

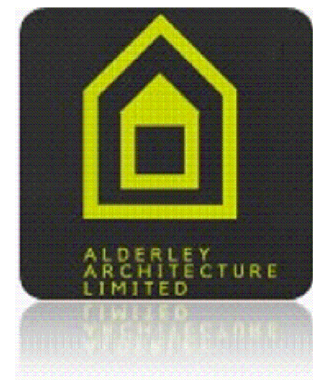

Alderley Architecture Limited
15 Oak Drive
Bramhall
Stockport
SK7 2AD
Tel : 07785 230069
E Mail : andy@alderleyarchitecture.co.uk