



ALL DIMENSIONS TO BE CHECKED ON SITE
IF IN DOUBT - ASK AAL
NO WORK TO COMMENCE ON SITE PRIOR TO
PLANNING CONSENT BEING OBTAINED AND
BUILDING REGULATIONS APPROVED
COPYRIGHT
NOT TO BE REPRODUCED WITHOUT THE
WRITTEN AUTHORITY OF AAL




FRONT ELEVATION NW

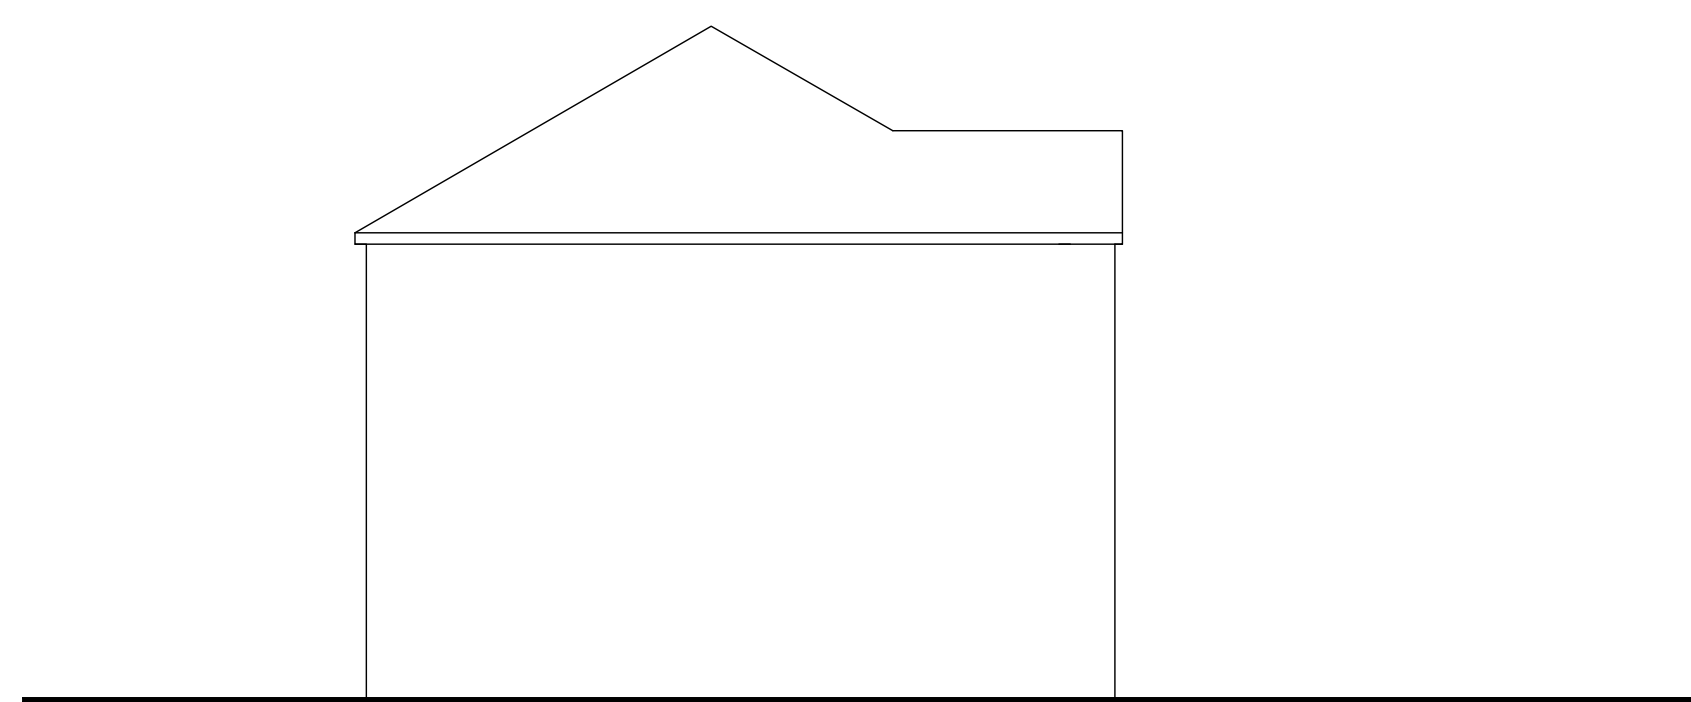


SIDE ELEVATION NE

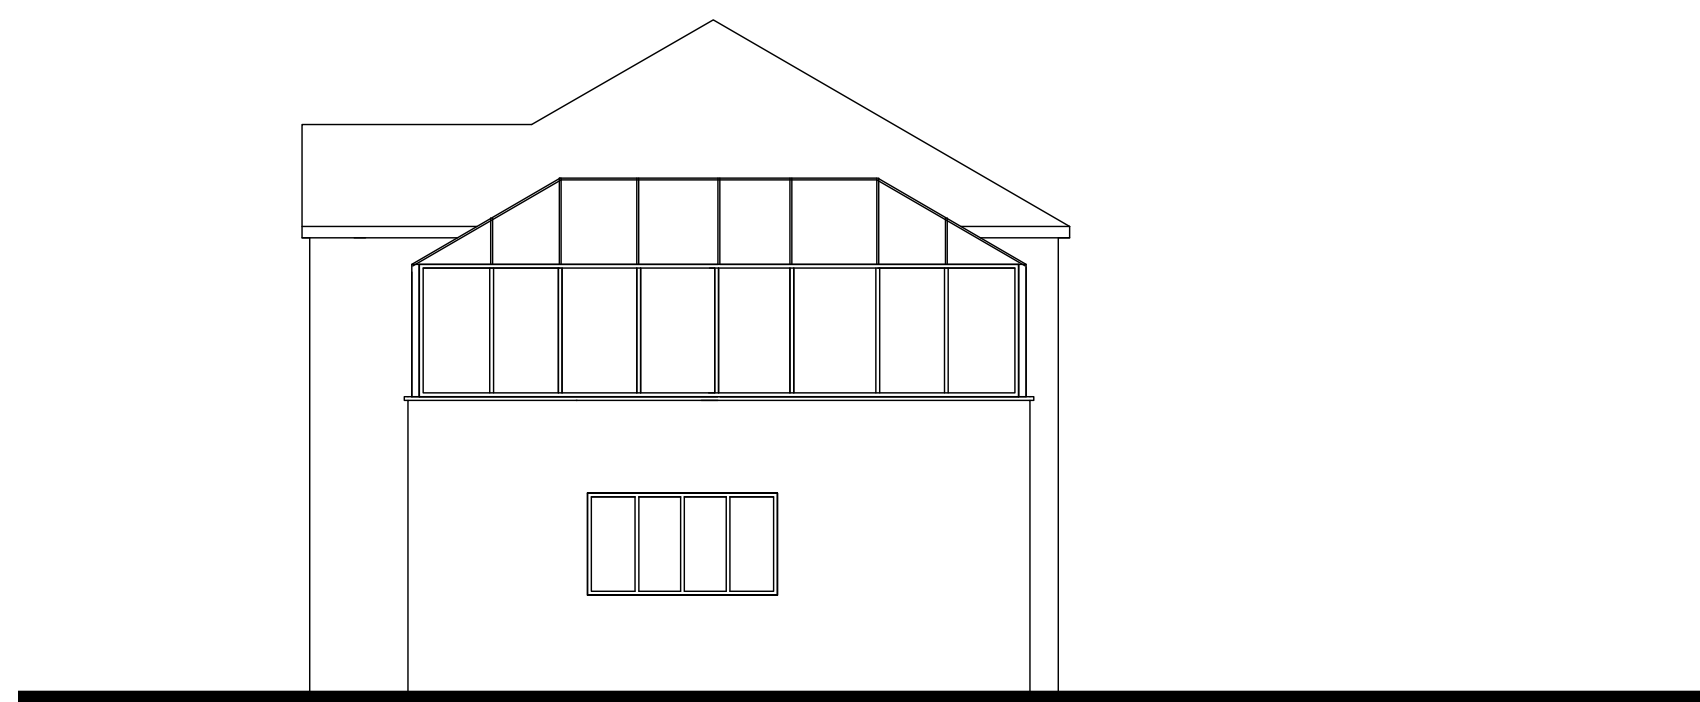


SIDE ELEVATION SW

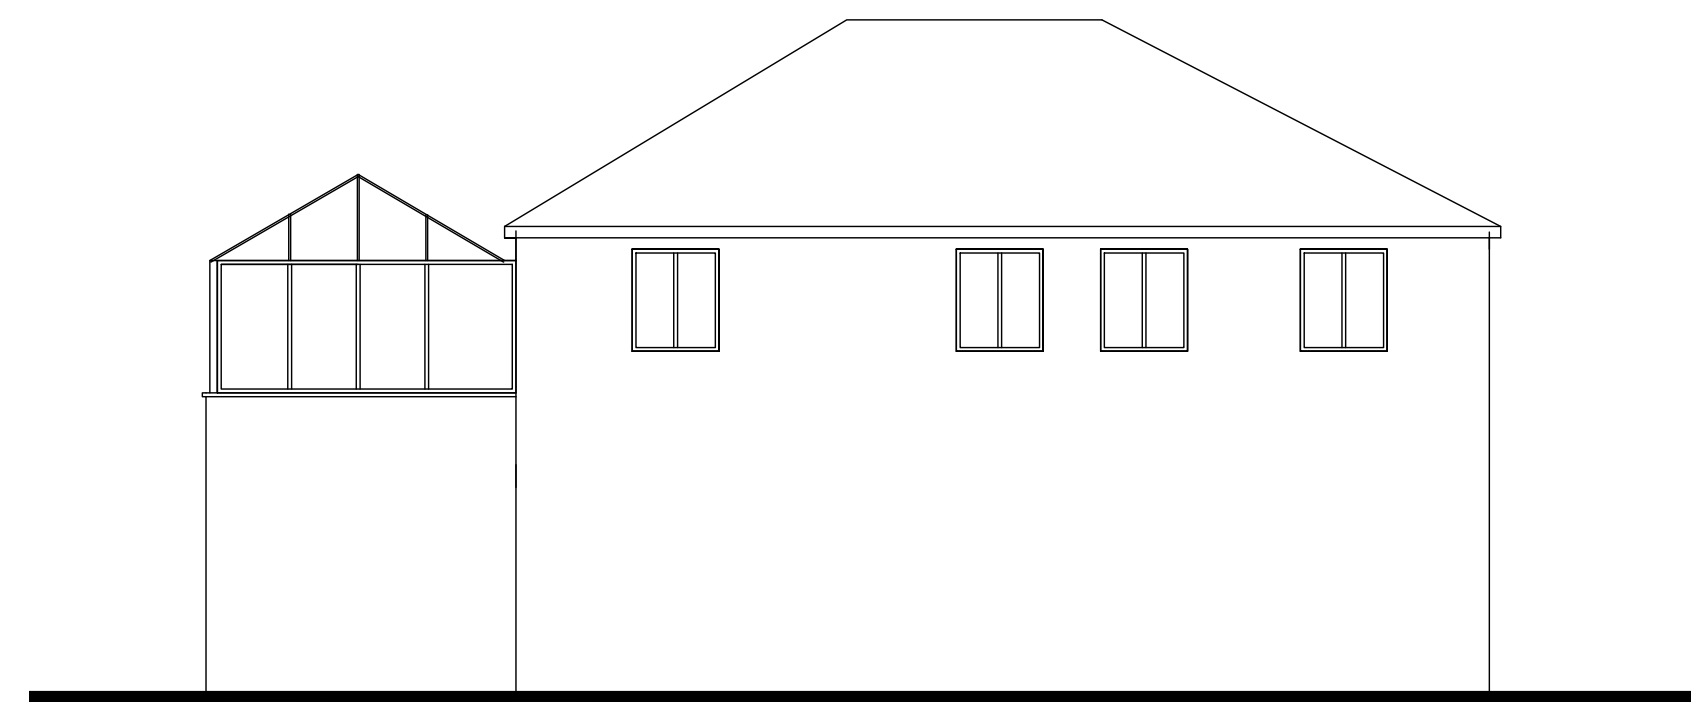

REAR ELEVATION SE

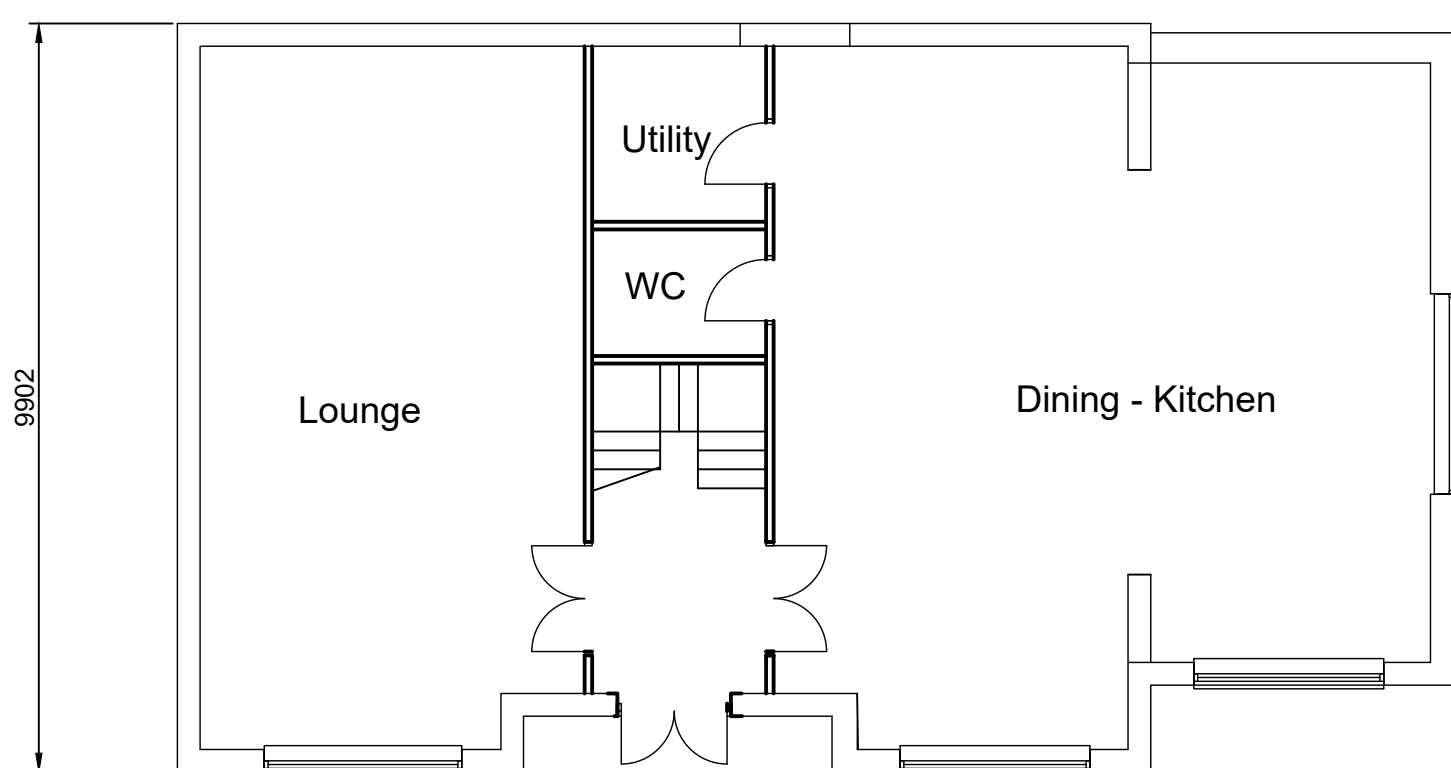

GROUND FLOOR PLAN

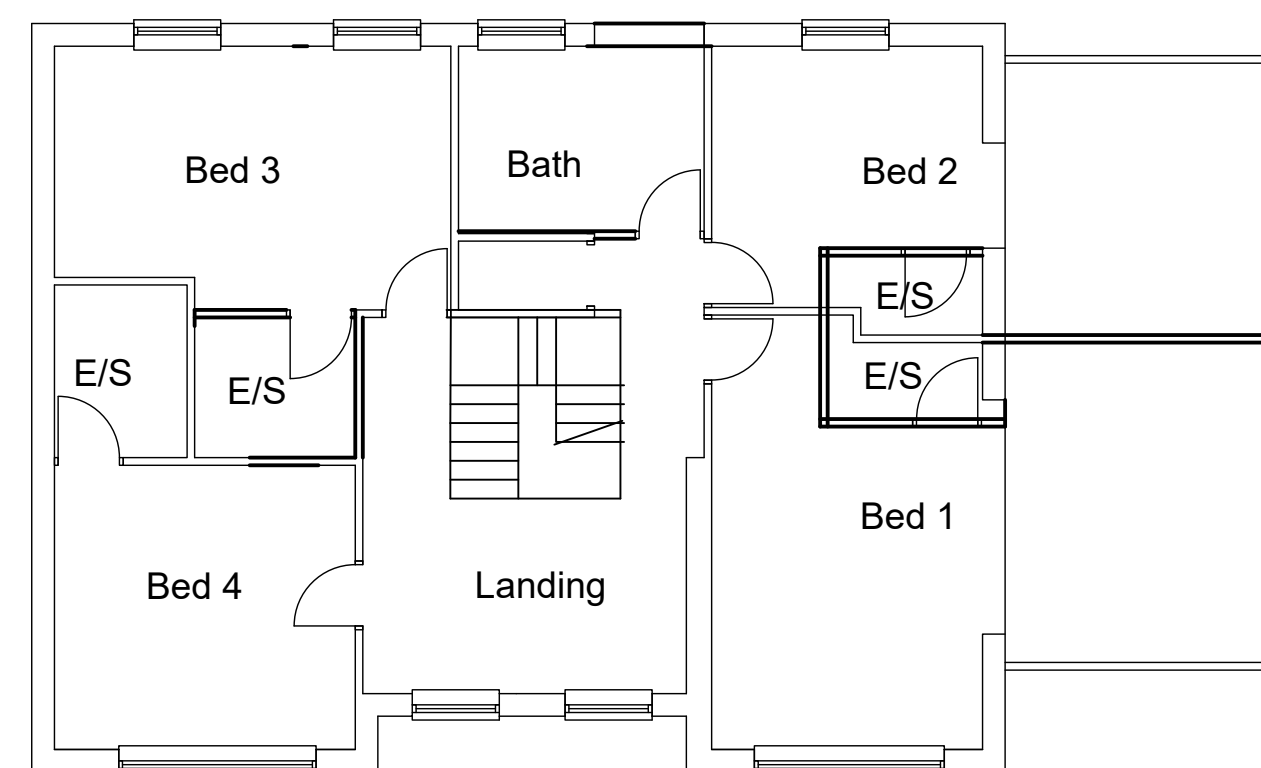

FIRST FLOOR PLAN


A Scale bar added 6.2.21
HIGH PEAK
RHODESWOOD HOUSE
PADFIELD

PROPOSED CHANGE OF USE FOR
CURTIS BANKS LTD

PLANS AND ELEVATIONS

AS PROPOSED

2033 02A 1:100@A1 DEC 2020

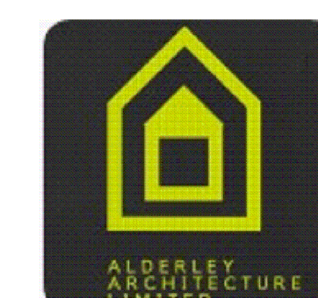

Alderley Architecture Limited
15 Oak Drive
Bramhall
Stockport
SK7 2AD

Tel : 07785 230069
E Mail : andy@alderleyarchitecture.co.uk