
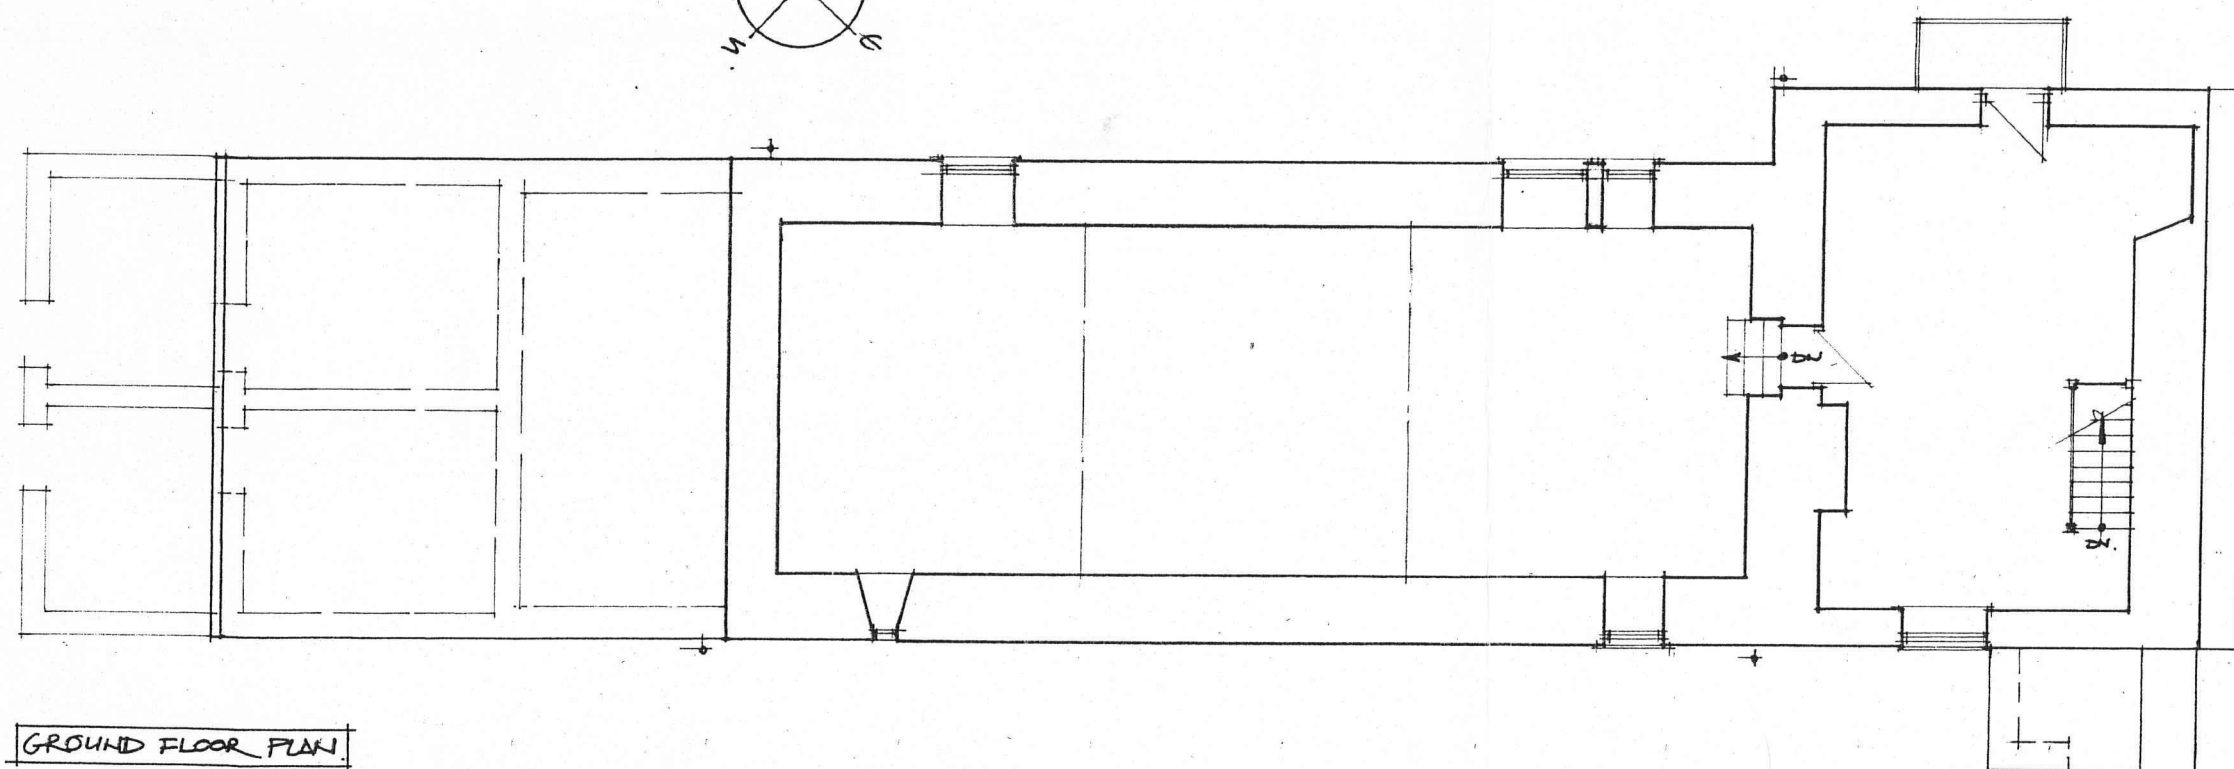
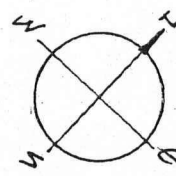


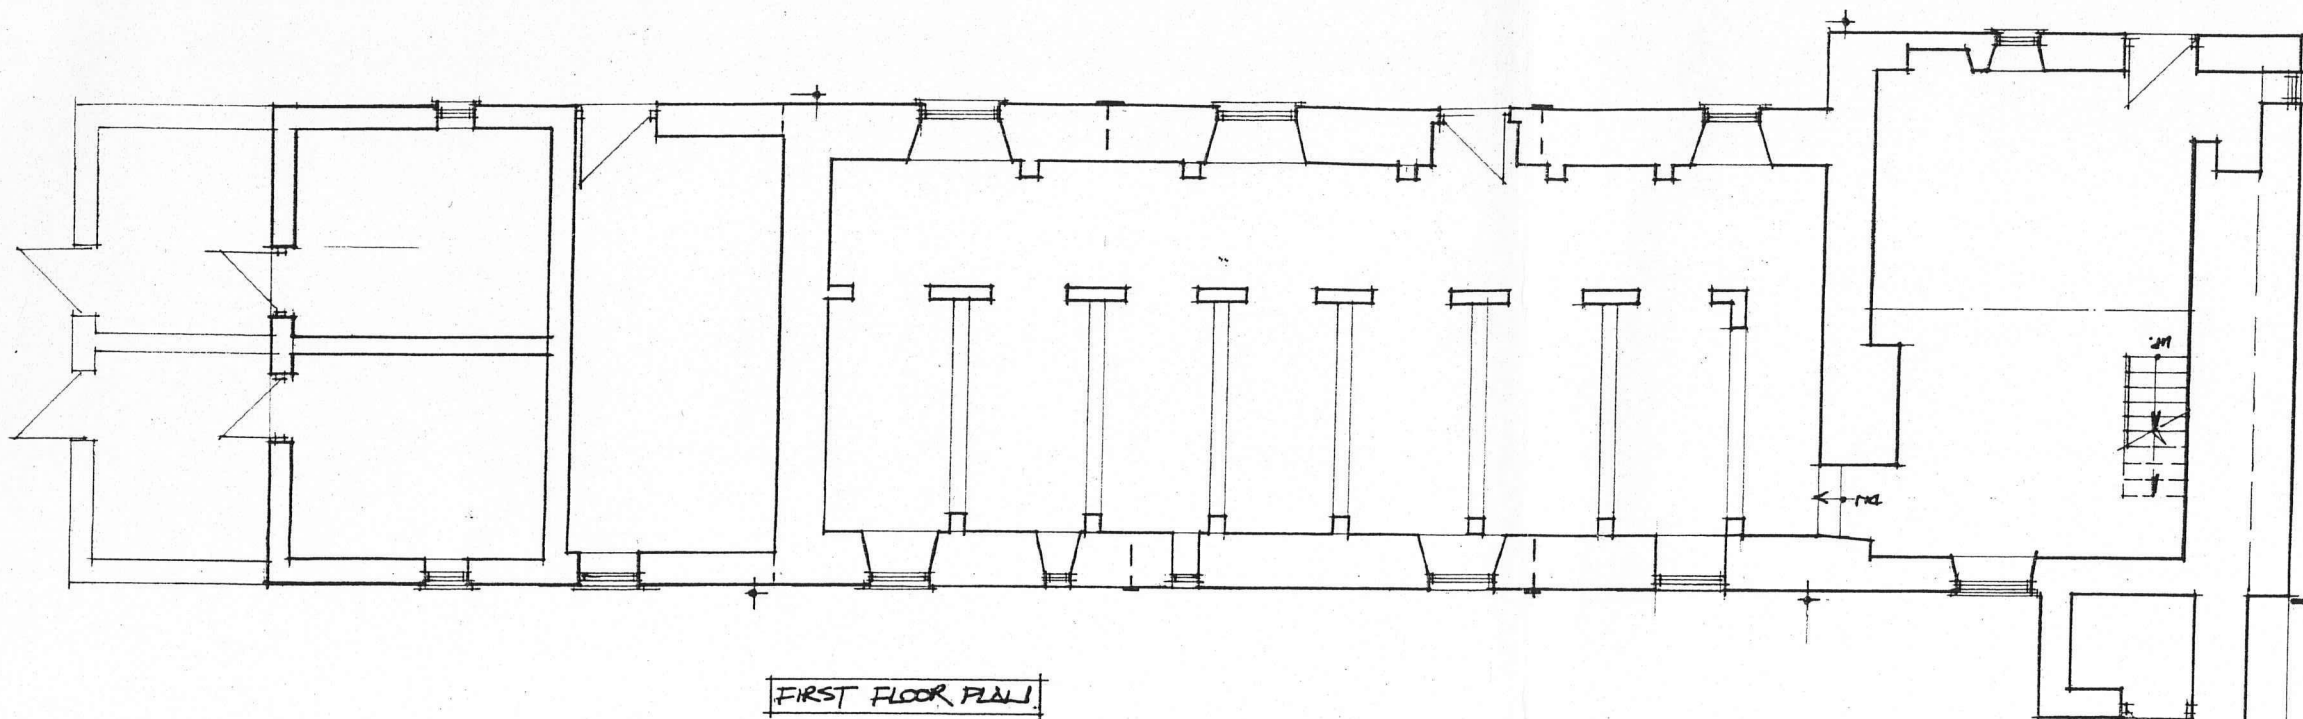

BUILDING NO. 1

CLIENT: MR. J. WOOD.
PROJECT: GOWHOLE FARM
TITLE: PLANS AS EXISTING
A P DESIGN
ARCHITECTS AND PLANNING CONSULTANTS
4 KINDER VIEW, NEW MILLS, HIGH PEAK SK22 4DB
TEL 01663 742165

SCALE	DRAWING NO	REV
1:100	01	