



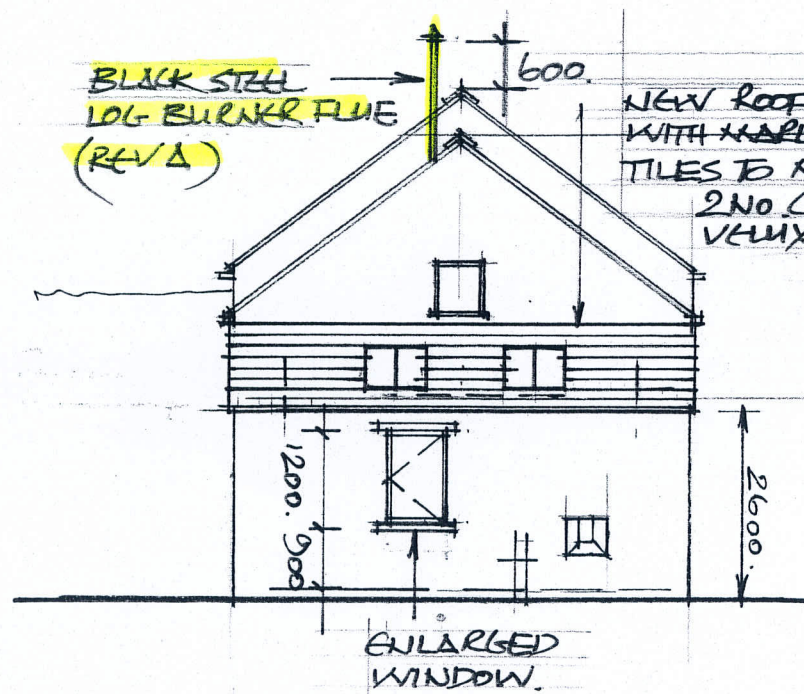


SIDE ELEVATION WEST

NEW ROOF AT 17.5°
WITH HARLEY MODERN
TILES TO MATCH EXISTING.
2 NO. CONSERVATION
VELUX 780x1180.

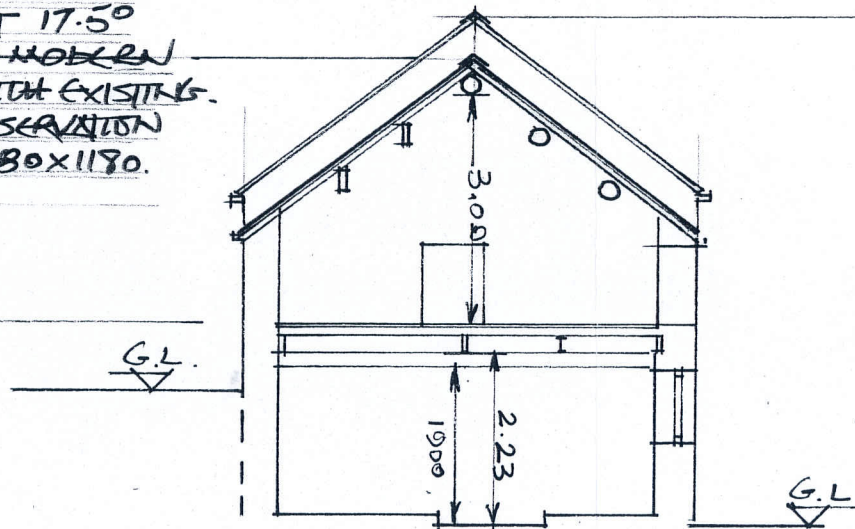

SECTION A-A.

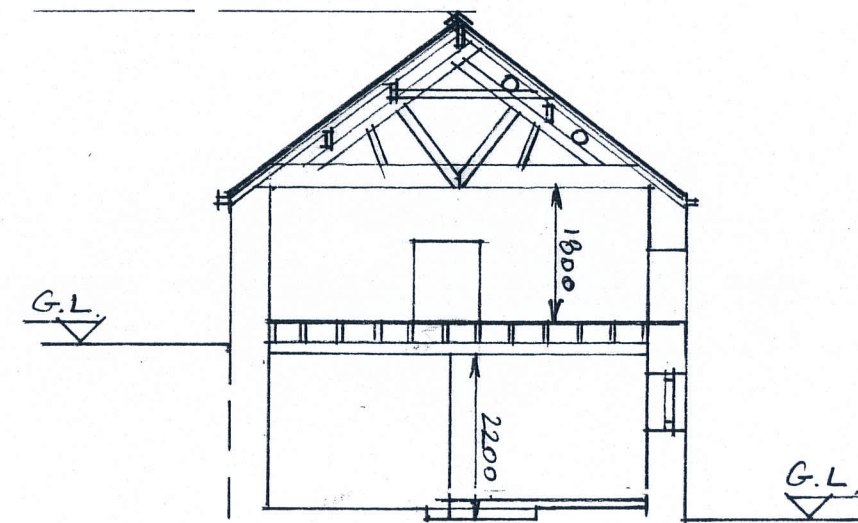

SECTION B-B.

BUILDING No. 3

PROPOSED SIDE
ELEVATION WEST
AND SECTIONS
A-A & B-B.

CLIENT: MR J. WOOD
PROJECT: GOWHOLE FARM
FURNESS VALE
TITLE: PROPOSALS
A P DESIGN
ARCHITECTS AND PLANNING CONSULTANTS
4 KINDER VIEW, NEW MILLS, HIGH PEAK SK22 4DB
TEL. 01663 742169

SCALE 1:100 DRAWING NO 06. REV A