

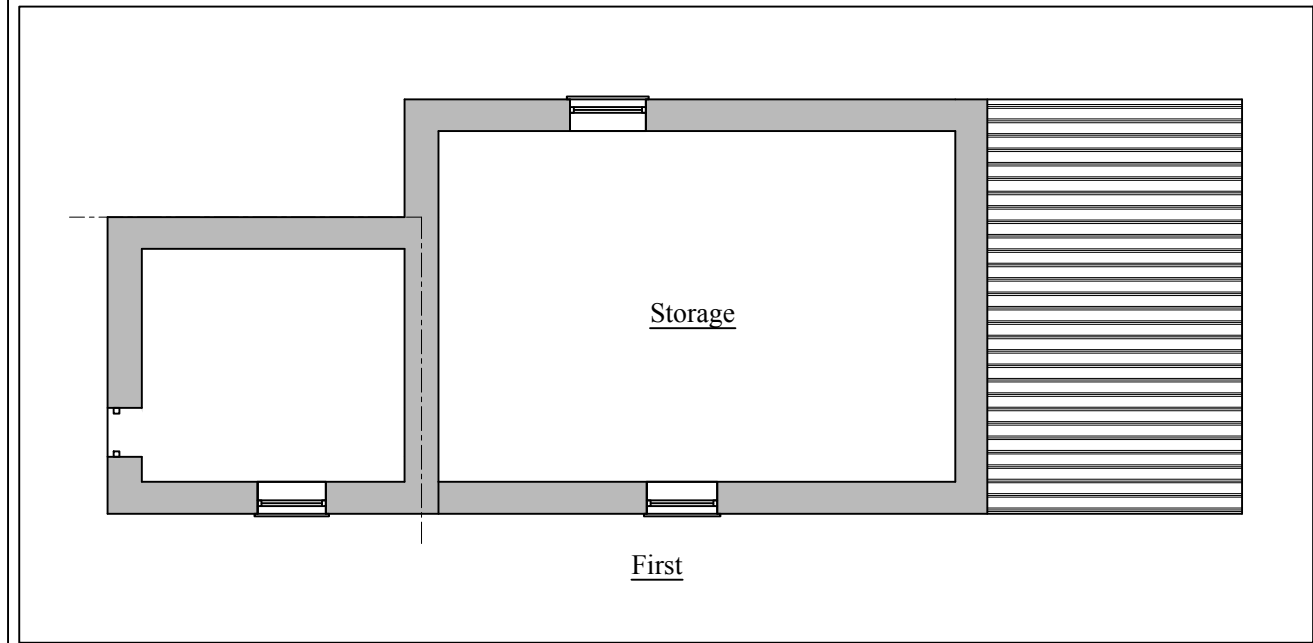
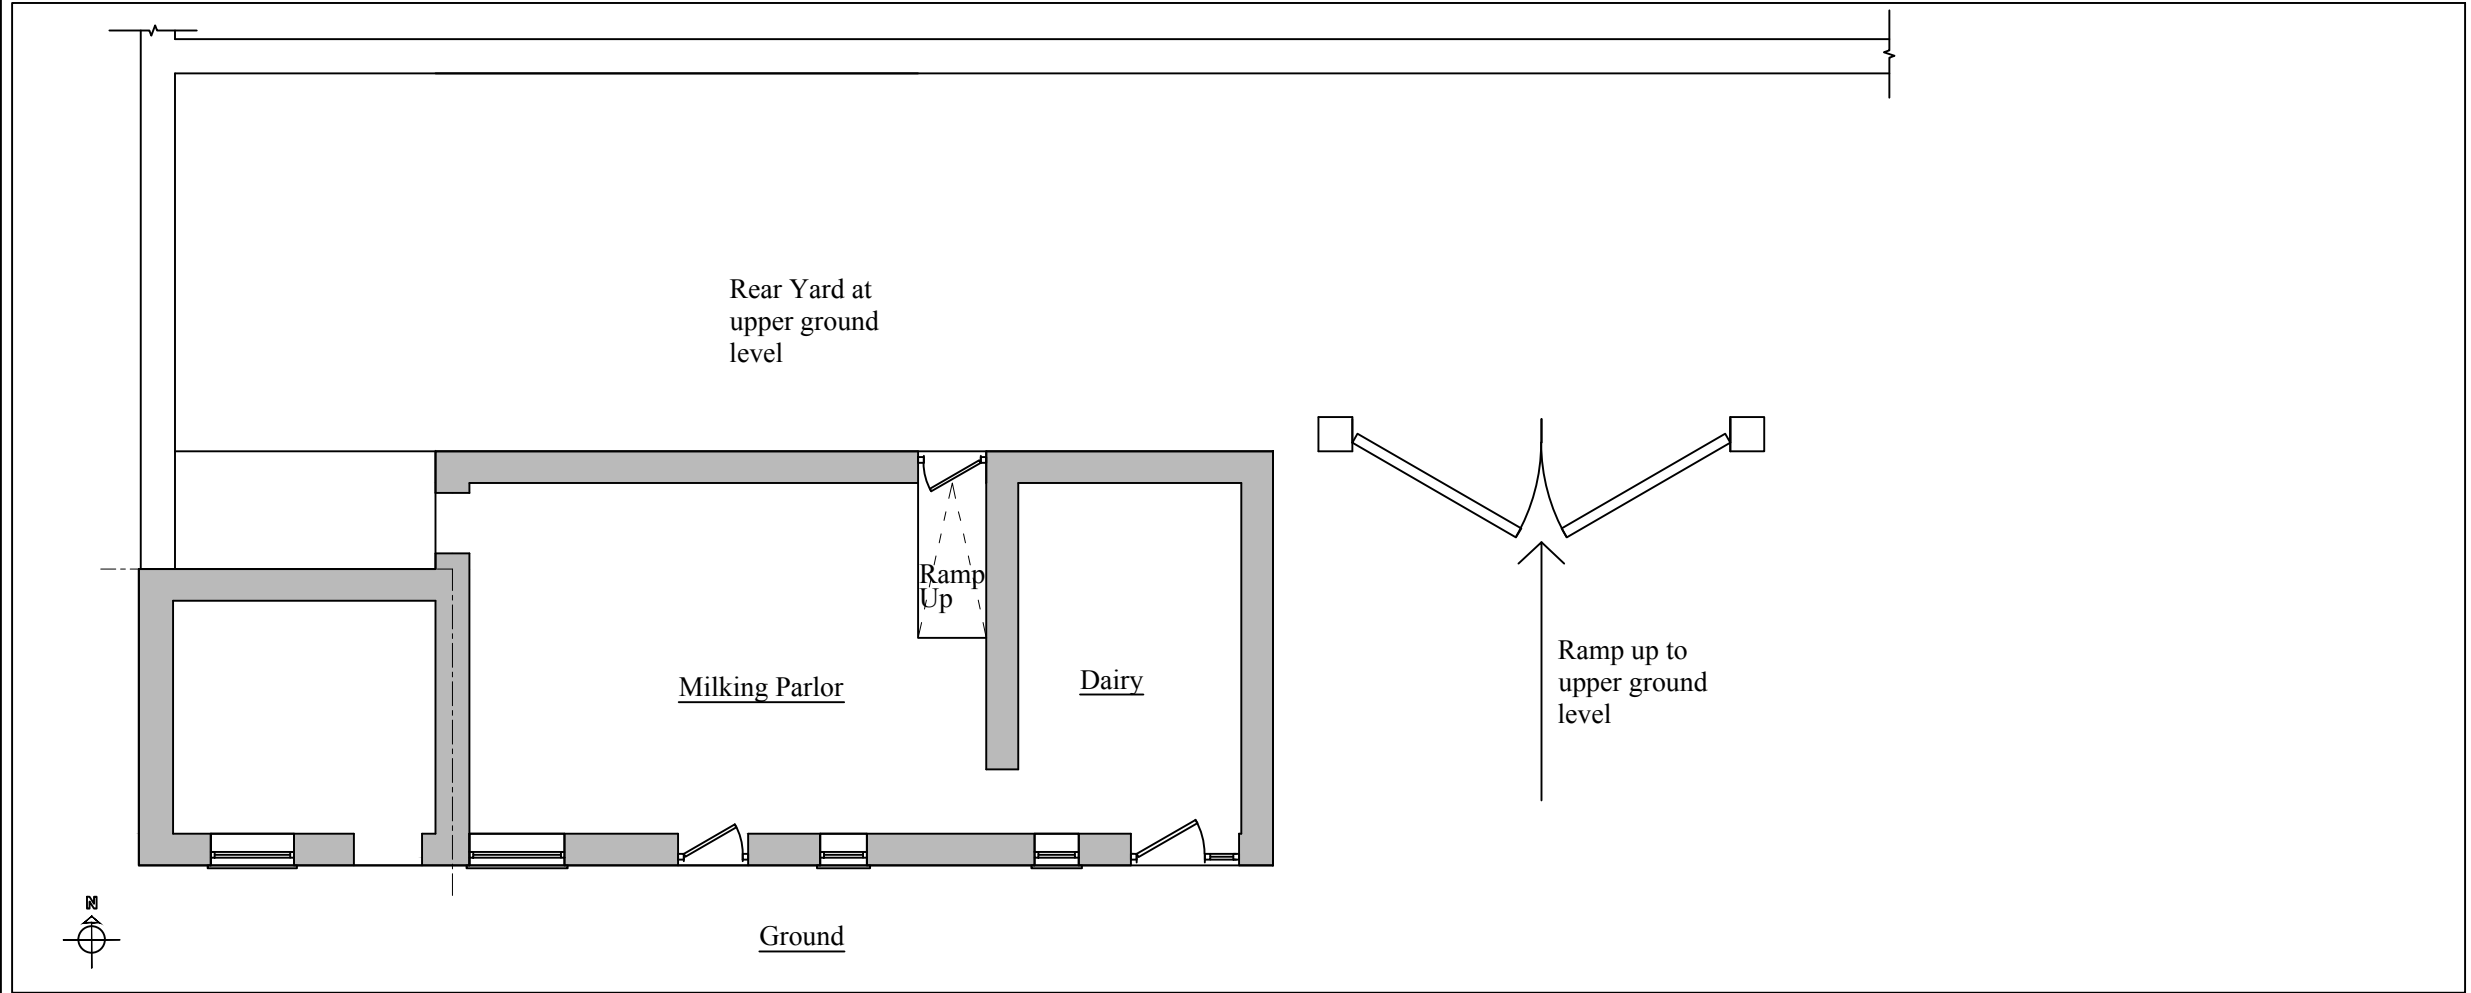
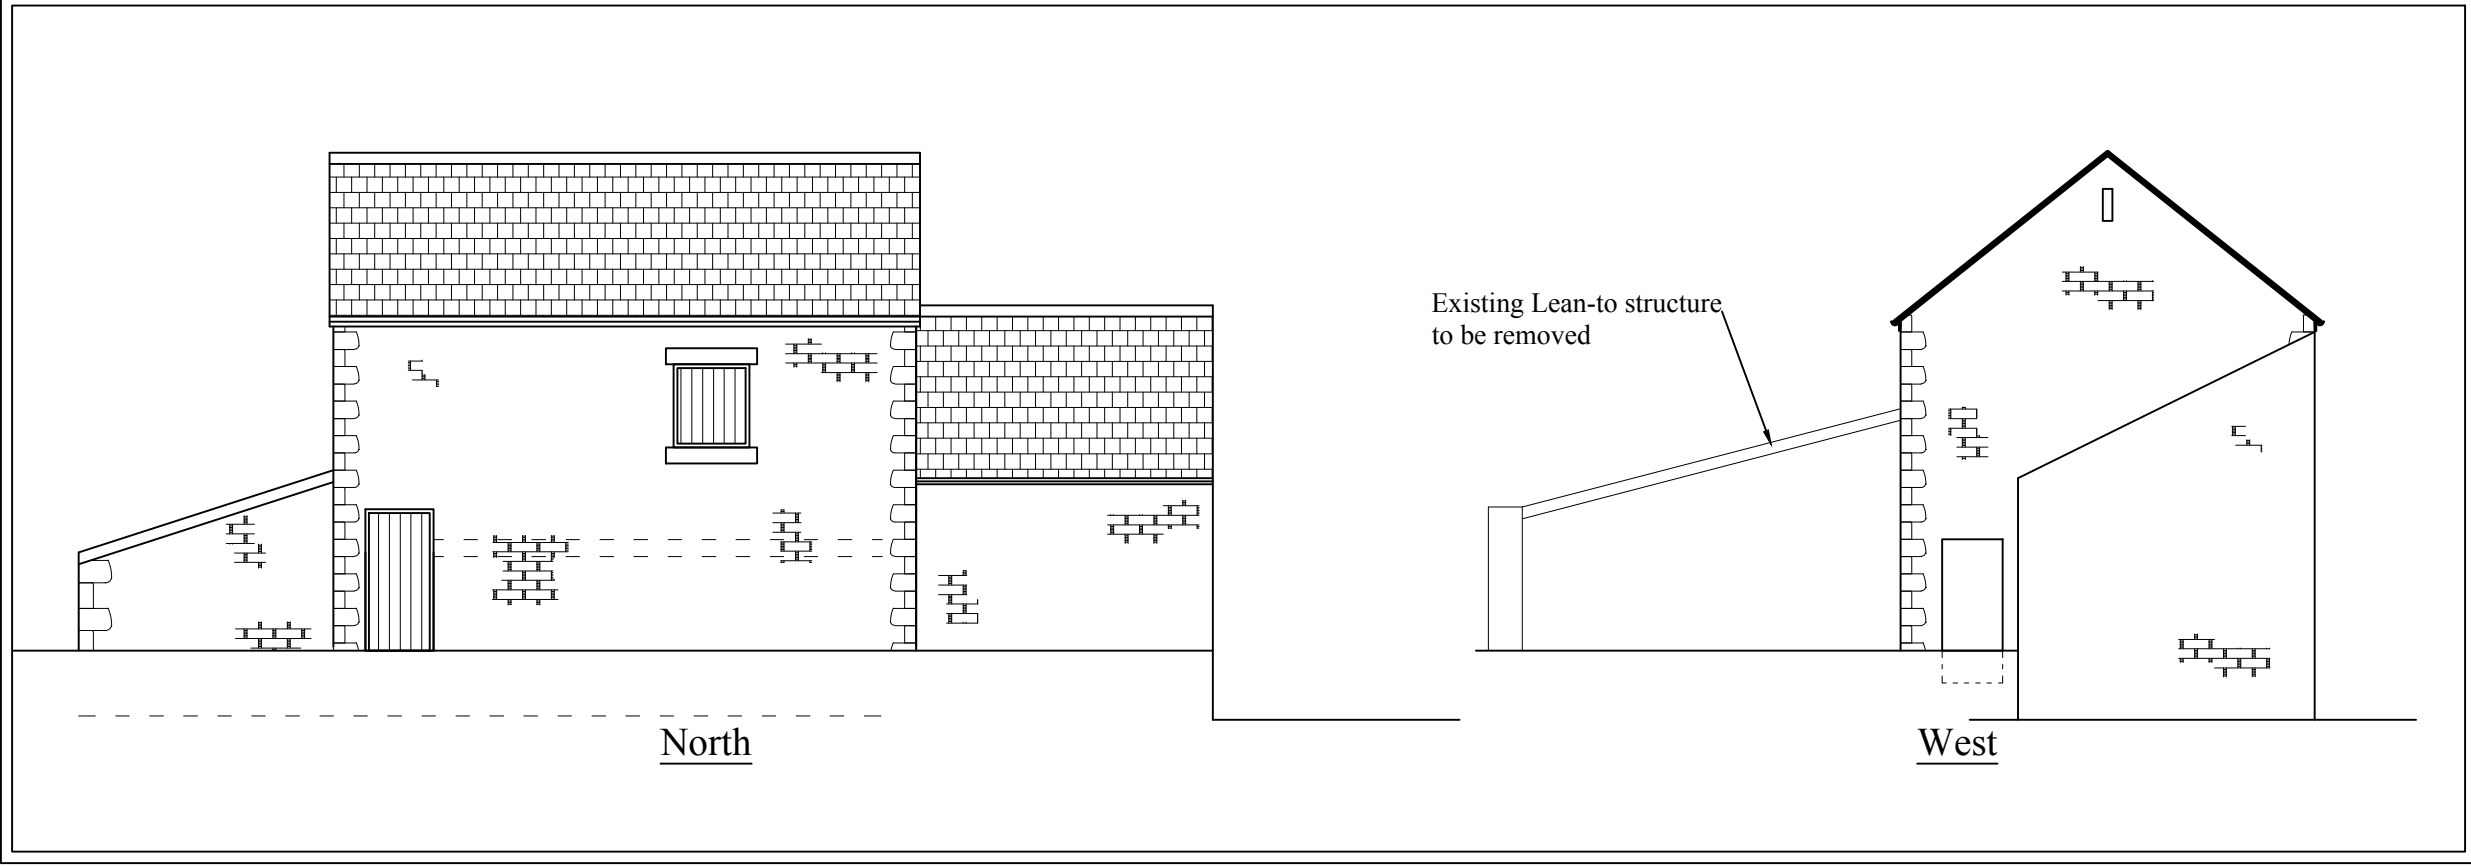


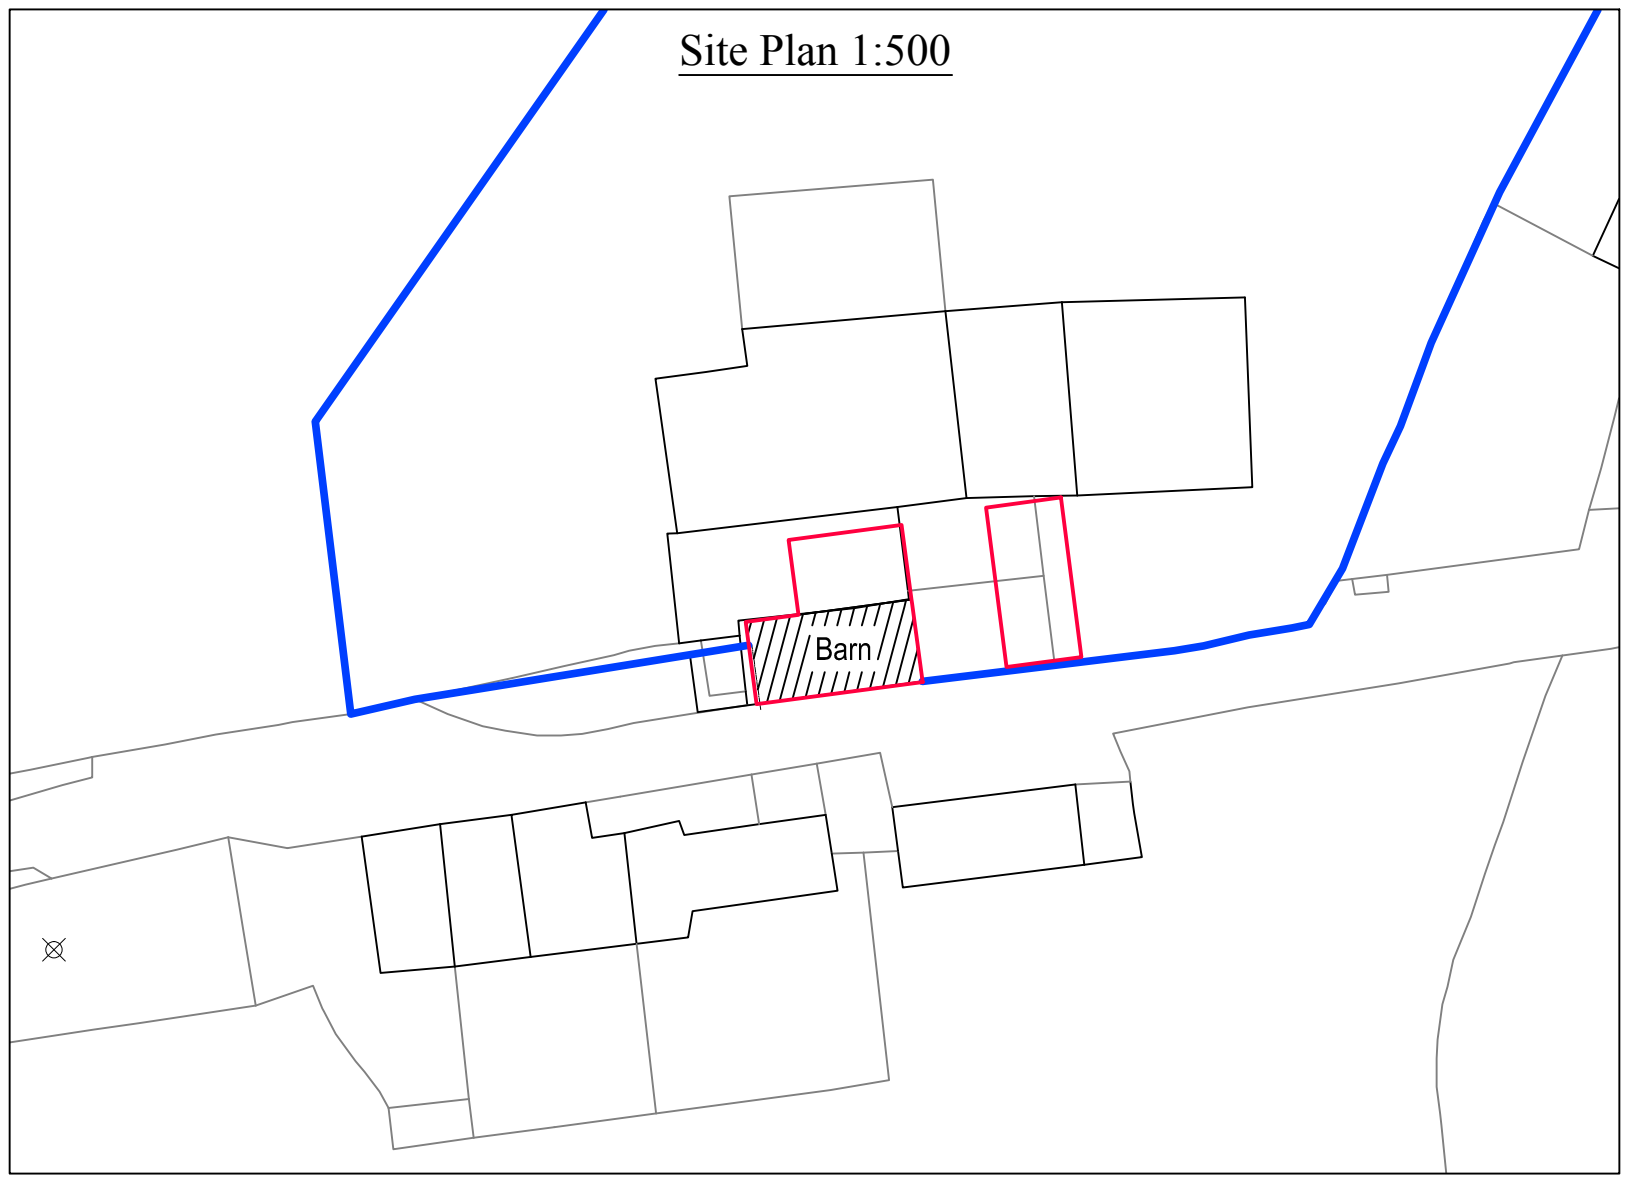

Planning

This drawing is the Copyright of SJ Design Limited.
All materials and workmanship are to be in accordance with prevailing British Standards, Codes of Practice, Building Regulations, manufacturers and federation recommendations and all to the complete satisfaction of SJ Design Limited.

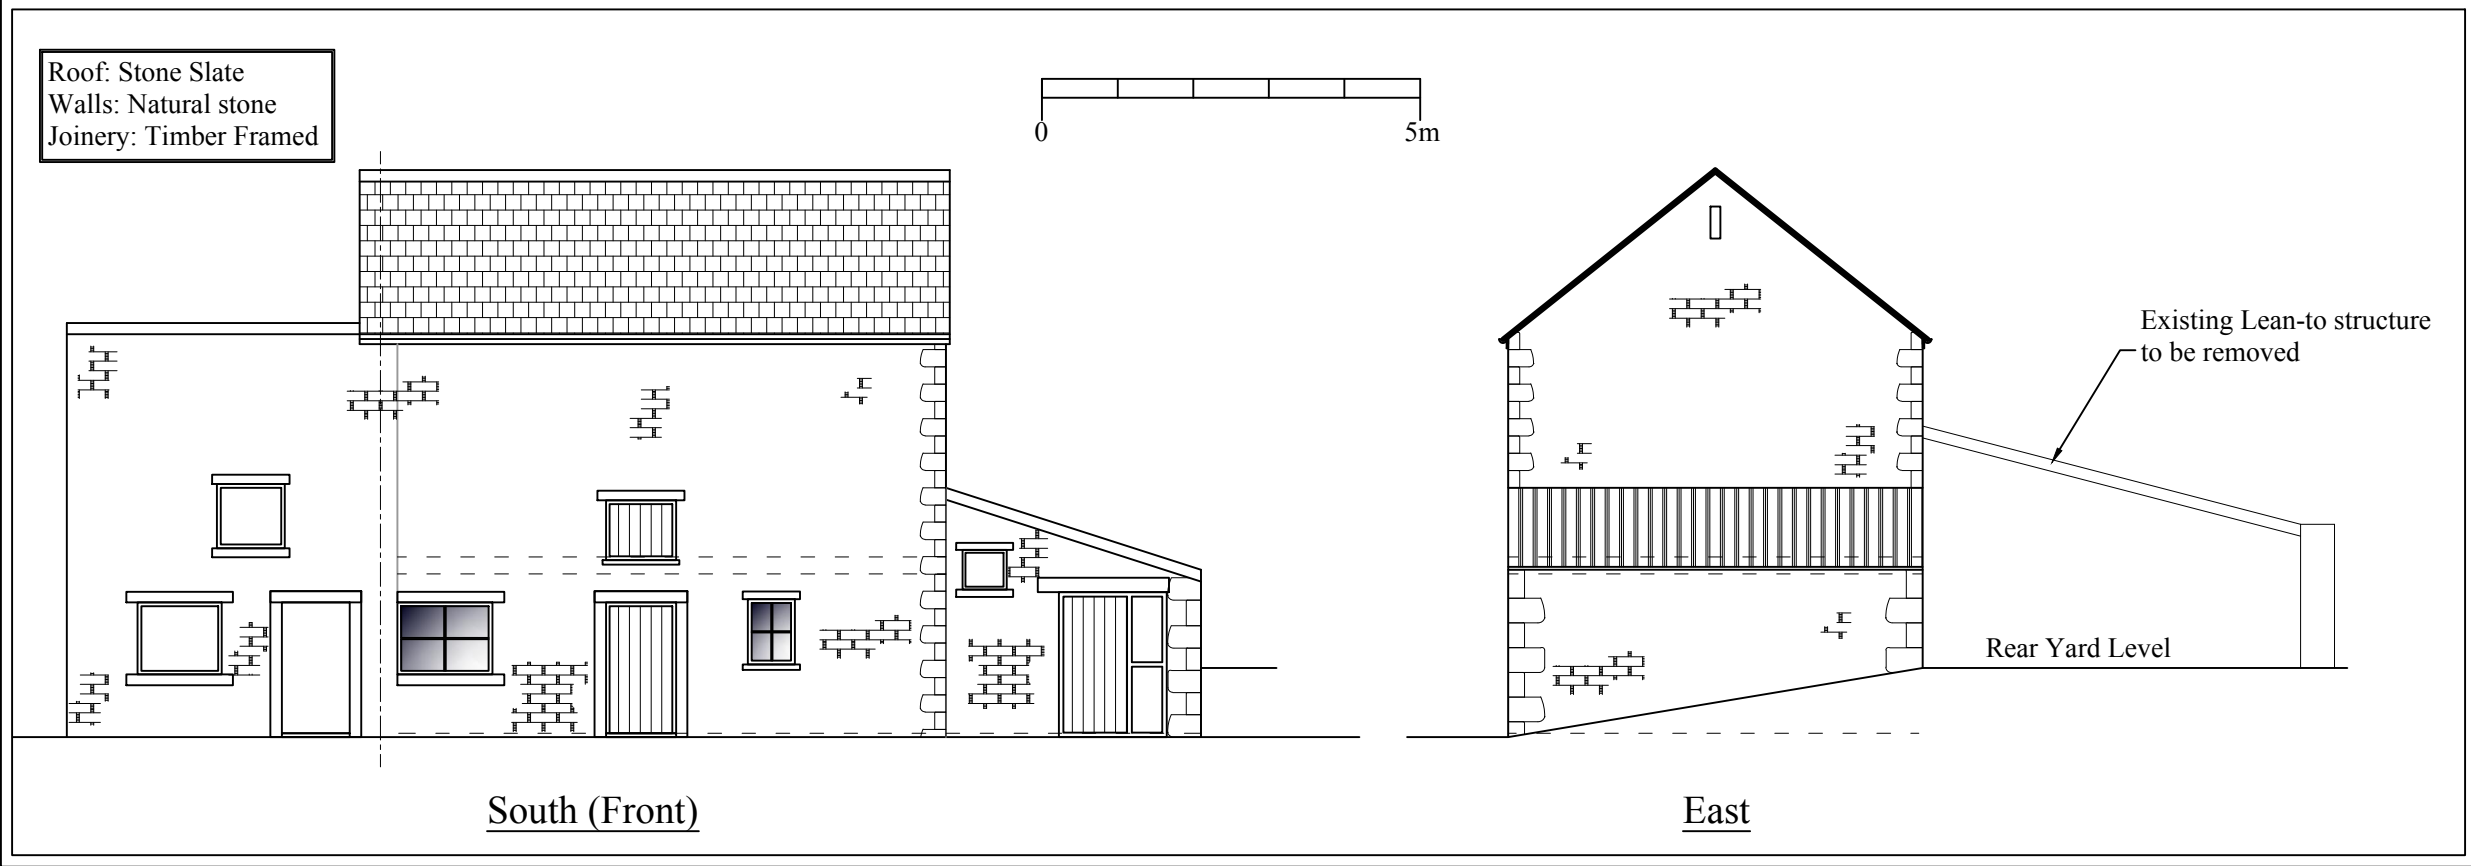

DESIGN LTD

Building Design & Surveying Consultants
The Old Co-Op Building, Church Street,
Hayfield, High Peak SK22 2JE
Tel:01663 742903 Fax:01663 751247
Mobile: 07984 007 087 Email: info@sjdesign.net
www.sjdesign.net

Client
Nicolas and Pam Broadhurst

Job Title
Barn Conversion at
Stubbins Farm
Stubbins Lane
Chinley
High Peak
SK23 6ED

Drawing Title

**Plans and elevations
as existing**

Scale
1:100; @A2 unless stated

Date February 2021	Drawn by SJ
-----------------------	----------------

Drawing No. 101	Rev.
--------------------	------