



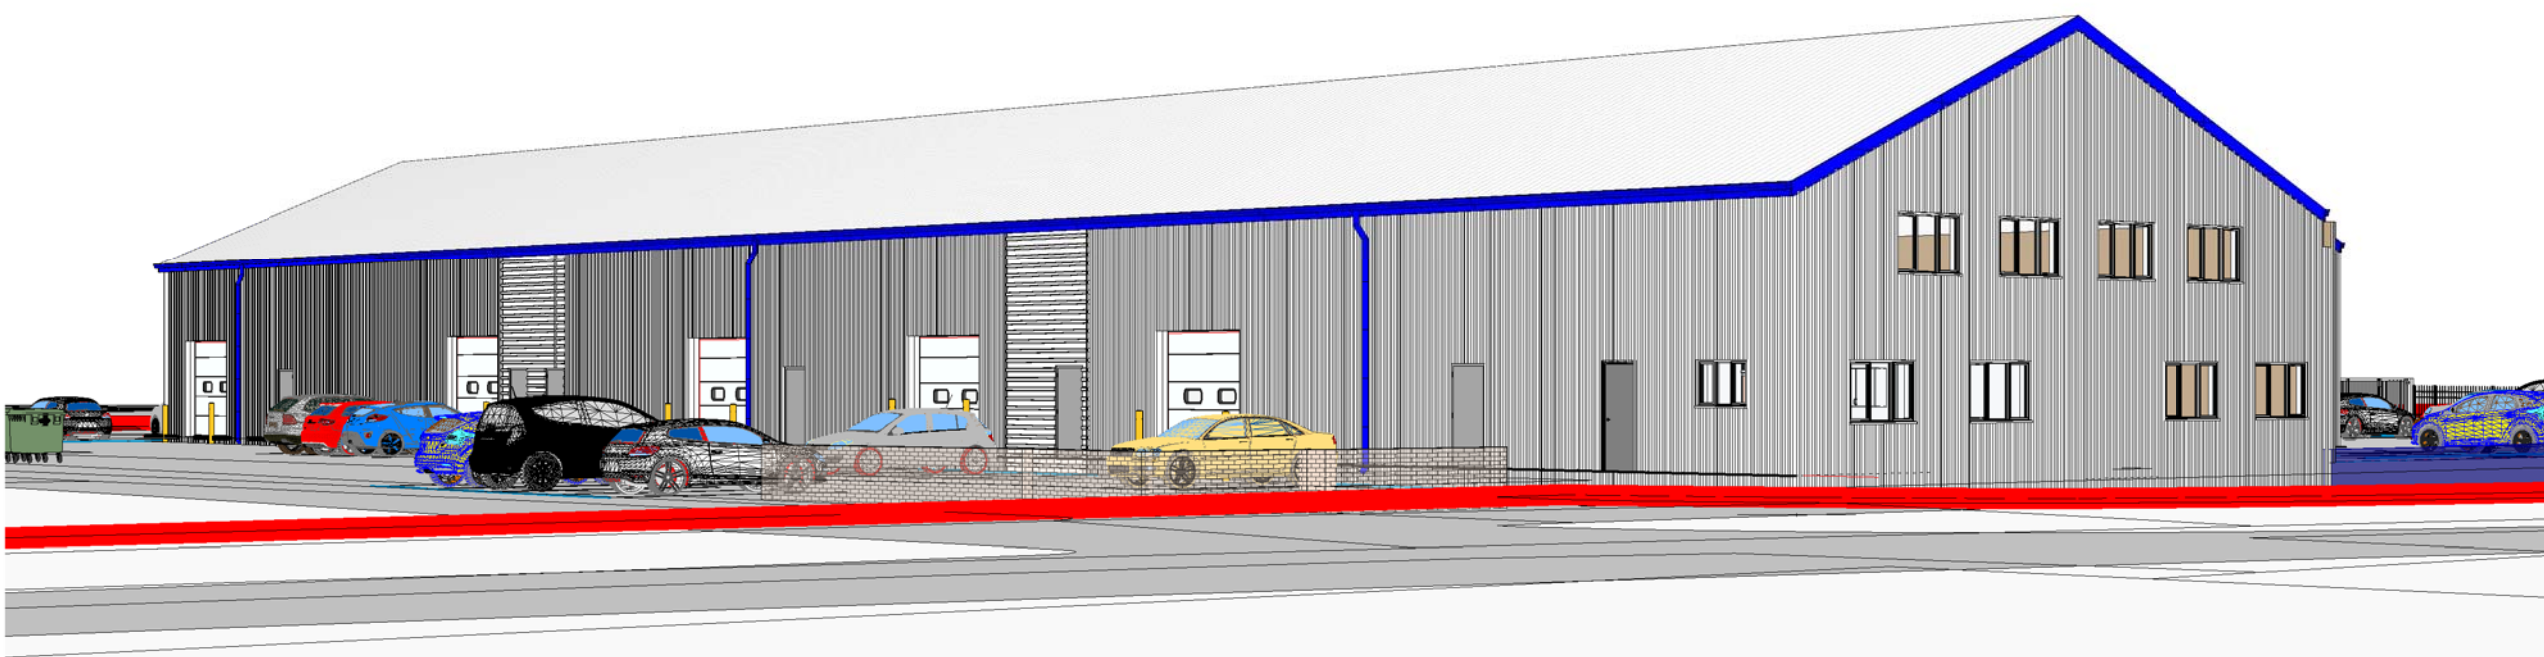

3D View 1

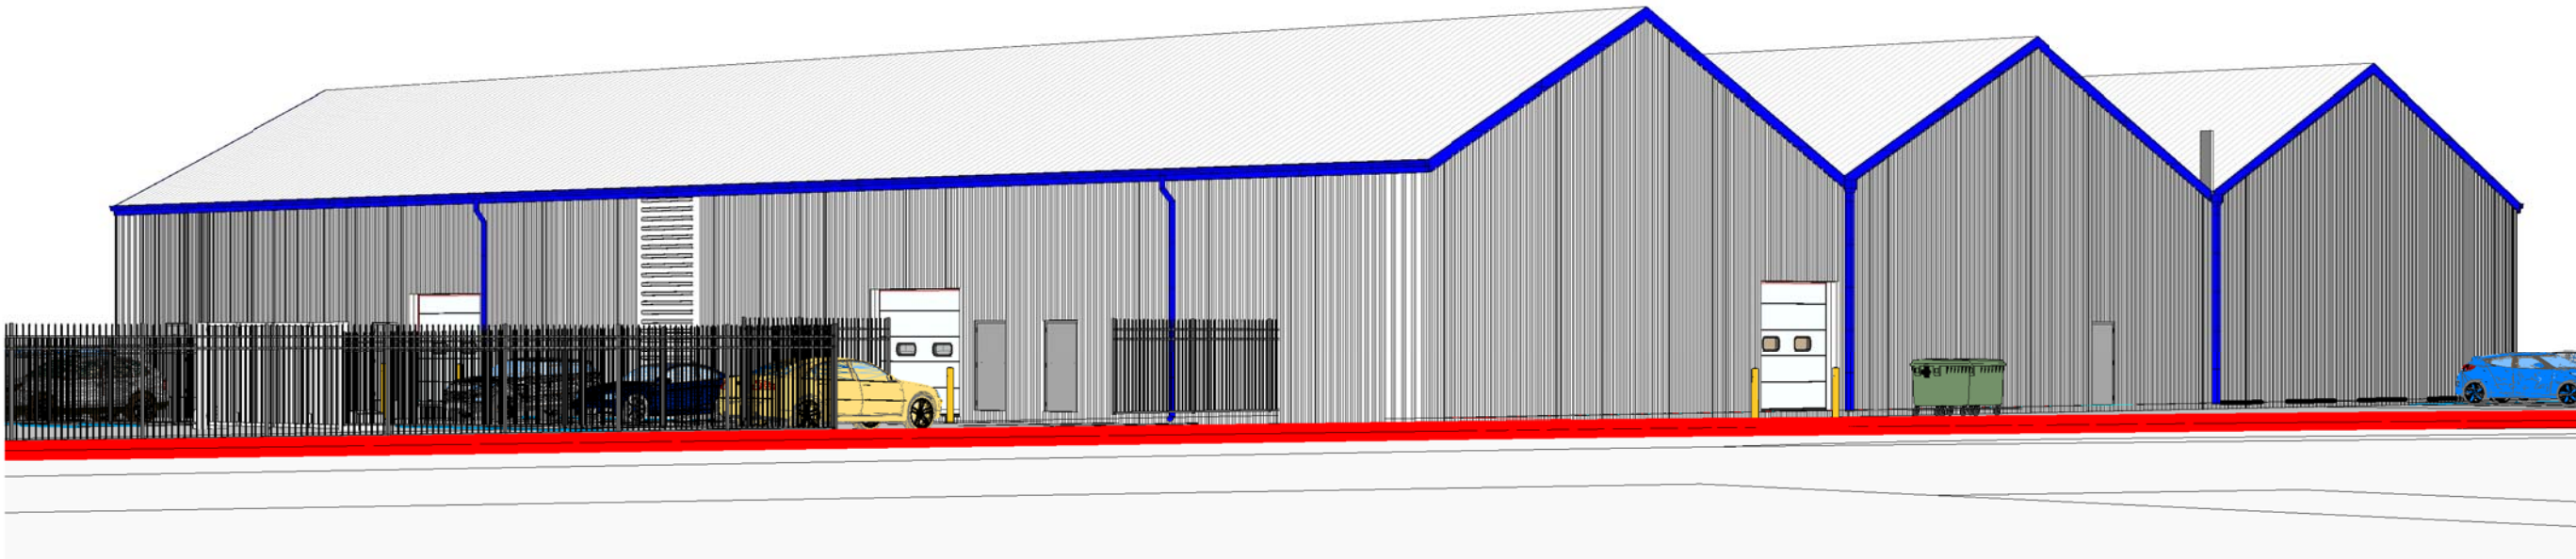

3D View 2

CLIENT Harworth Estates	
PROJECT 151 - Etherow Ind. Est	
SHEET Proposed 3D Perspective 01	
PURPOSE OF ISSUE	
DWG Number	REV E 151 - A
Scale (@ A3)	Checked by Checker
Date 20/08/2020	Drawn by DI

MARTIN SPENCER
ARCHITECTURE



Y:\333-Commercial developments\151 - 17-18 Etherow Ind est. Q102 - Architect\151\BIM Model\151 Proposed.rvt

03/02/2021 11:08:08