





Existing Front Elevation (North) 1:100

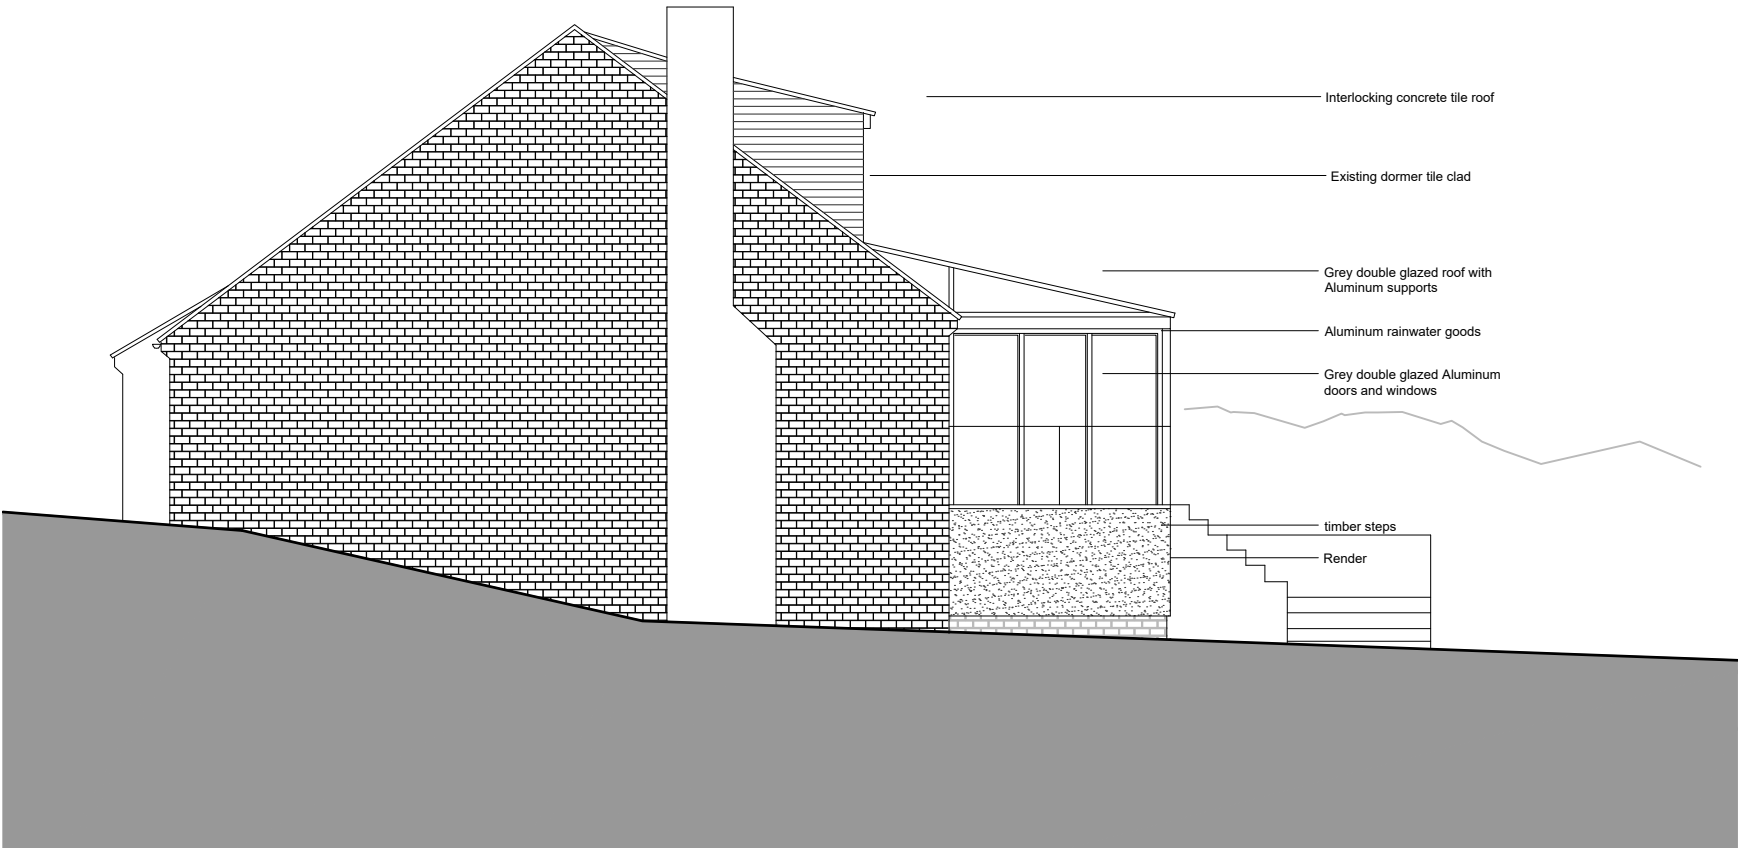

Existing Side Elevation (West) 1:100



Existing Rear Elevation (South) 1:100

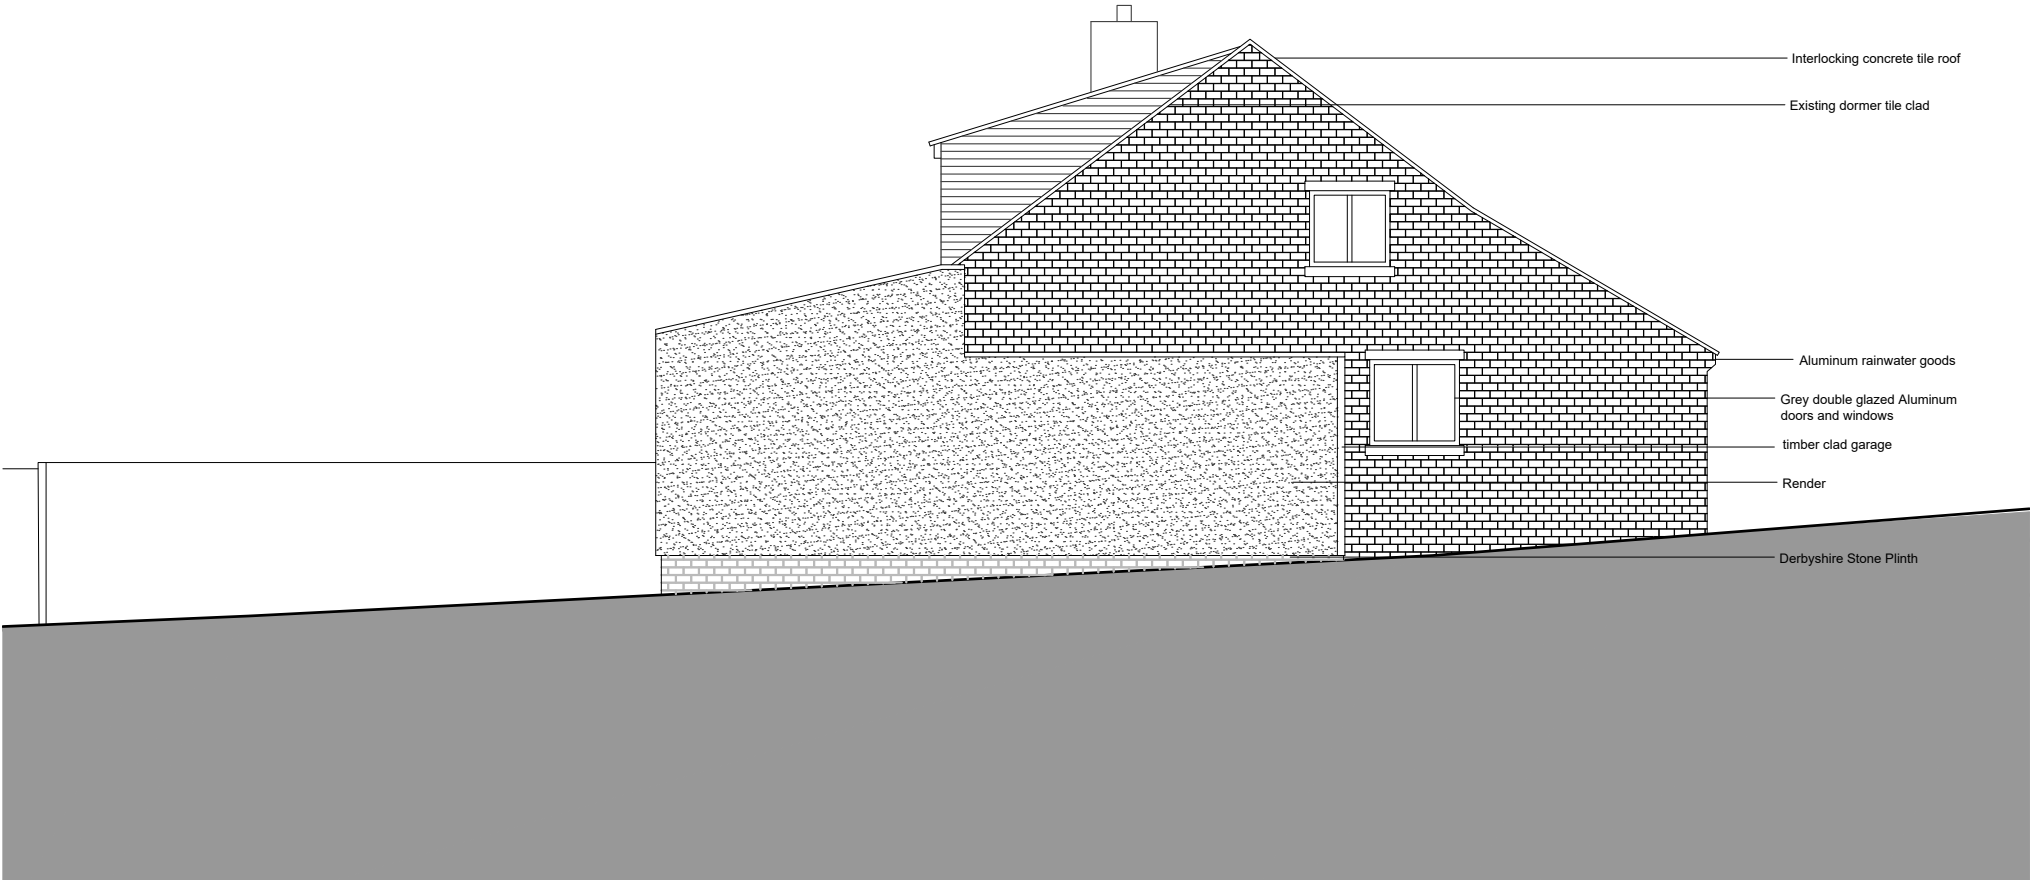

Existing Side Elevation (East) 1:100



Existing north elevation - garage



Existing north elevation - Front elevation



Existing south elevation - Rear Elevation
Existing photos of property n.t.s