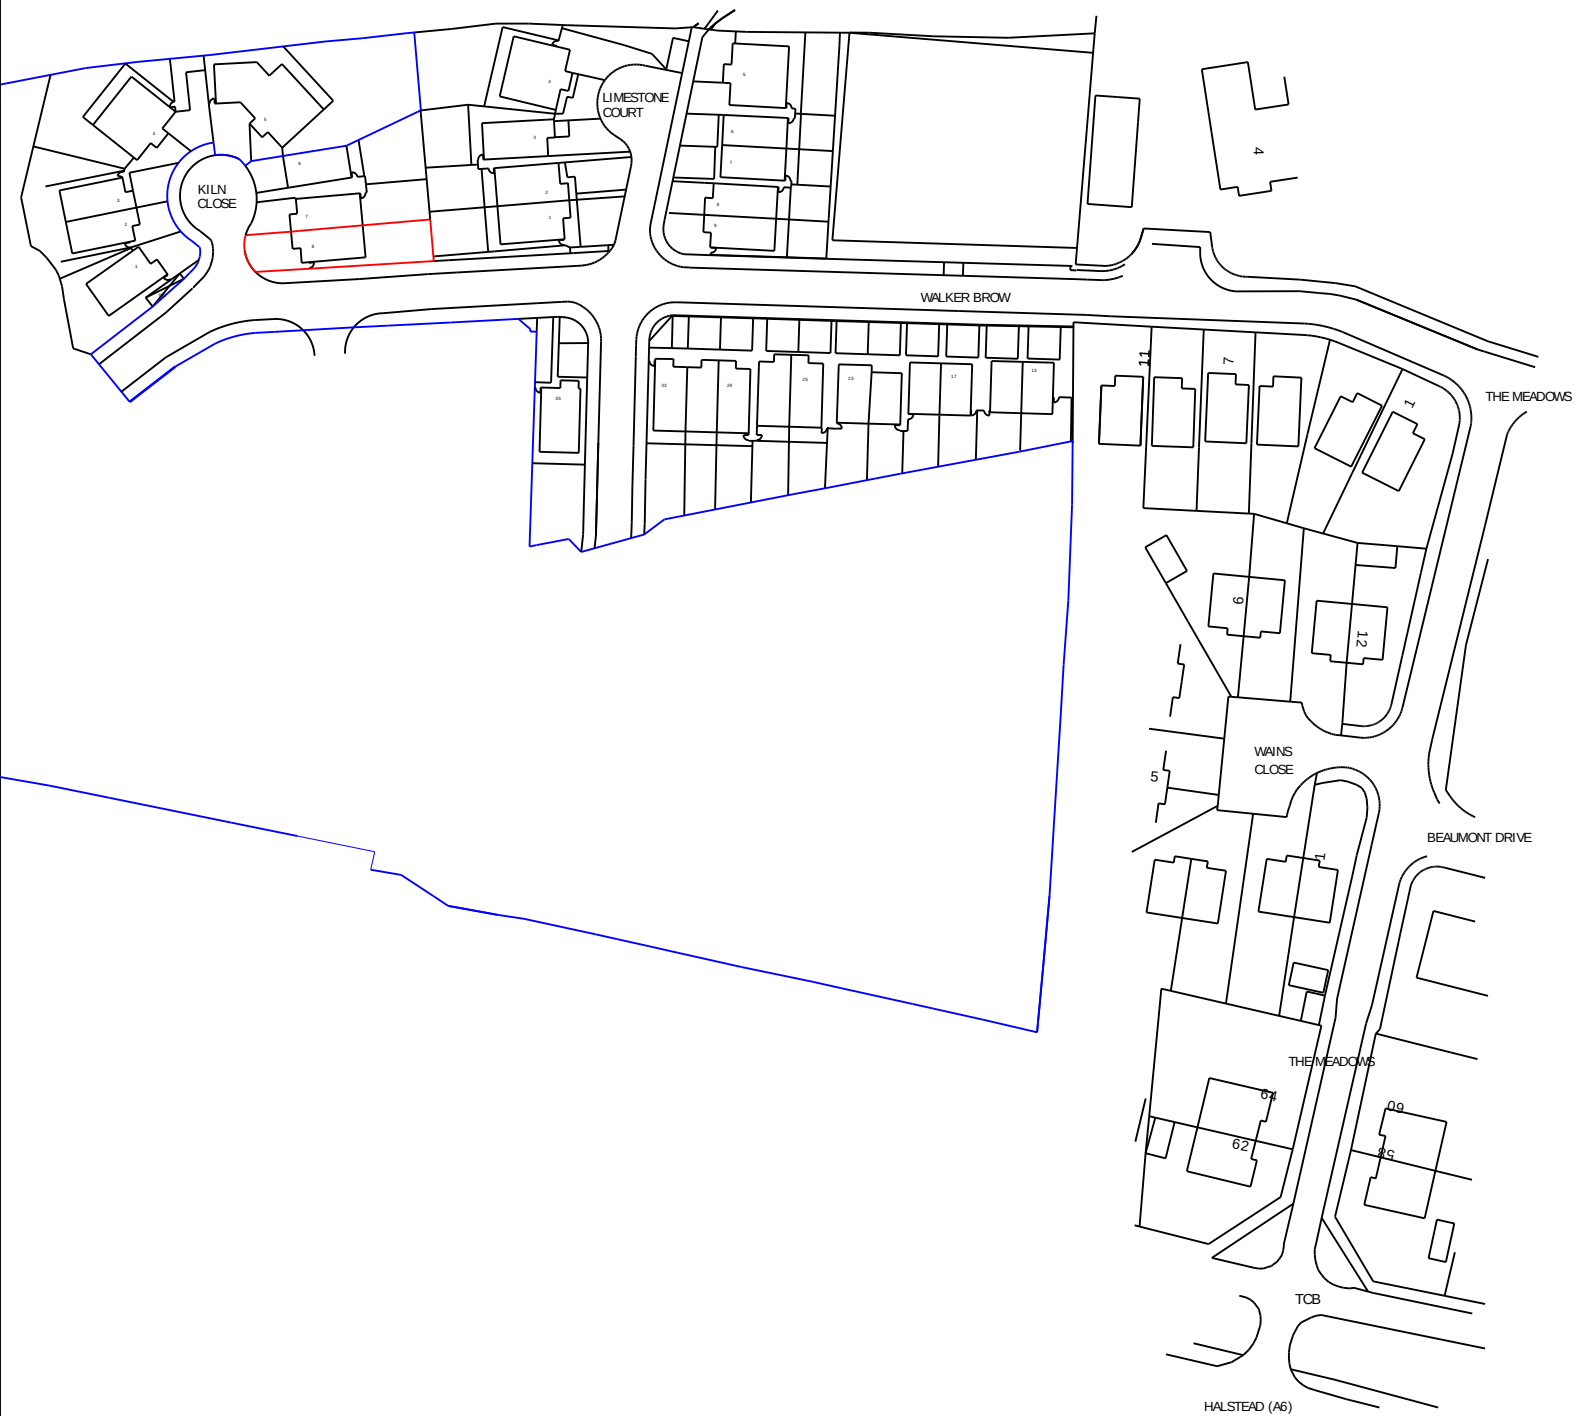


LEE ARCHITECTS LTD
 Leepark House
 449 Chester Road
 Manchester M16 9HA
 T 0161 873 7788
 M 07710 539748
 E info@leearchitects.co.uk
 copyright reserved

CLIENT
 HOPWOOD HOMES LTD

PROJECT
 8 Kiln Drive
 Dove Holes
 Buxton SK17

DRAWING
 Location Plan

DRAWING NUMBER
 L558 76

DATE 10-02-21 **SCALE** 1:1250@A4