
Copyright: This document and all information contained herein is the sole property of Rob Westbrook Architects Ltd. Reproduction in whole or in part is strictly forbidden and may not be issued to any third party for any purpose unless prior permission is obtained.

File Ref:/Users/robwestbrook/Library/Mobile Documents/com~apple~CloudDocs/Desktop/RWA/Projects/2020/2050 Budd - 7 Park Road, Buxton, High Peak SK17 6SG /RWA/Production/Model/2050 Scheme C (Planning).pln

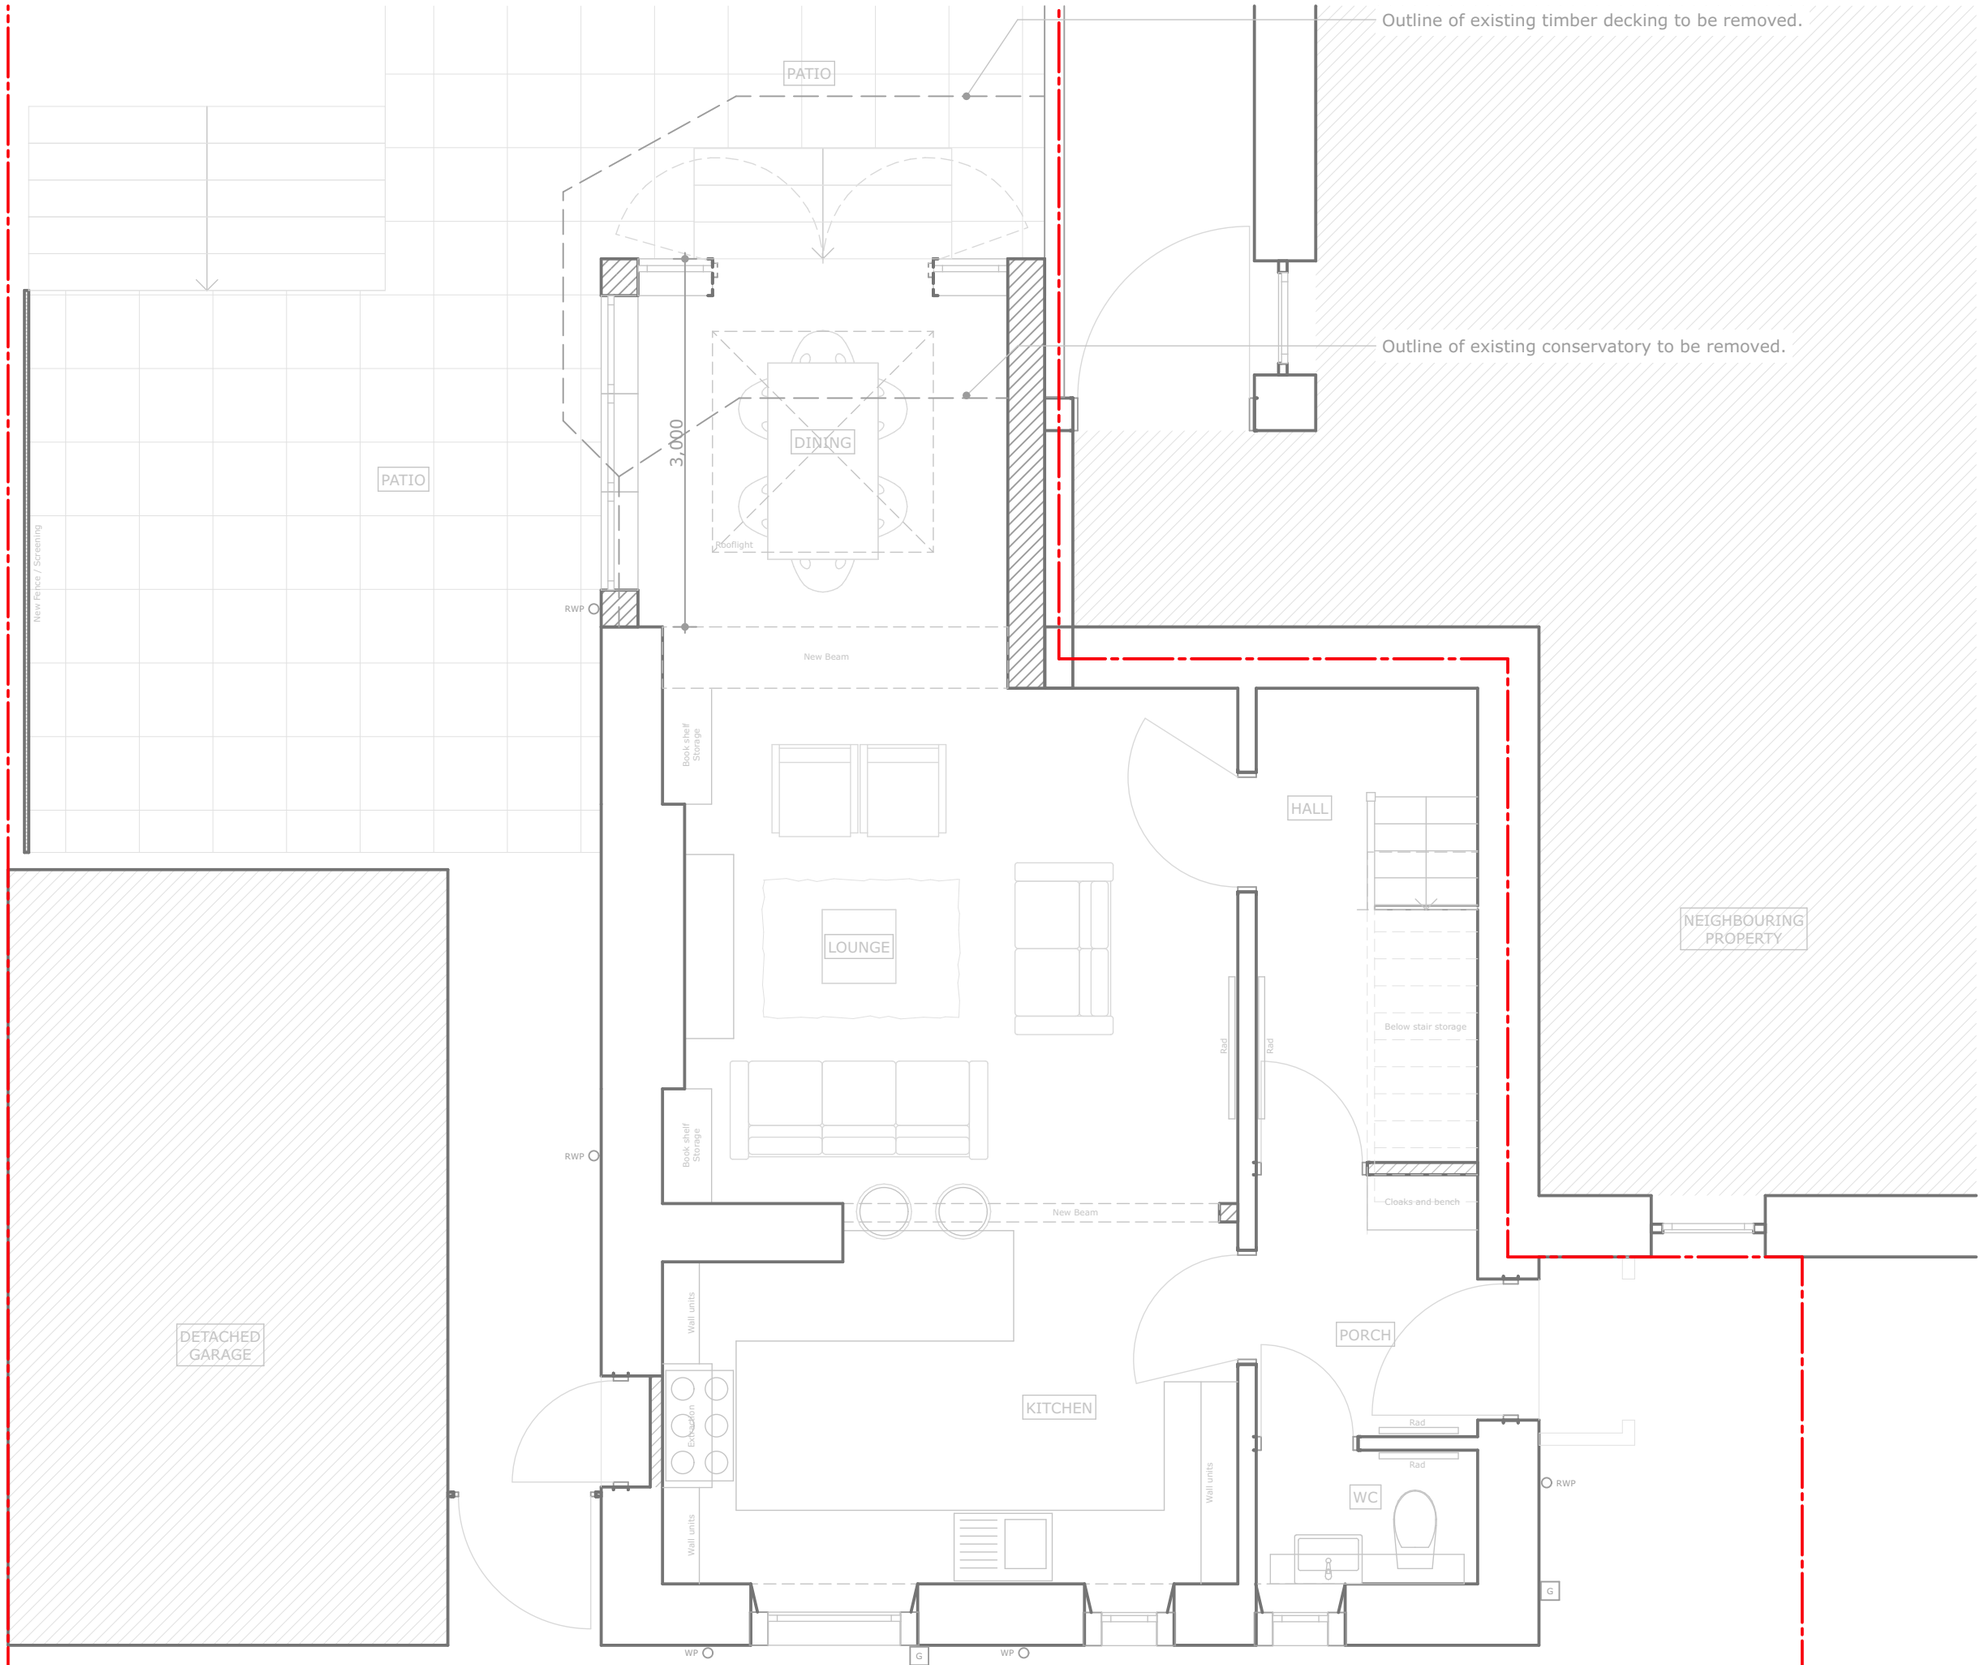

N

North:

January 2021

Date:

@ A3

1:50

Scale:

Project Details: **House Renovation** - 7 Park Road, Buxton, High Peak SK17 6SG

Proposed Ground Floor

Title:

2028 /G/800

Drg No:

RWArchitects

Rob Westbrook Architects Ltd
28 Alsfeld Way, New Mills, High peak SK22 3DD
Tel: 07944 207036
E: rob@robwestbrookarchitects.com
W: www.robwestbrookarchitects.com