


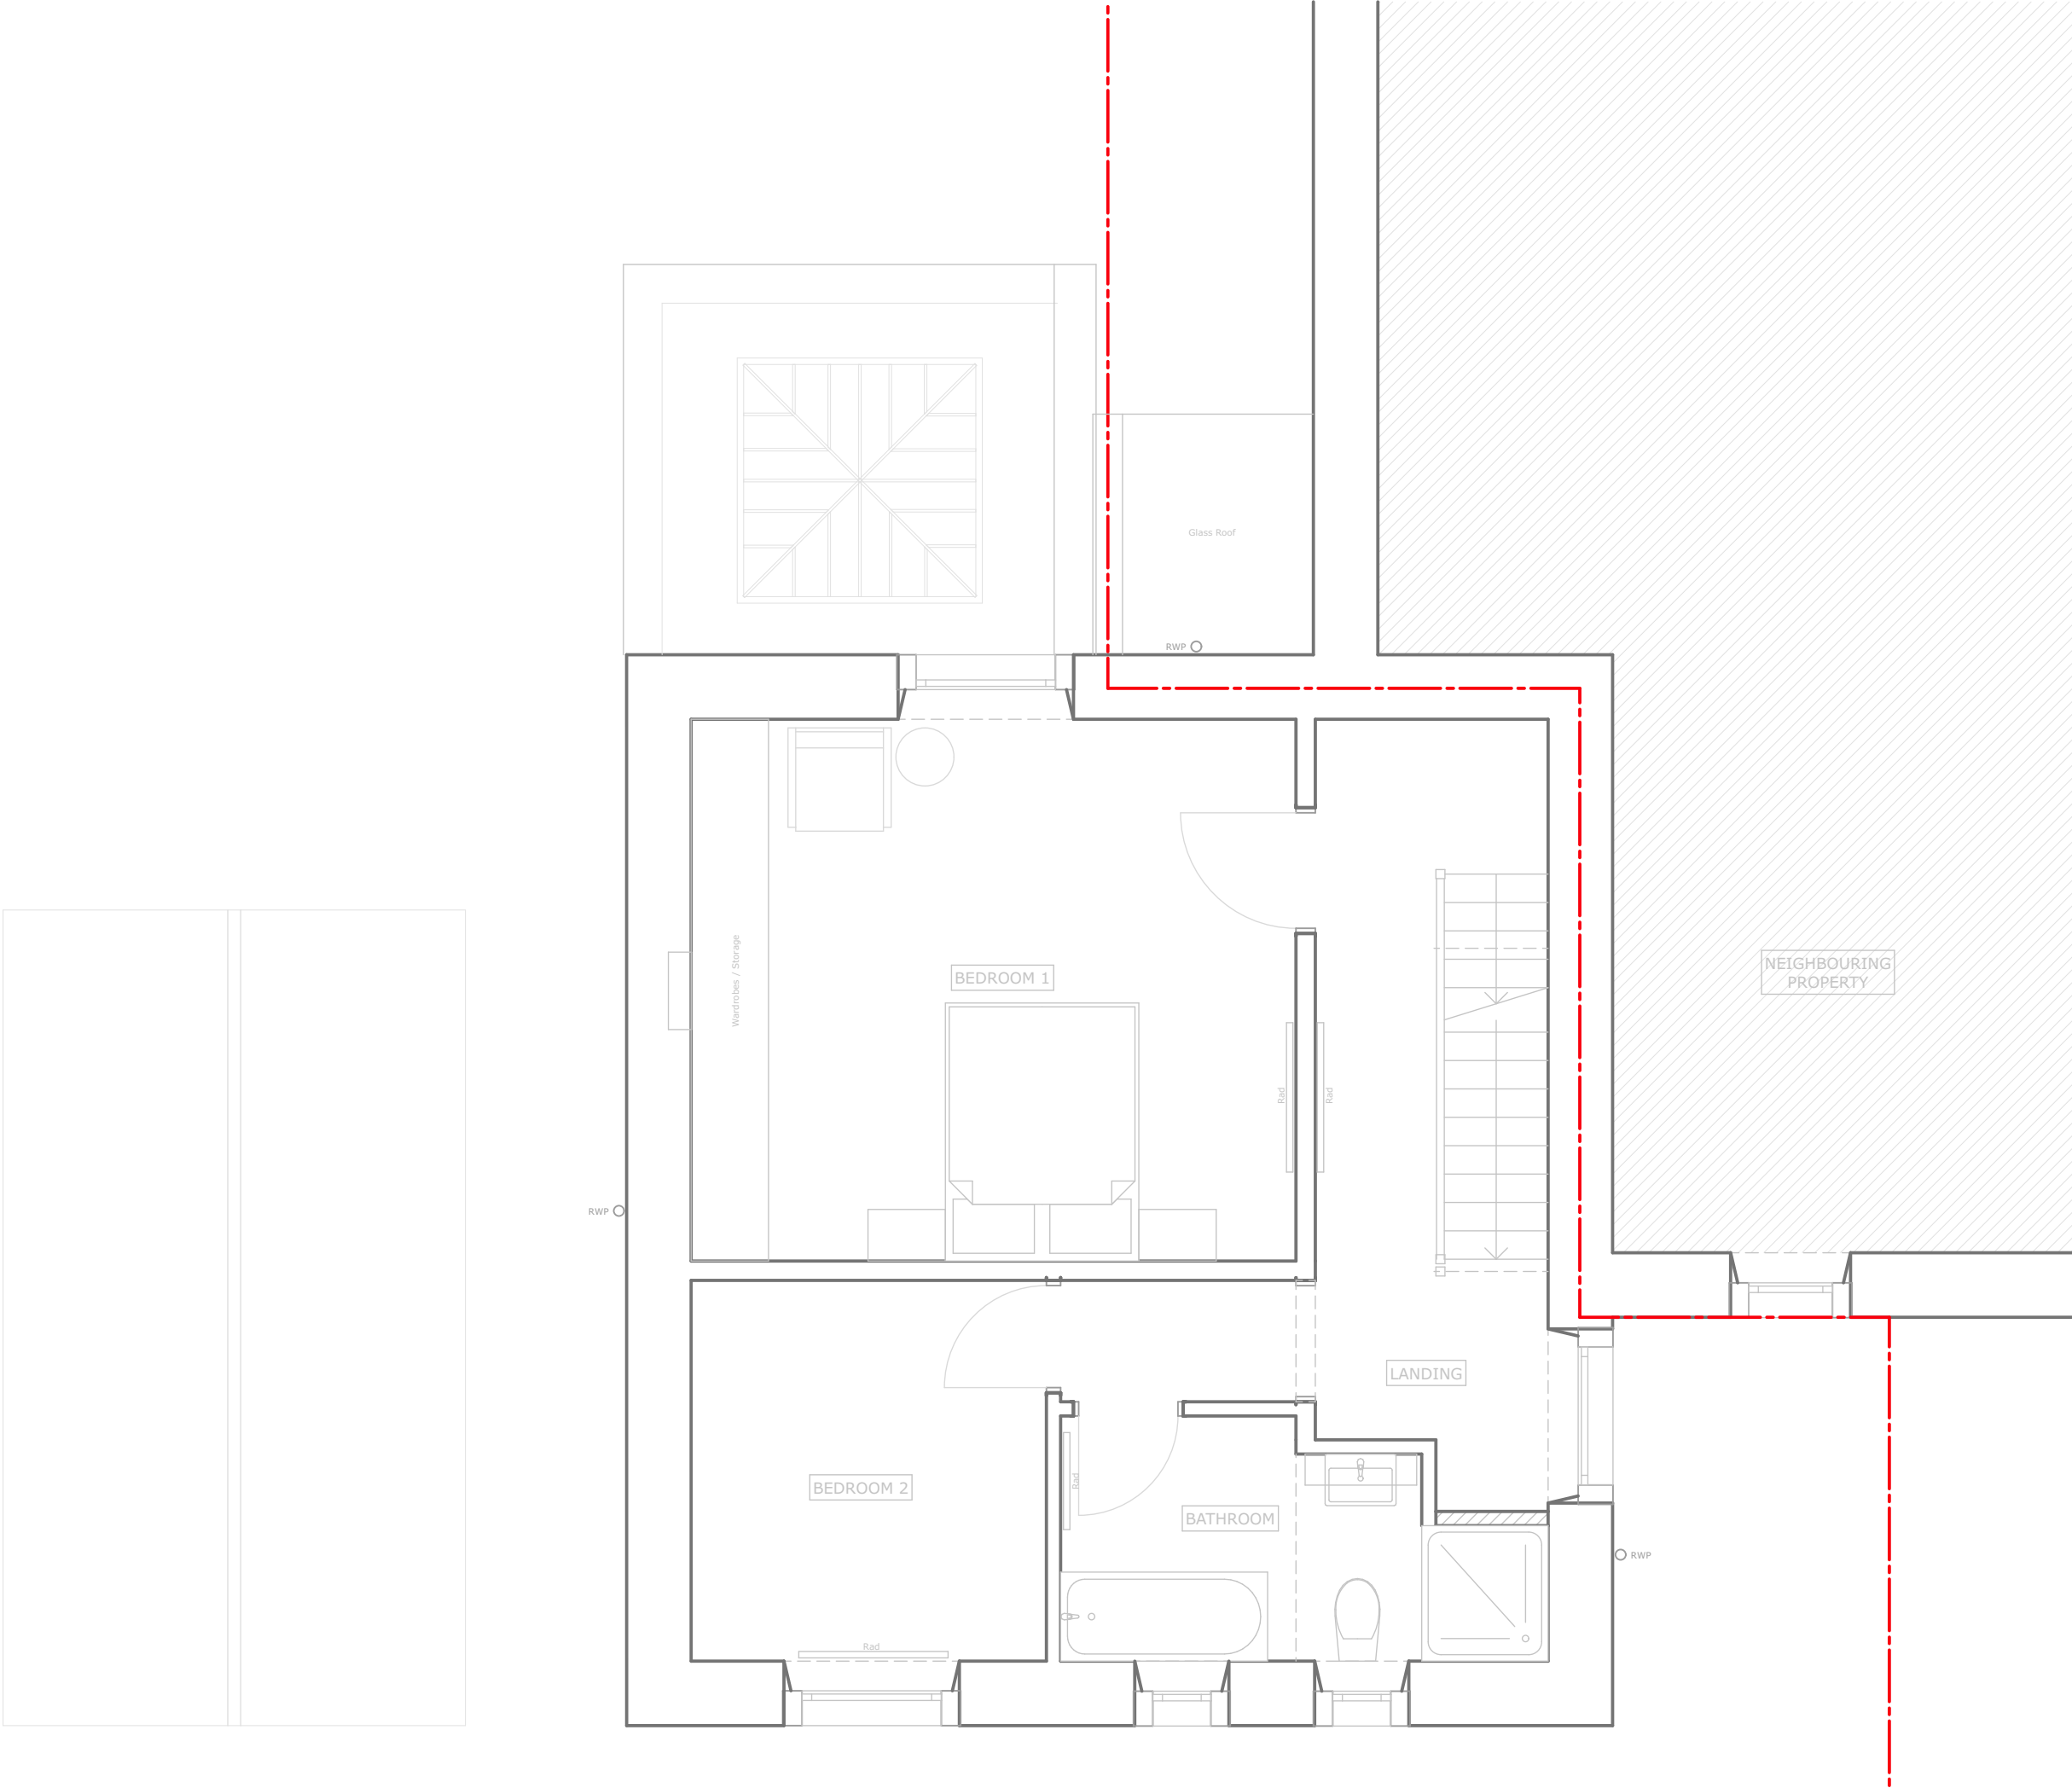

North:

January 2021

Date:

@ A3

1:50

Scale:

Proposed First Floor

Title:

2028 /G/801

Drg No:

RWarchitects

Rob Westbrook Architects Ltd
28 Alsfeld Way, New Mills, High peak SK22 3DD
Tel: 07944 207036
E: rob@robwestbrookarchitects.com
W: www.robwestbrookarchitects.com