


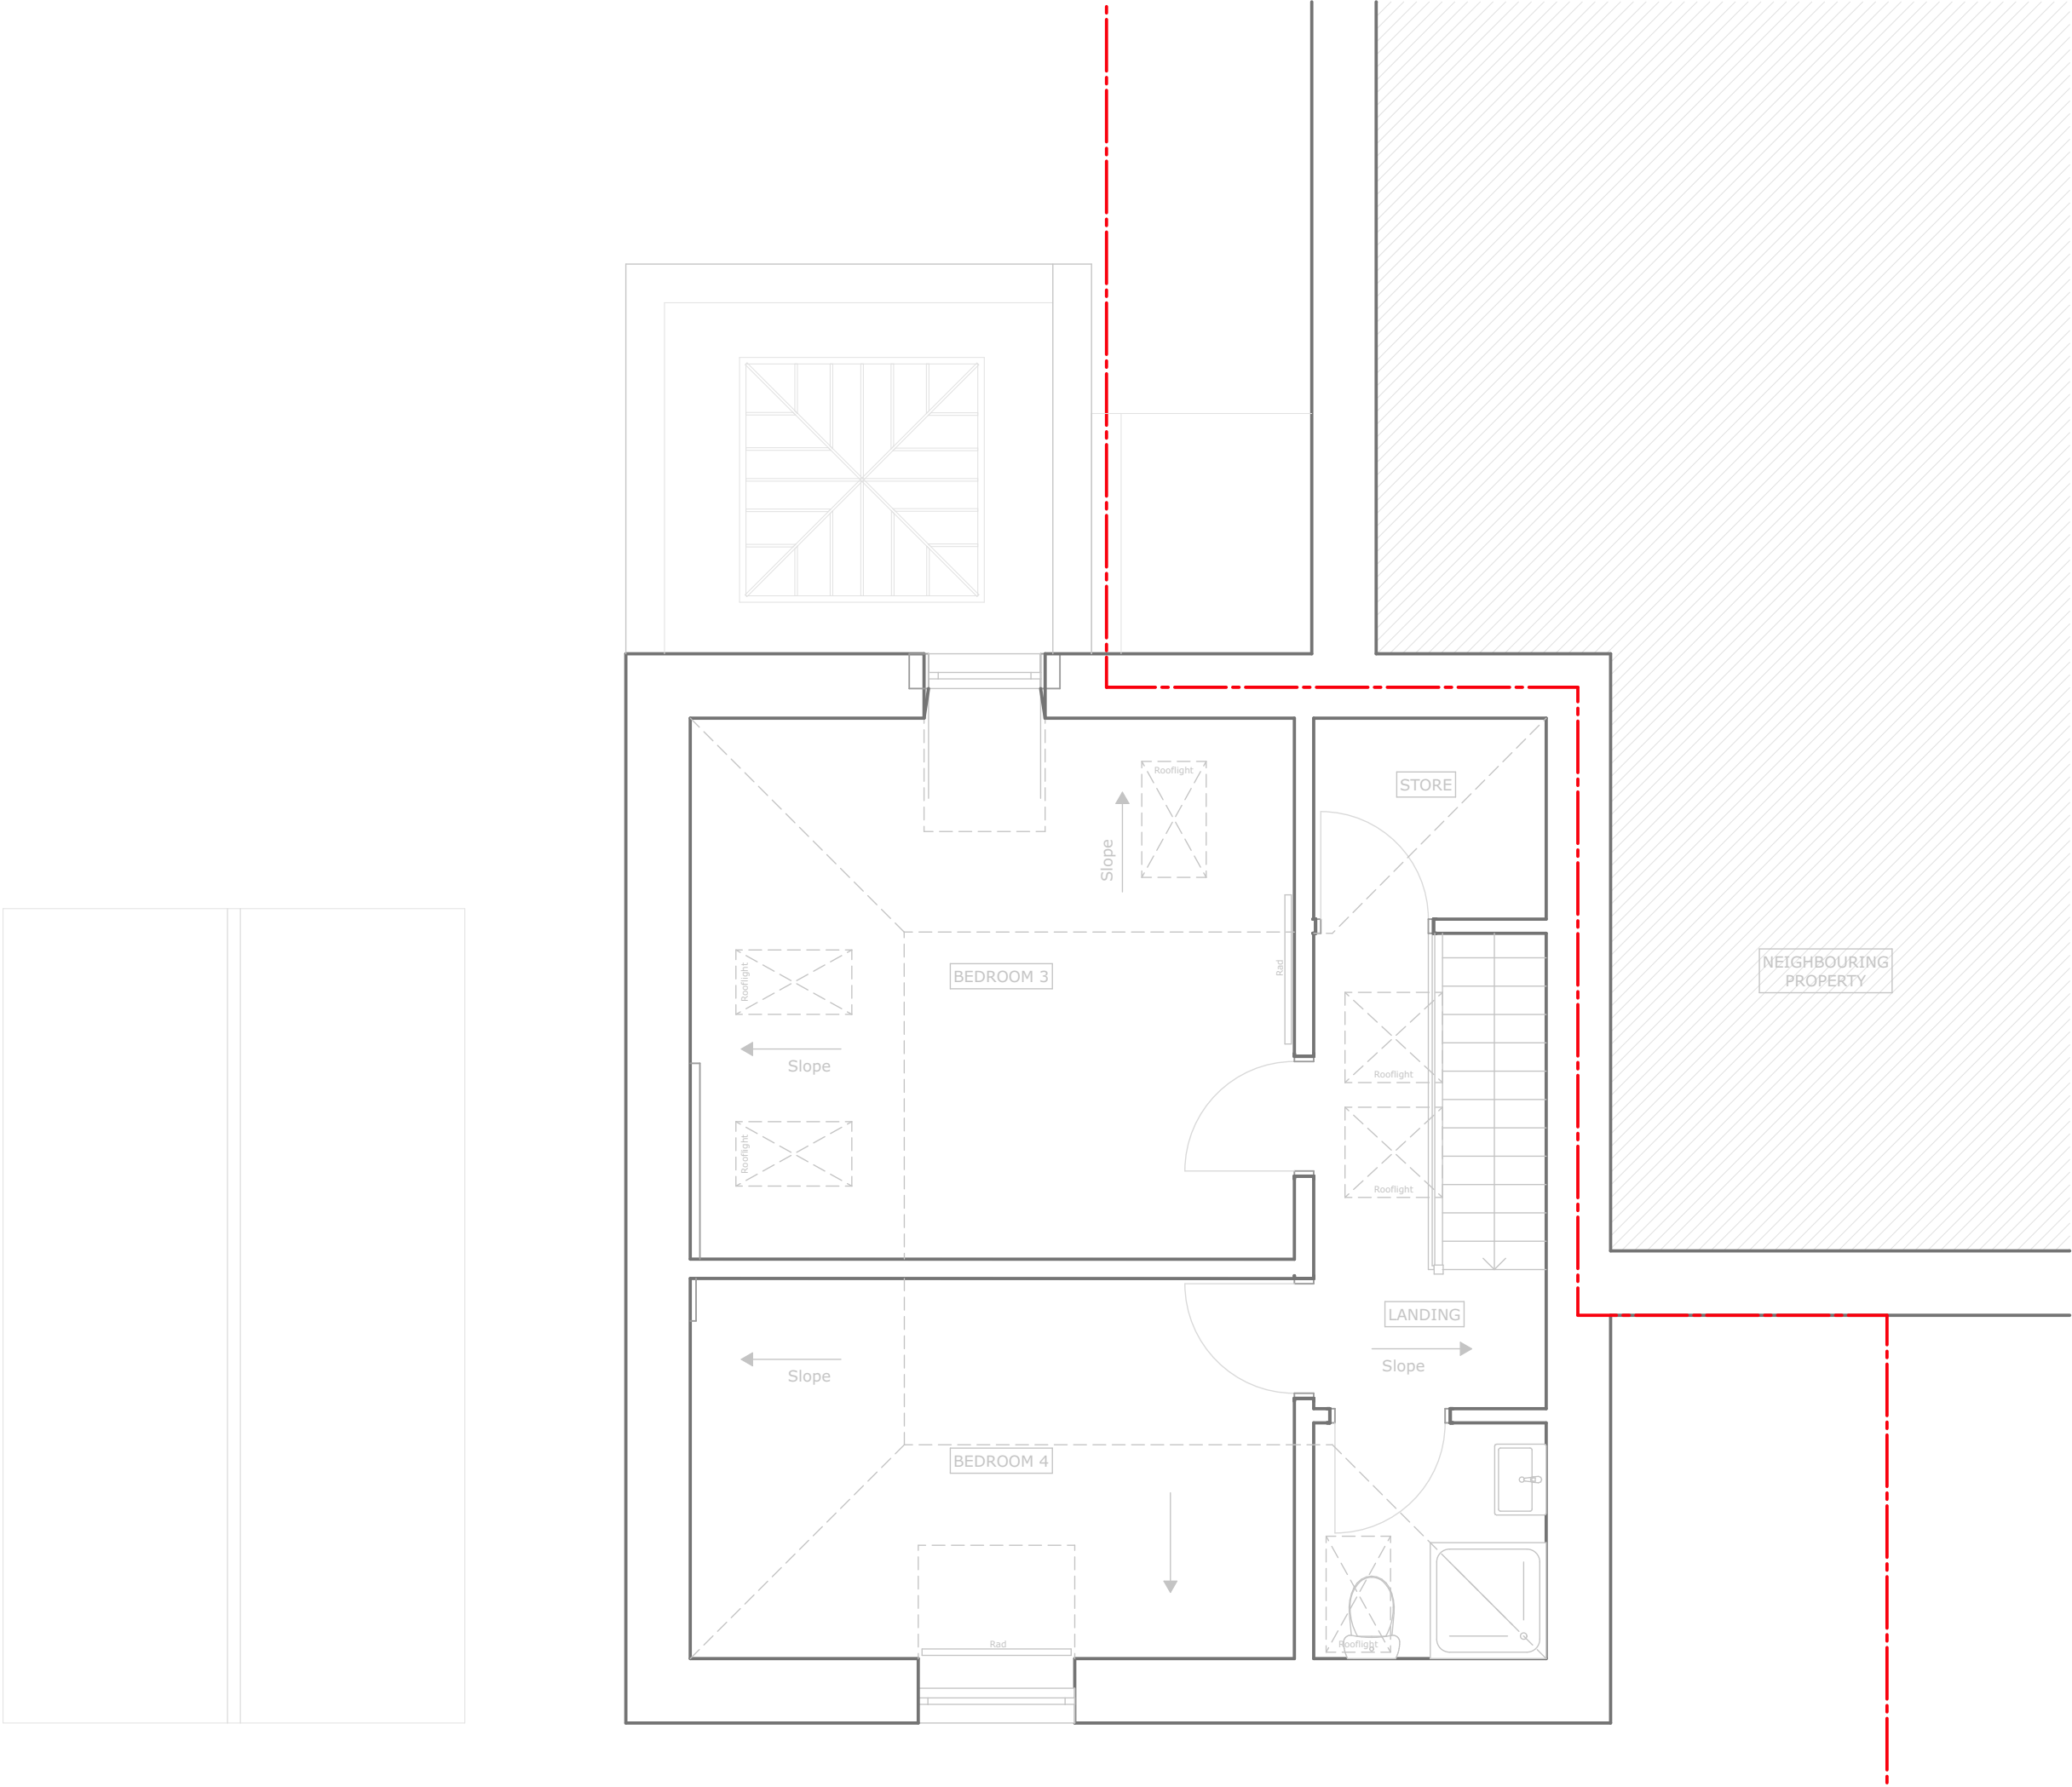

RWarchitects

Rob Westbrook Architects Ltd
28 Alsfeld Way, New Mills, High peak SK22 3DD
Tel: 07944 207036
E: rob@robwestbrookarchitects.com
W: www.robwestbrookarchitects.com

Project Details: **House Renovation - 7 Park Road, Buxton, High Peak SK17 6SG**

2028 /G/802 **Proposed Second Floor Level**

North: **January 2021**

Date: **@ A3**

Scale: **1:50**

Title:

Drg No:

