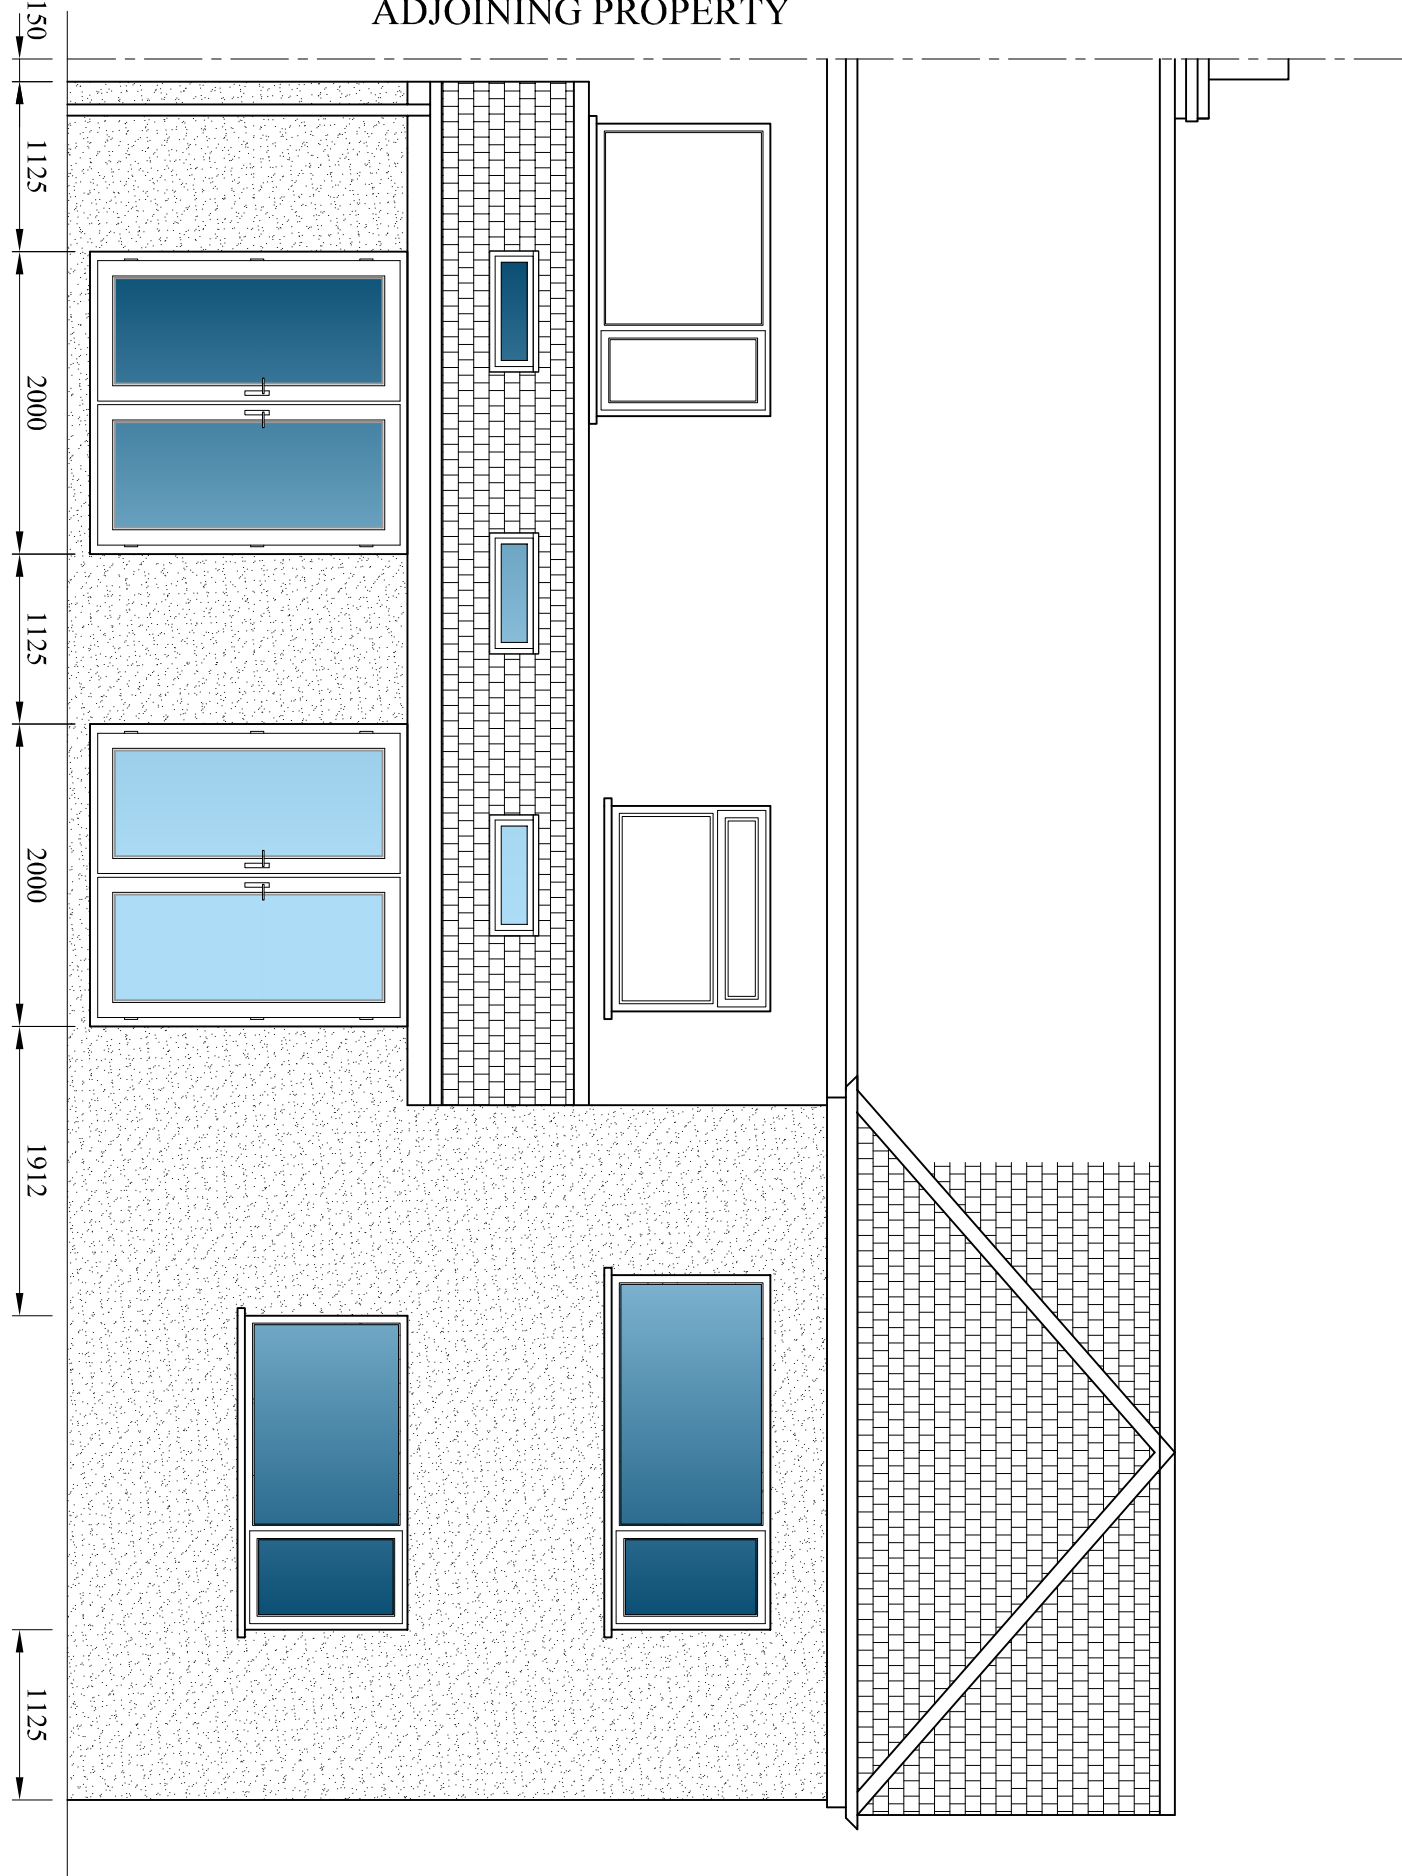
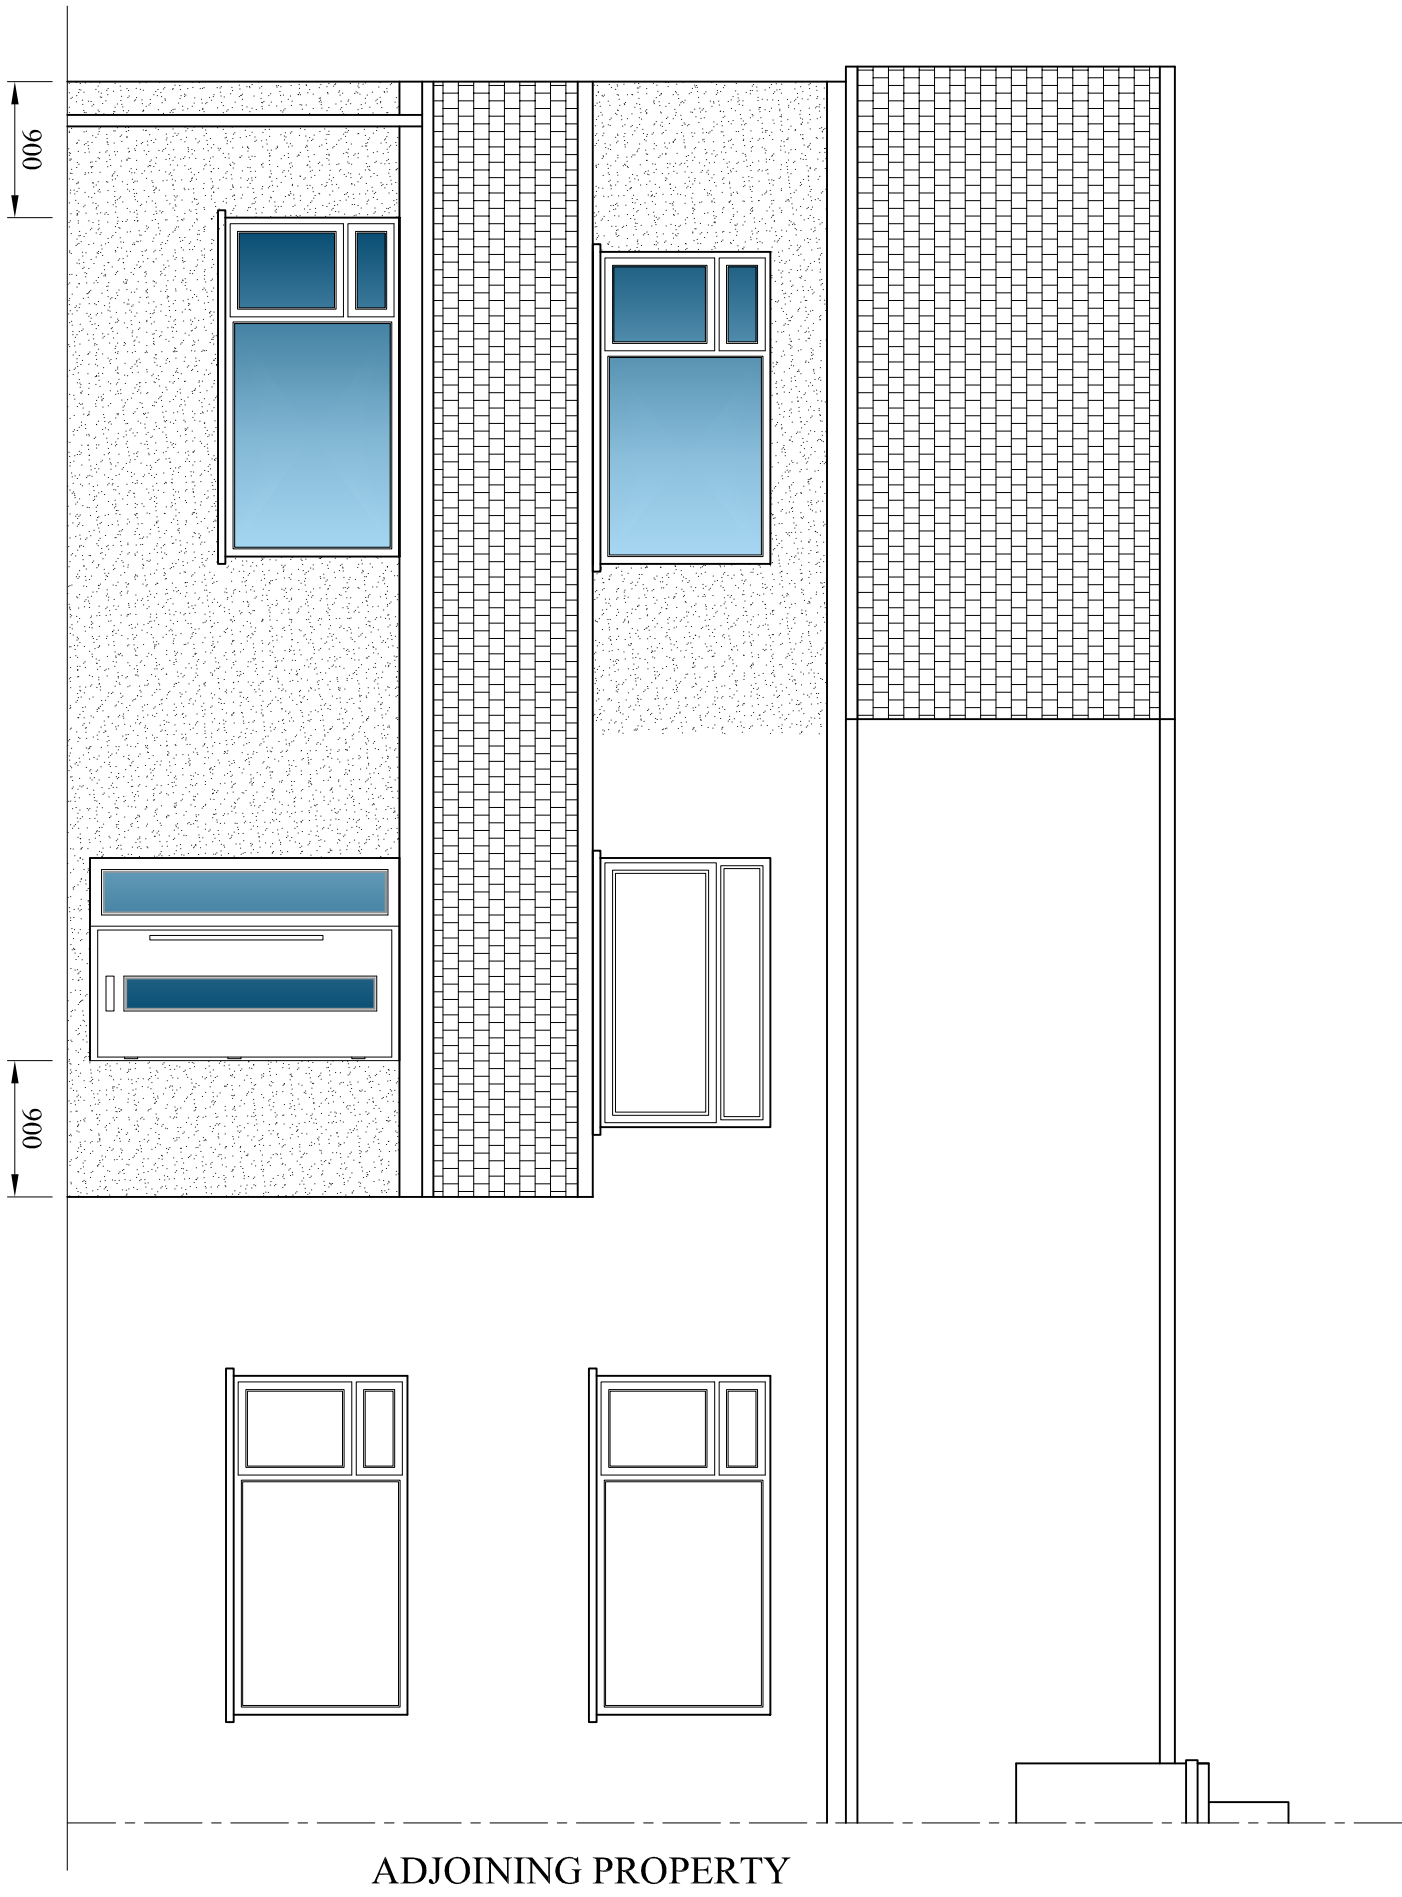
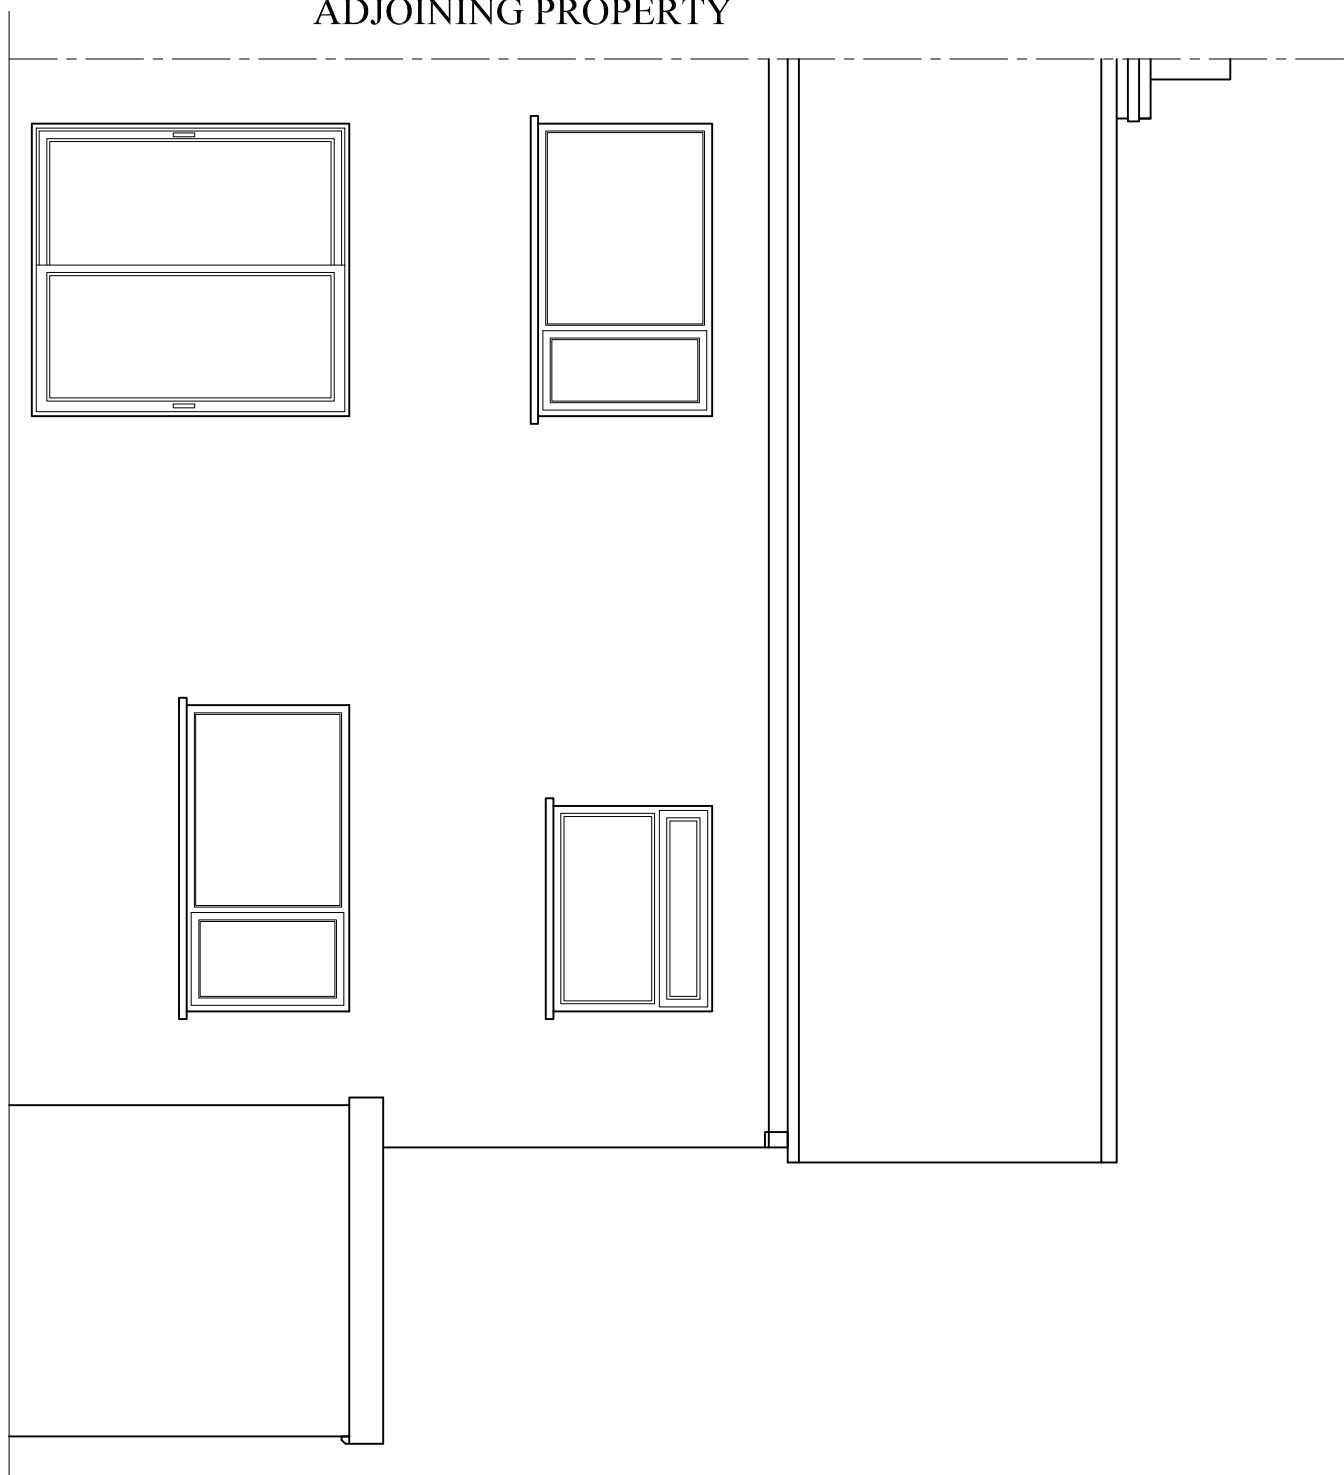
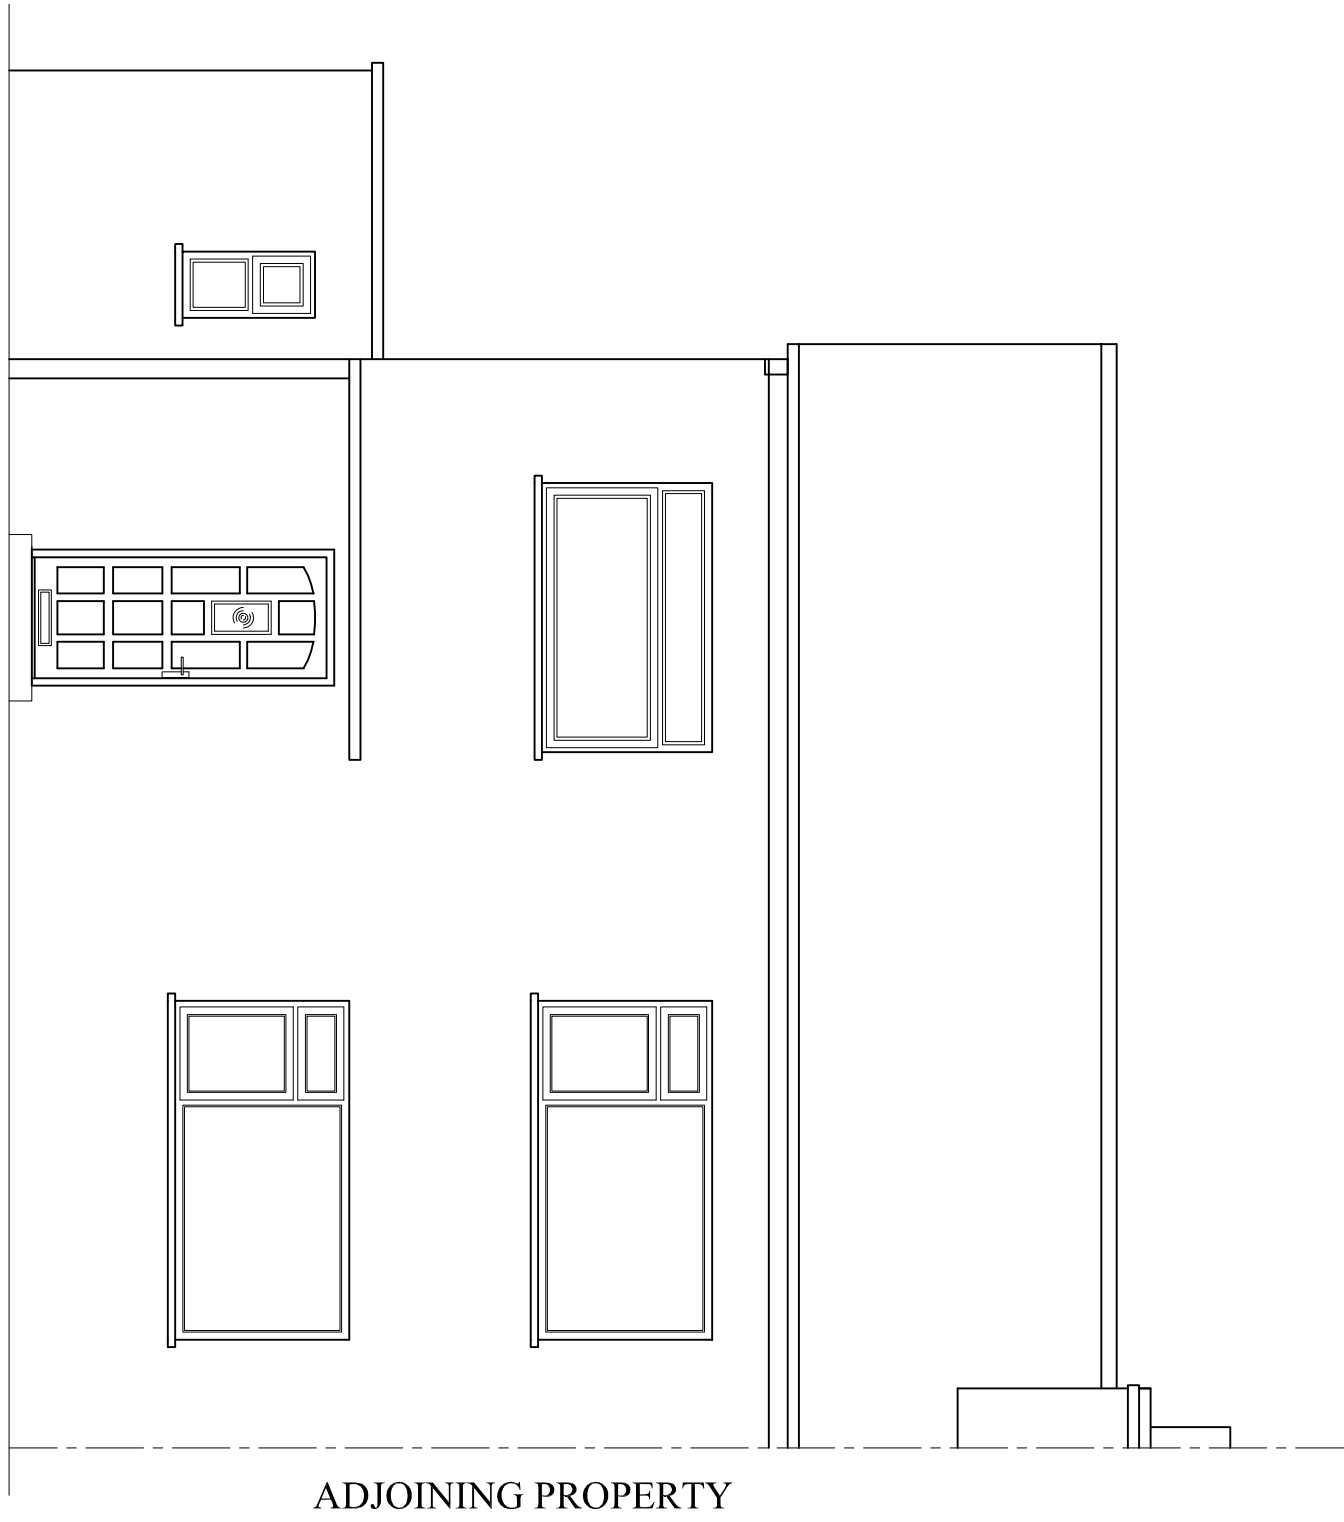


A		**02.21		ISSUED FOR LOCAL PLANNING APPROVAL	
DRAWING STATUS		PLANNING APPROVAL			
PROJECT		32 WEST DRIVE TINTWISTLE			
TITLE		PROPOSED TWO STOREY SIDE / REAR AND SINGLE STOREY REAR EXTENSIONS			
SCALE & SIZE		1:50 @ A1 UNO		STATUS	DATE
PROJECT No.		WD-002	DRAWING No.	003	FEB. 21
					REV.
					A