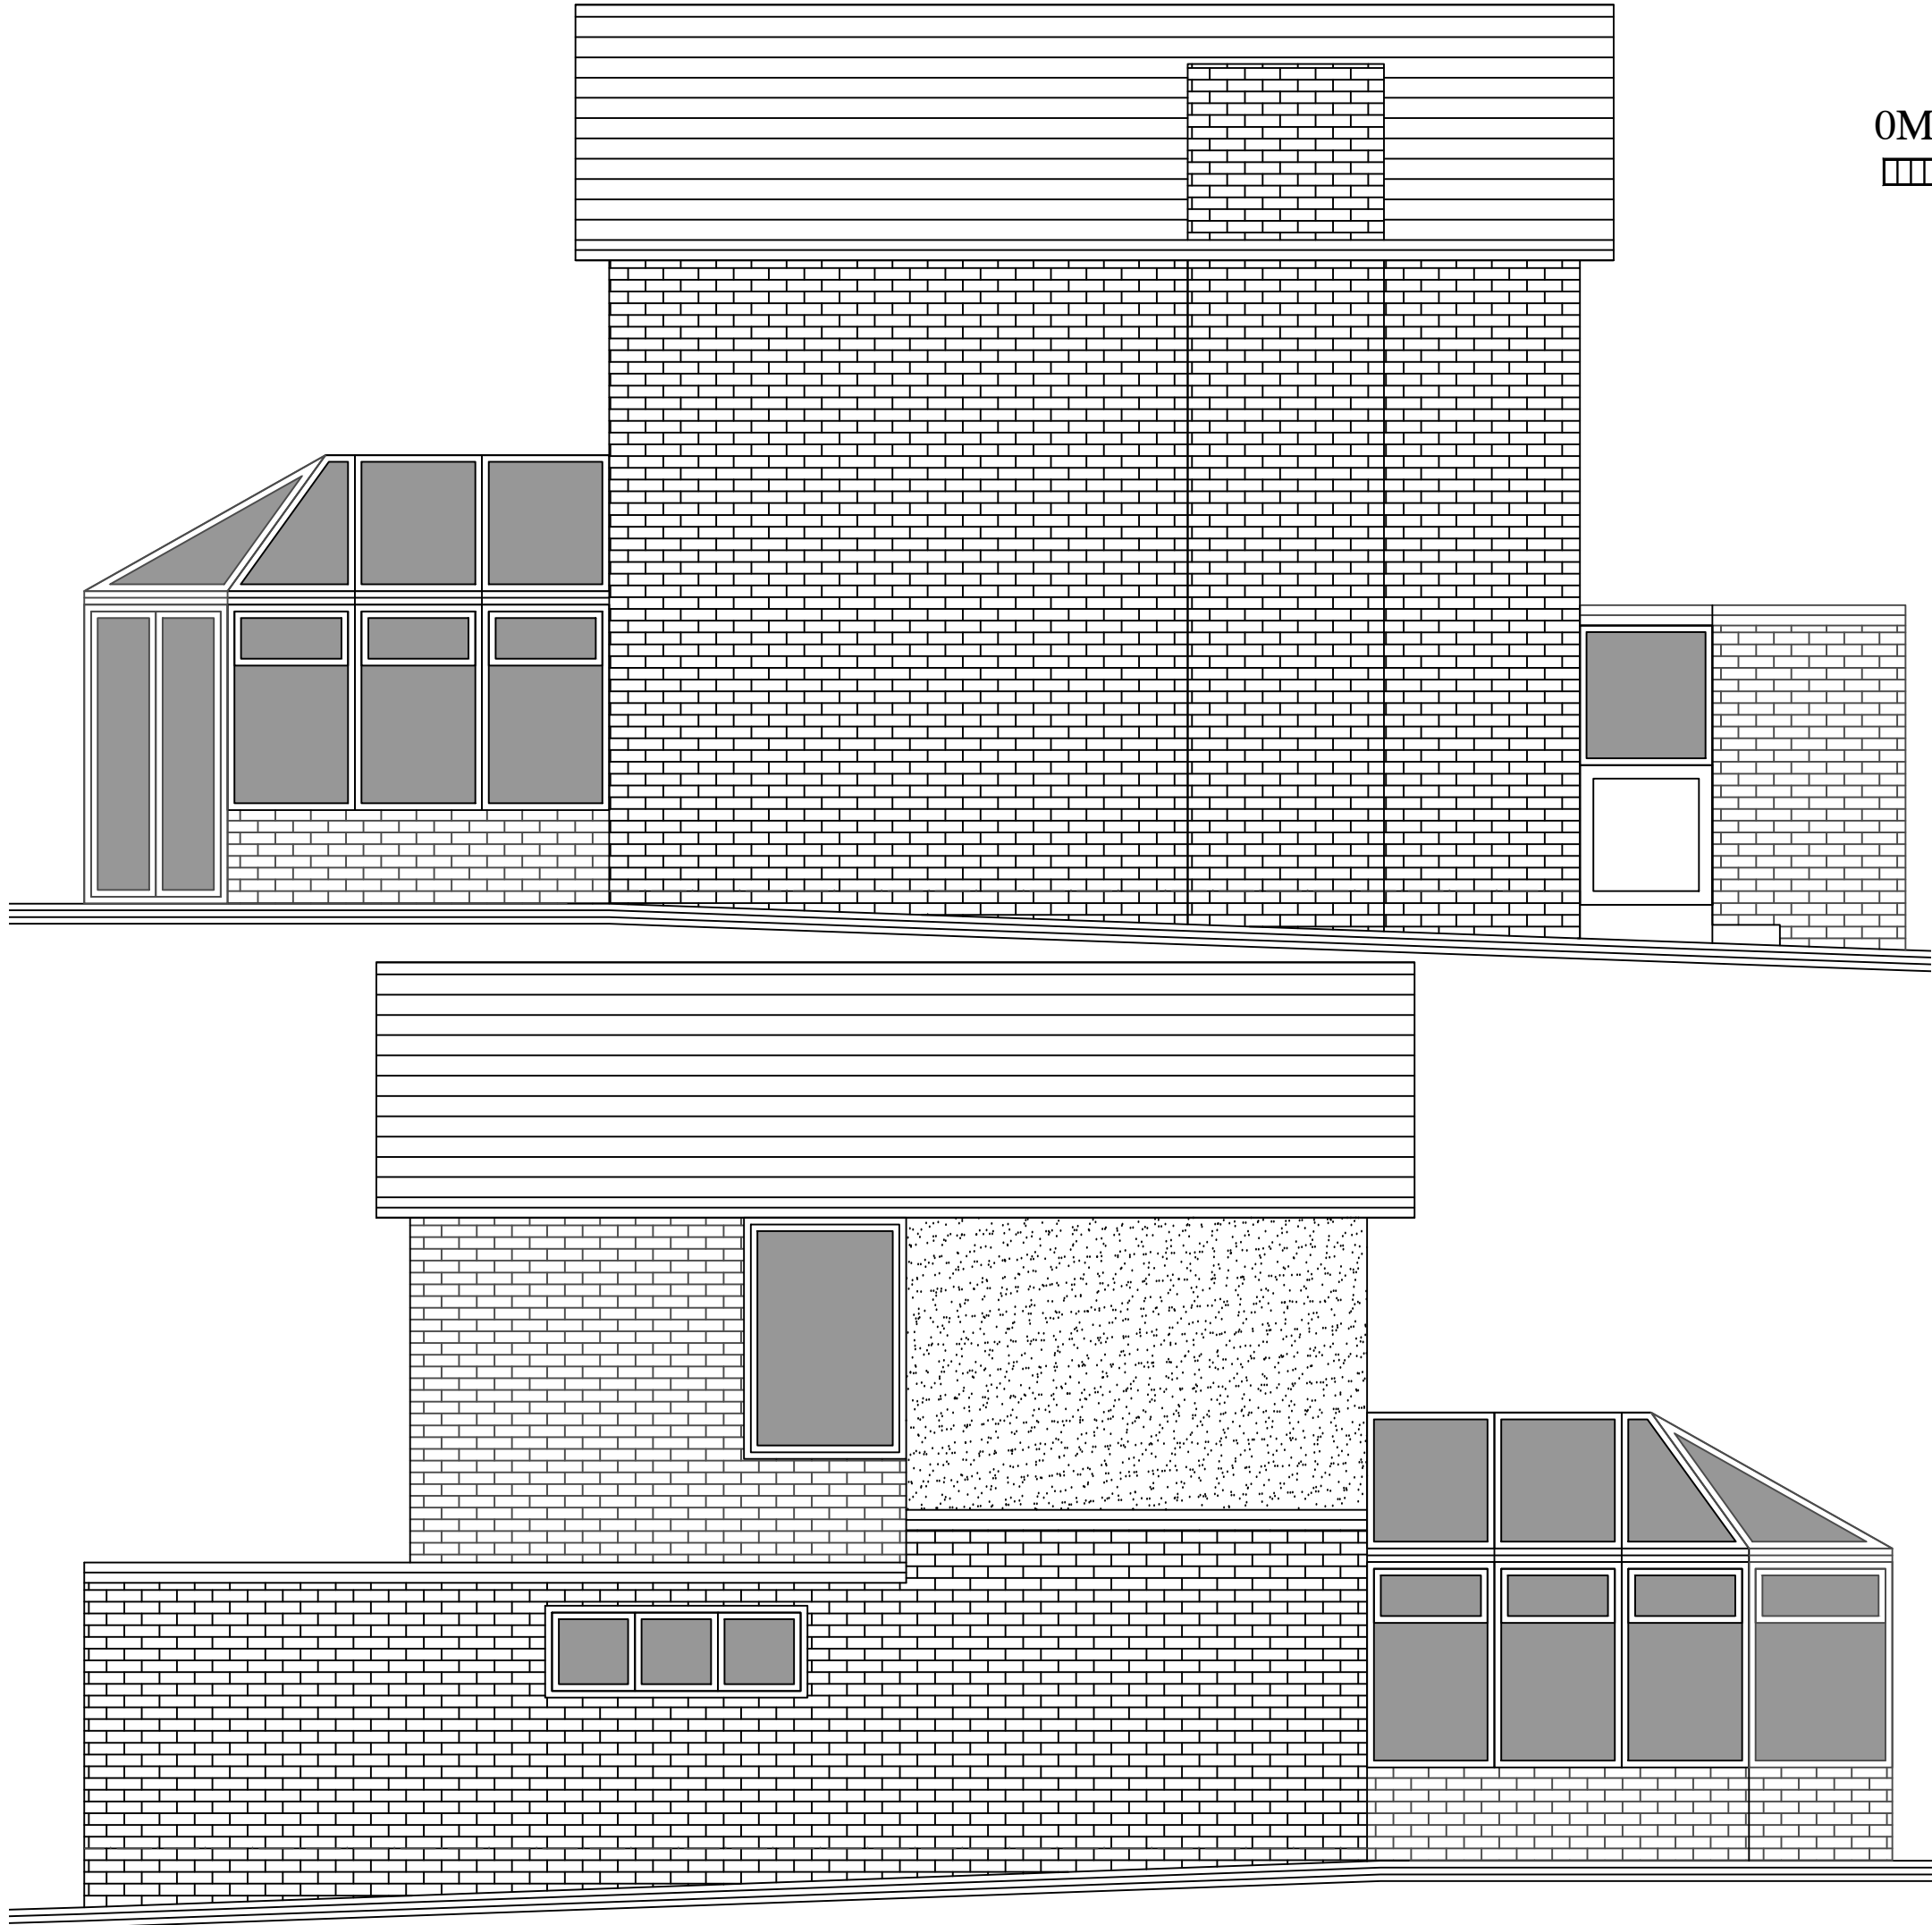


SIDE ELEVATIONS AS EXISTING 1:50

63 MILLDALE AVE

DWG: EXISTING
63 MILLDALE AVENUE
BUXTON

1:50	CHECKED:
DATE: NOV 20	DRAWN:

©THIS DRAWING AND THE BUILDING WORKS DEPICTED ARE THE COPYRIGHT OF AJS ARCHITECTURE
AND MAY NOT BE REPRODUCED OR AMENDED EXCEPT BY WRITTEN PERMISSION. NO LIABILITY WILL BE ACCEPTED
FOR AMENDMENTS MADE BY OTHER PERSONS.

A.J.S ARCHITECTURE



32 carr road.
buxton.
derbyshire.
sk17 6wf.

h: 01298 26062
m: 07794 400237

EXISTING 04

63 MILLDALE AVE

REVISIONS: