


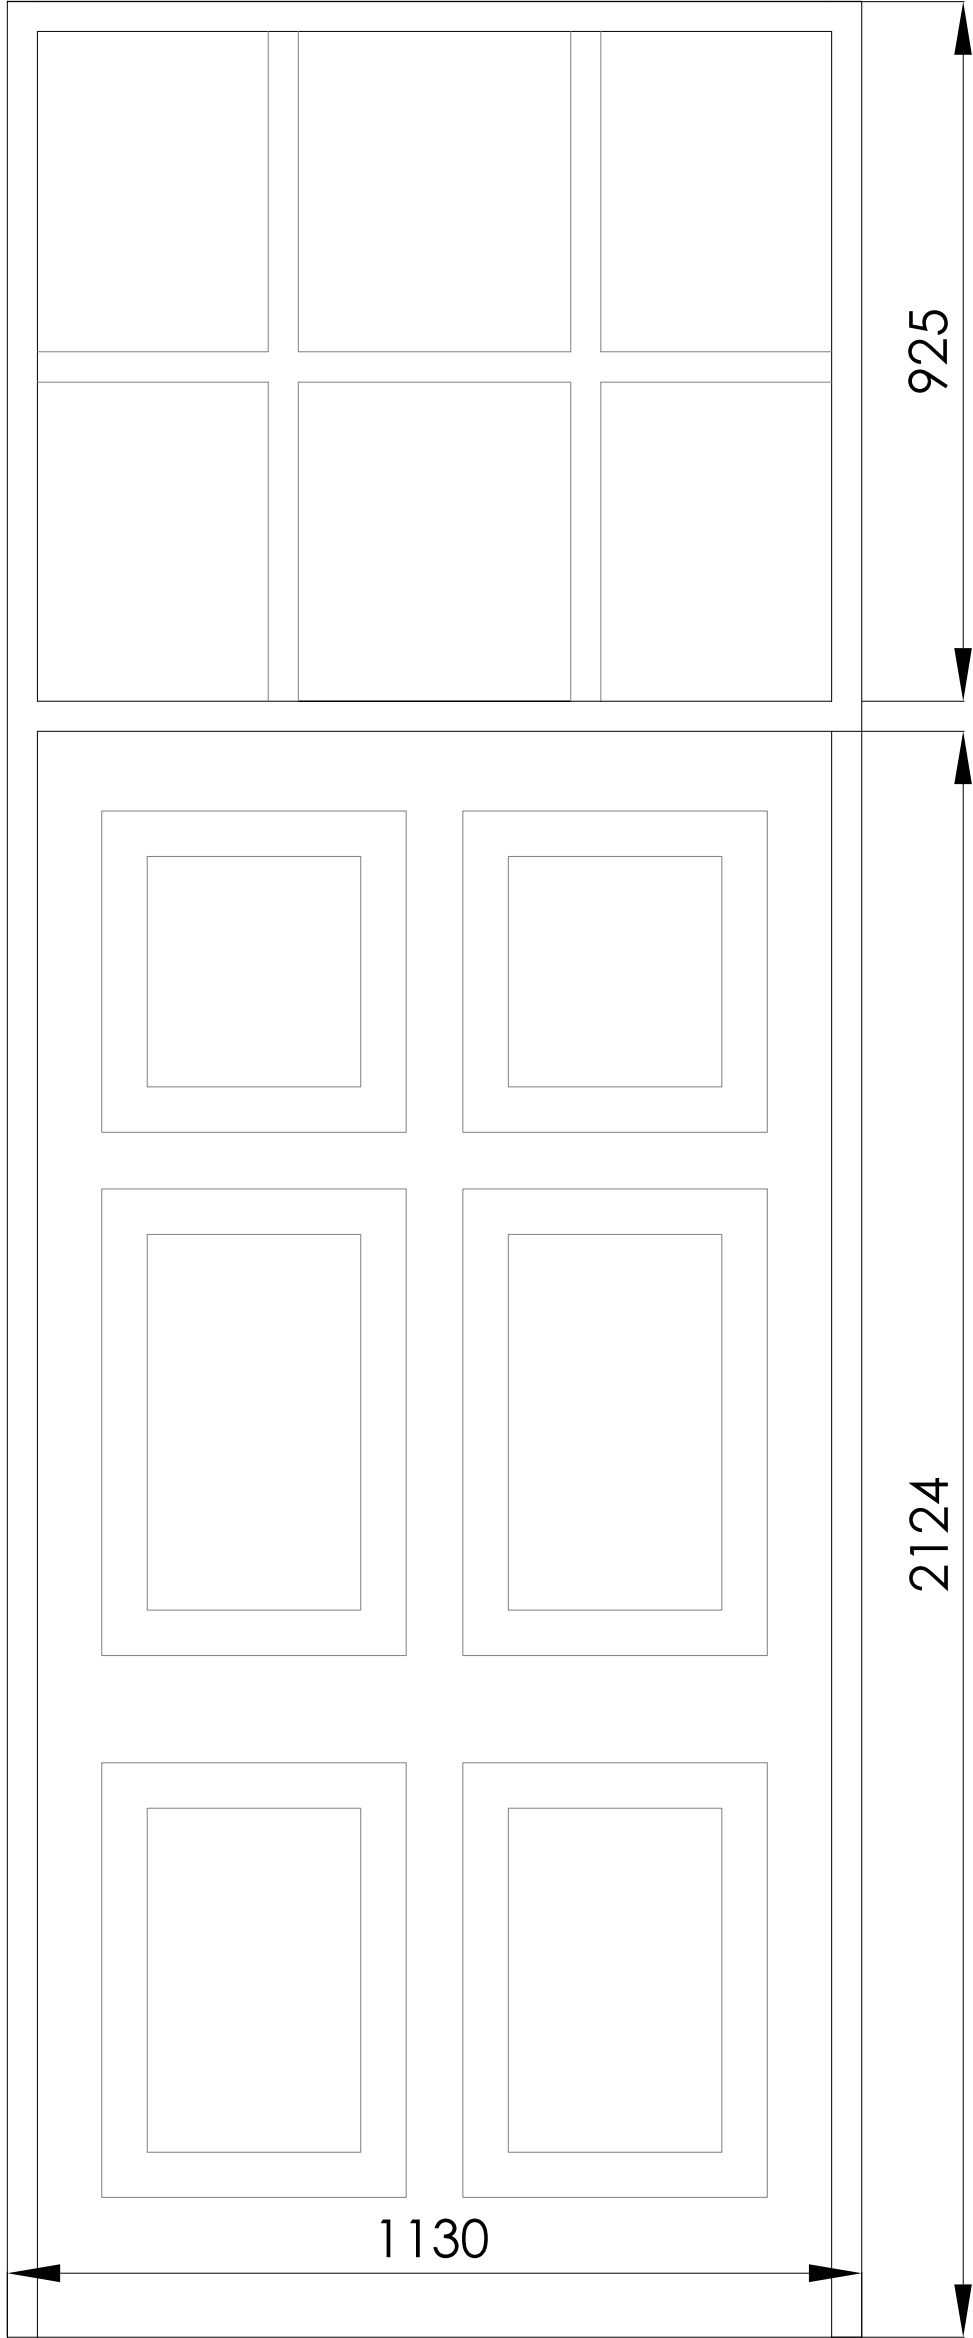

| REVISIONS   |                           |                  |      |                 |
|---|---------------------------|------------------|------|-----------------|
| DRAWN   | FW                        | SCALE<br>1:10@A3 | AREA | SQ.M.<br>SQ.FT. |
| DATE   | Feb 21                    |                  |      |                 |
| PROJECT   | 9 The Quadrant Buxton     |                  |      |                 |
| CLIENT   | Quadrant Developments Ltd |                  |      |                 |
| TITLE   | Door detail               |                  |      |                 |
| <div><div><div>Wylie<br/>Architecture</div><div>Residential Architecture Design and Planning<br/>07875551825<br/>www.wyliearchitecture.co.uk</div></div></div> |                           |                  |      |                 |
| DRAWING NUMBER   |                           |                  | REV  |                 |
| 03 01   |                           |                  | —    |                 |