


Listed Building Consent HPK/2014/0626
 Planning Permission HPK/2014/0625

9 THE QUADRANT, BUXTON.


sliding sash window construction

Natural stone lintel
 to match existing
 window openings

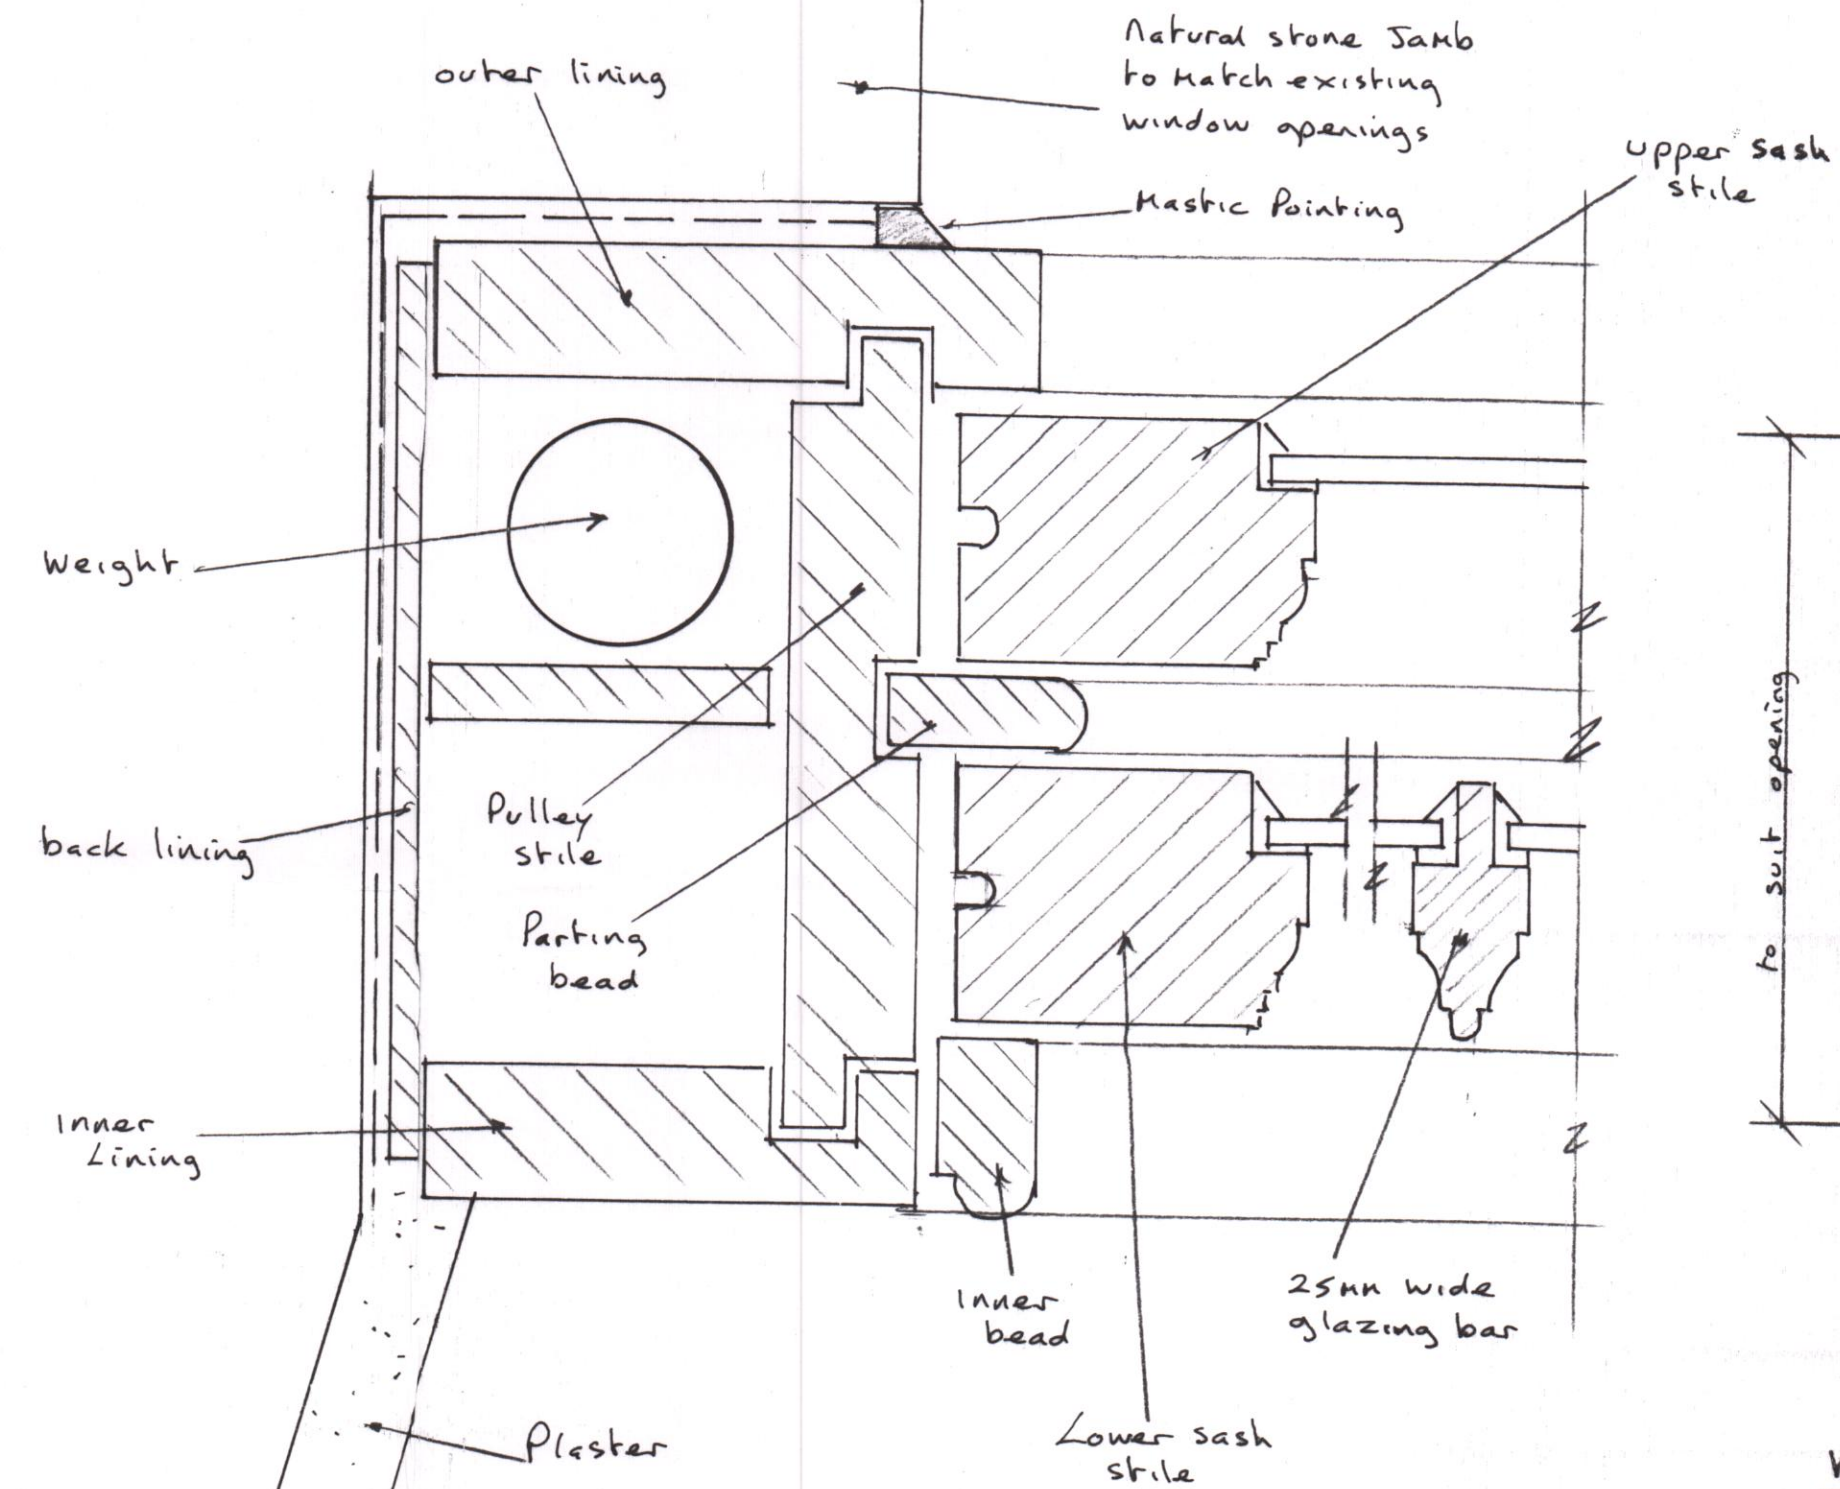


horizontal section

scale full size

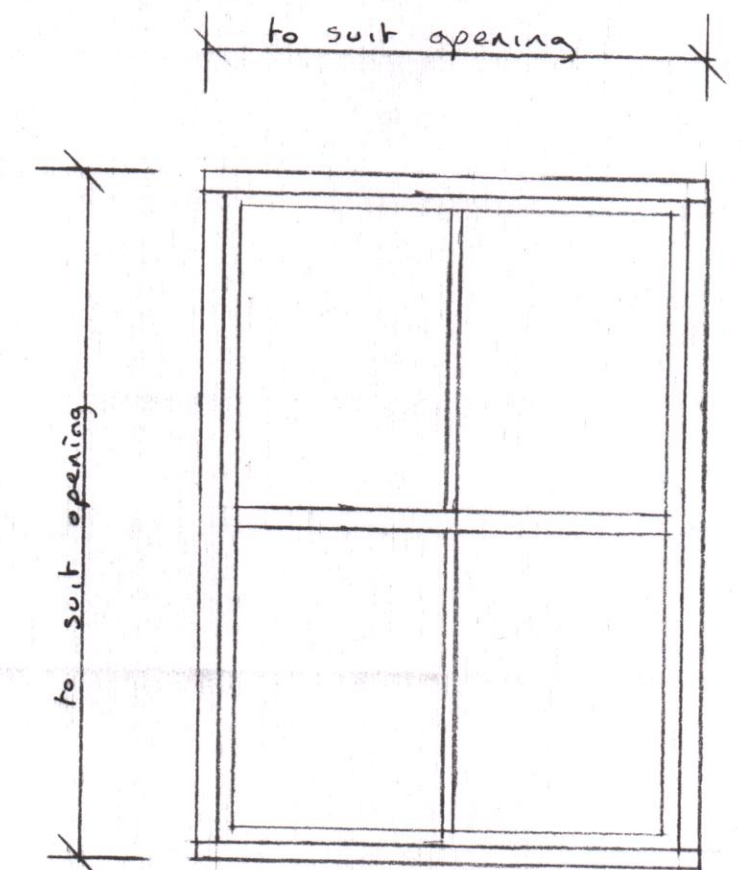

window elevation

1:20

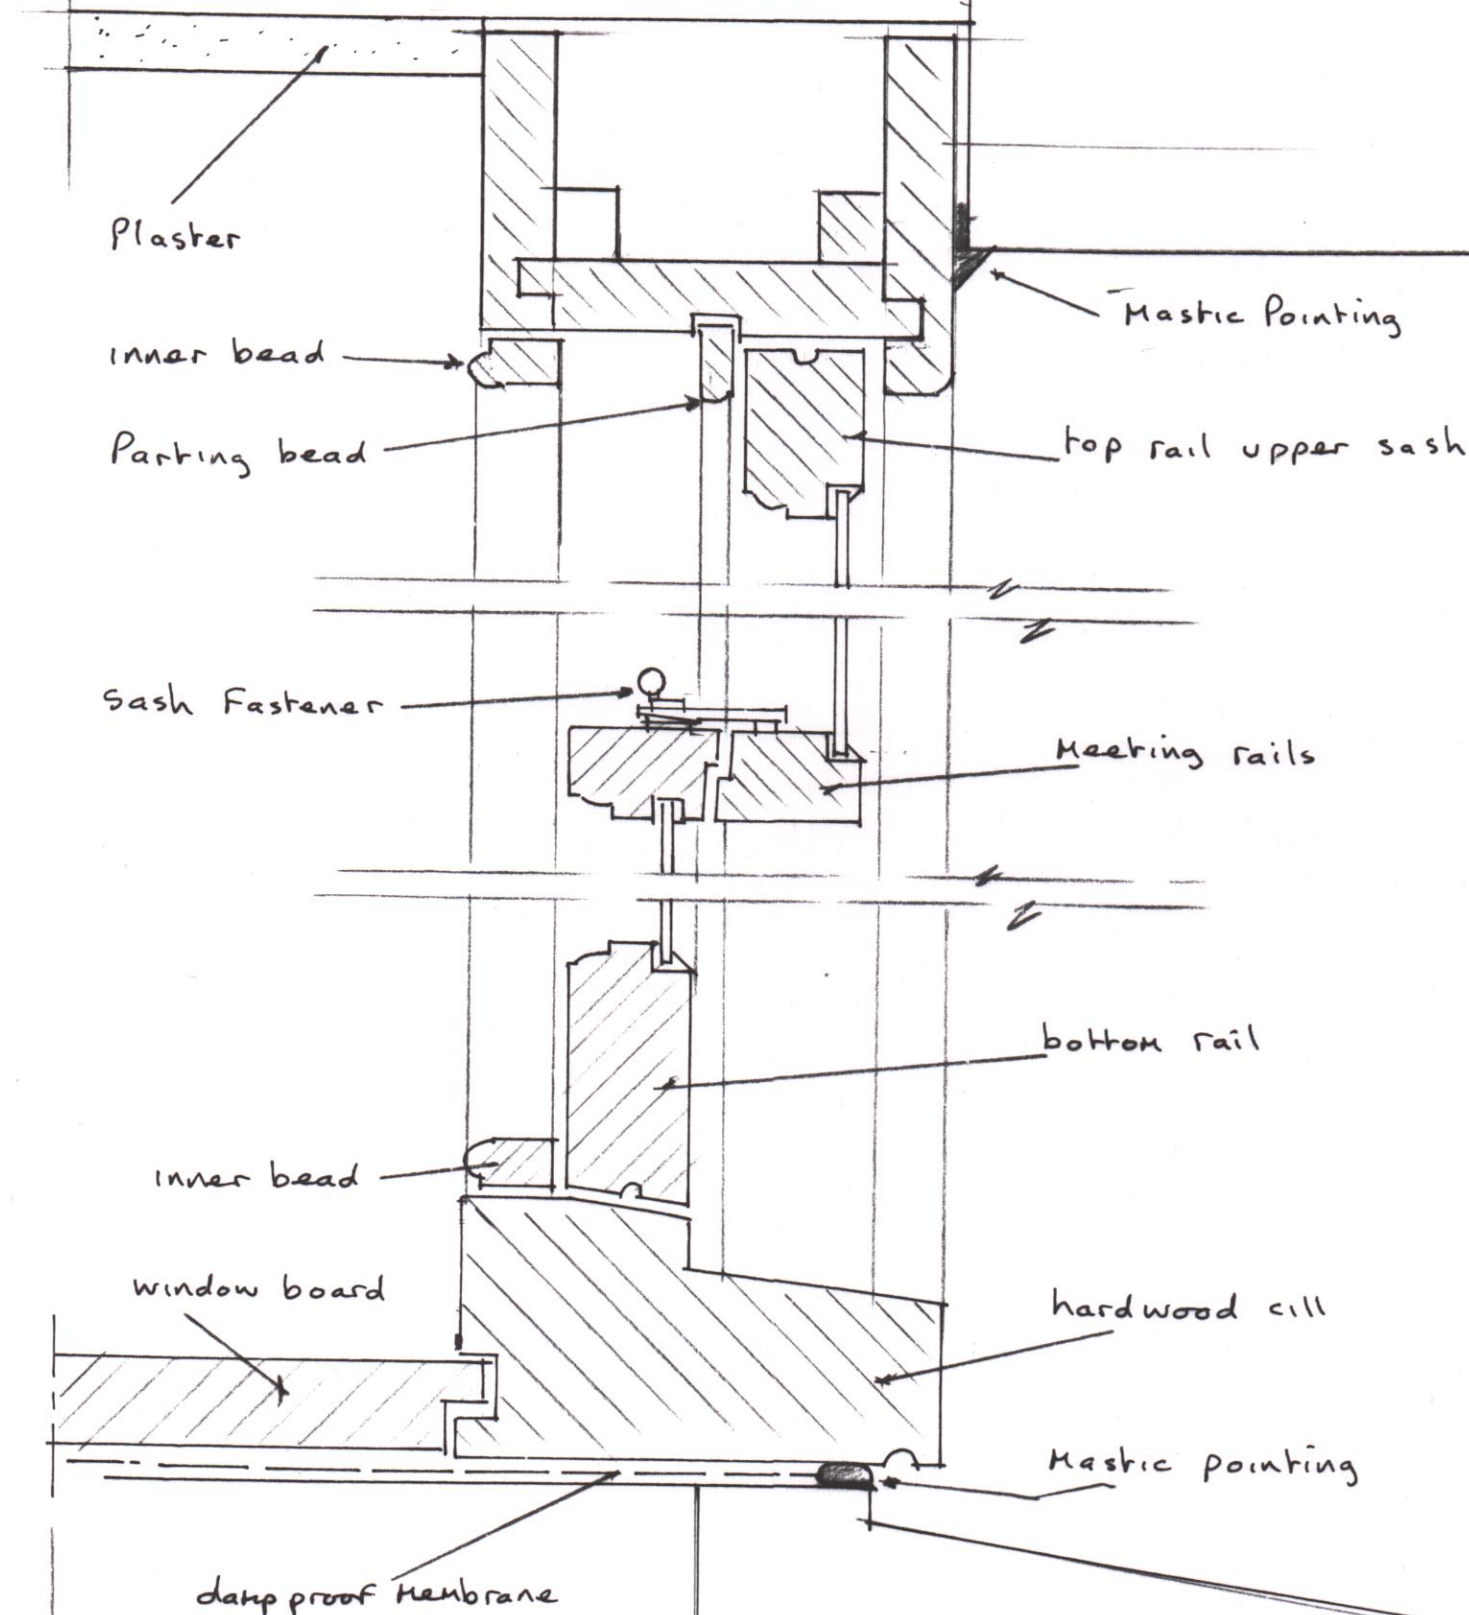

vertical section

scale half size

Natural stone sill
 to match existing
 window openings

notes

All Joinery components (apart from sill) to be preservative treated Softwood, to BS 4072.

Timber to be finished in gloss paint, colour off white

Bottom Panes of glazing to be safety glass.

John F. Lomas. M.R.I.C.S., M.B.Eng
 Rothbury
 Chapel Road
 Hayfield
 High Peak SK22 2JF
 Tel. 01663 745186

drg no 16 - 1 / 2