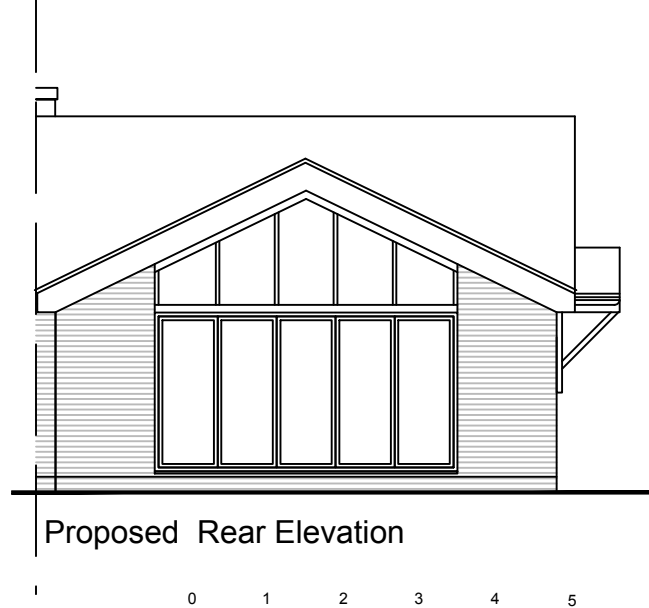
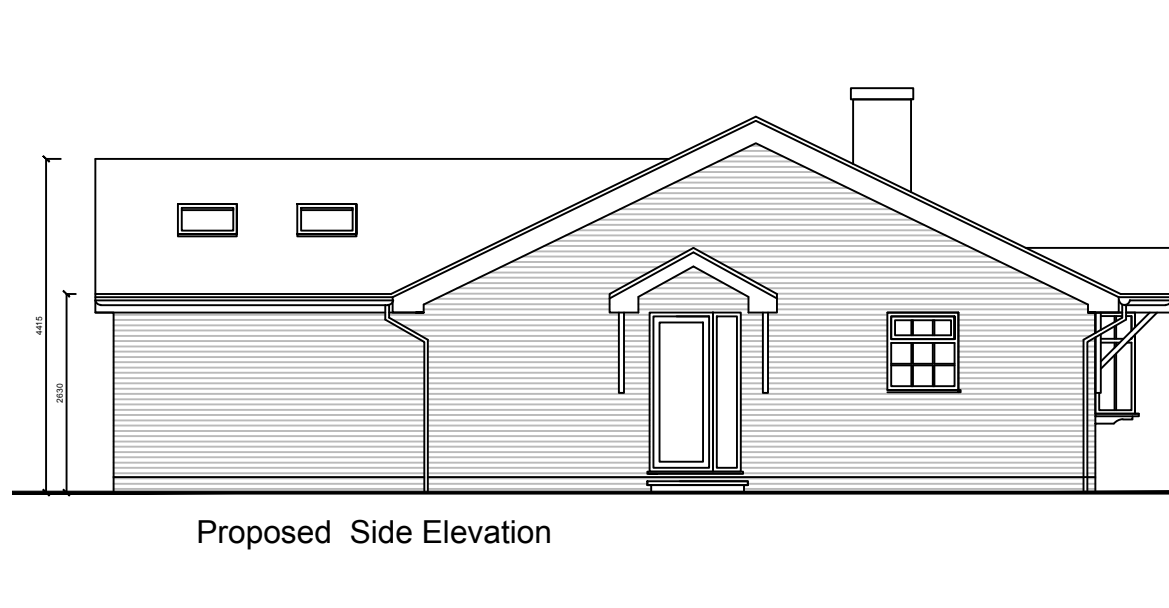
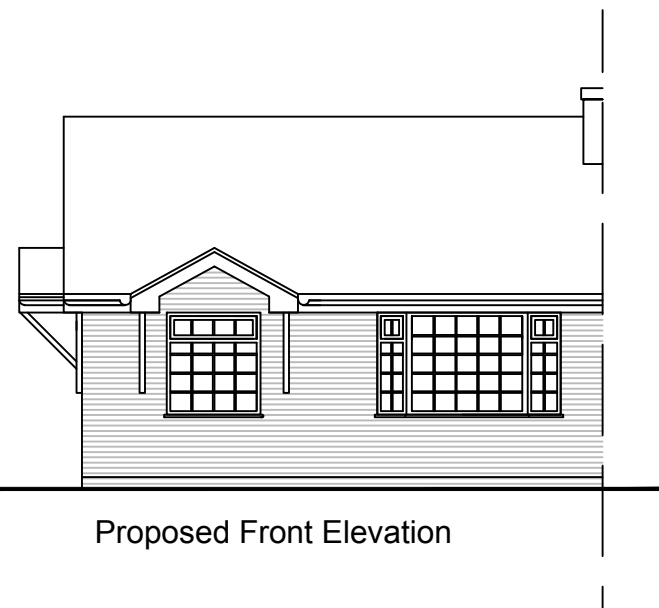
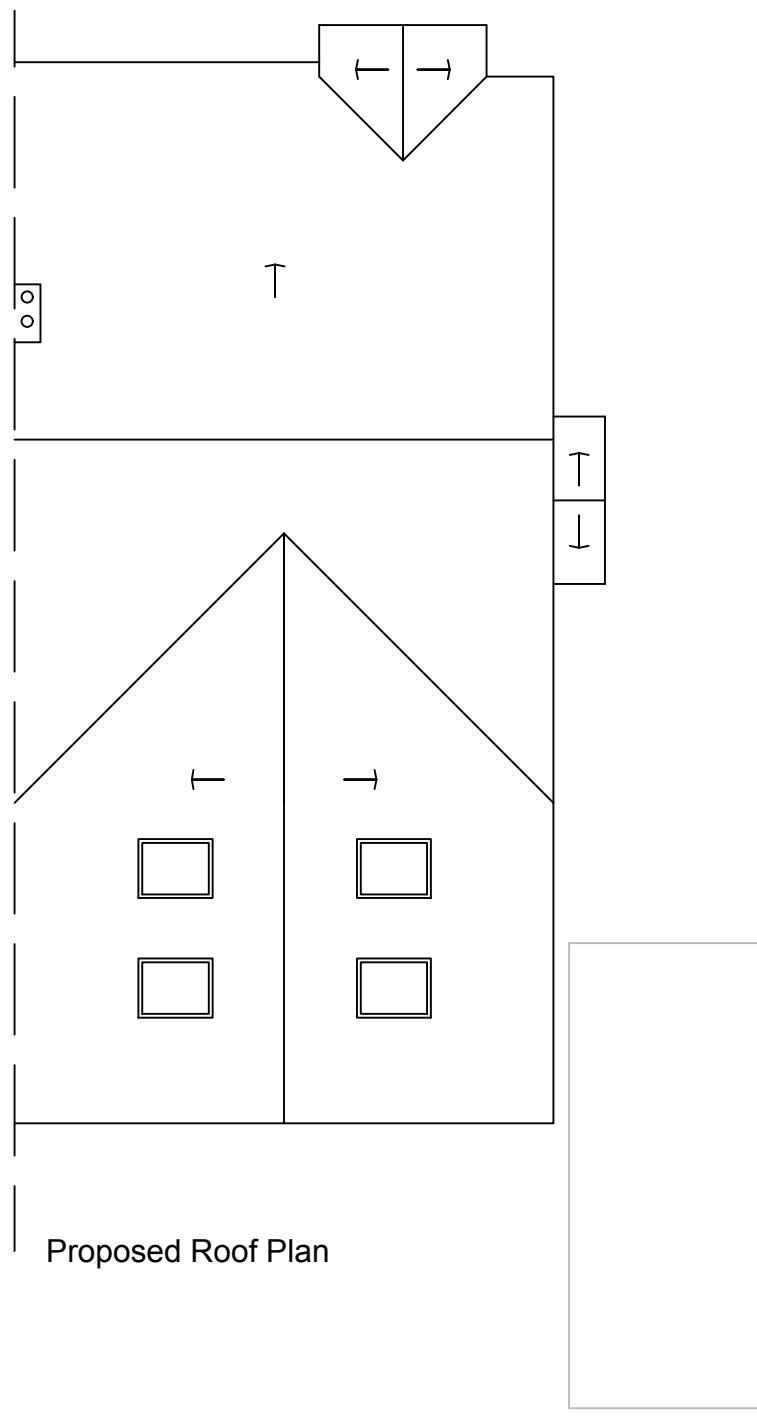
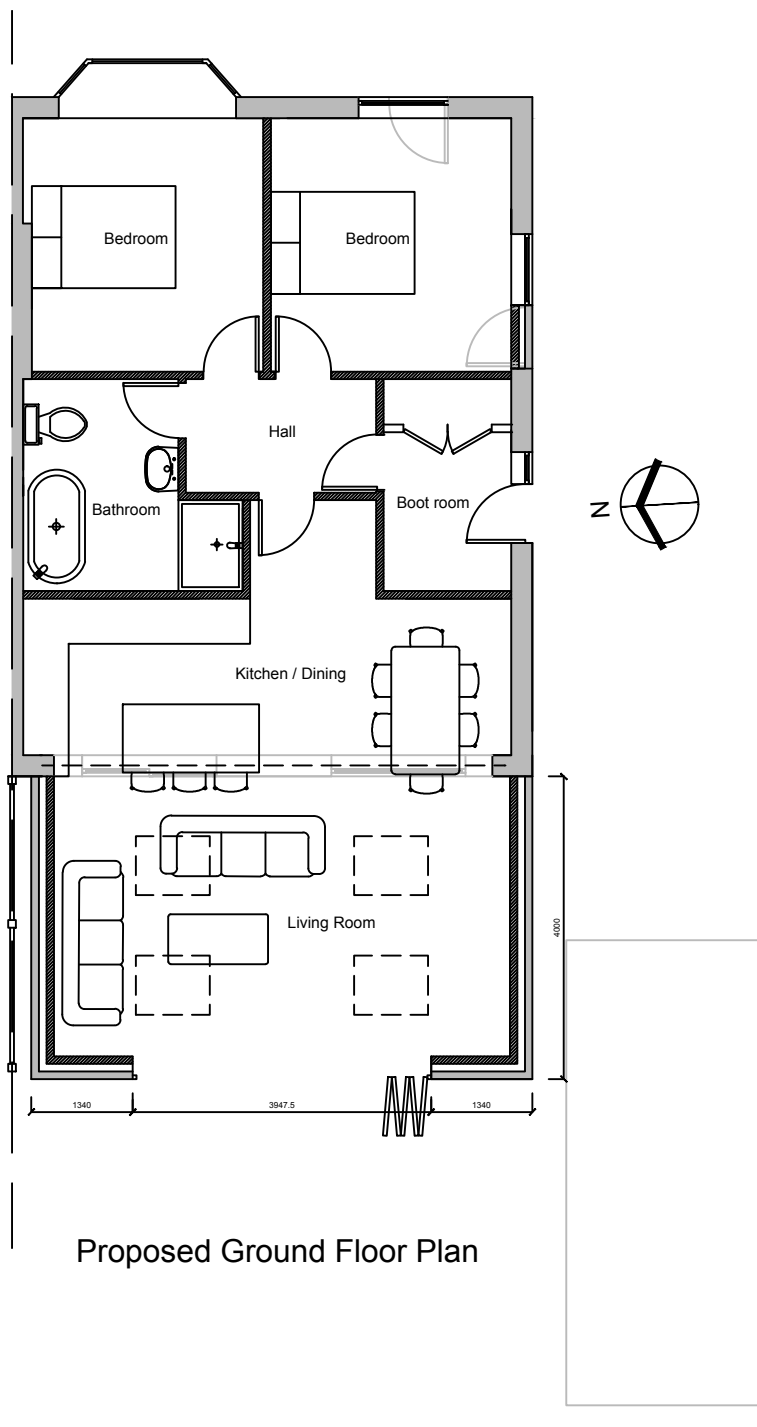


Client:

Mr Barnes
6 Lynne Close, Glossop, Derbyshire, SK13 8RU

Project:

Single storey rear extension

Title:

Proposed Plans

Scale: 1:100 @ A3

Drawn: C.K. Date: February 2021

Project no.: 3023 Drawing no.: 3023-002

PLANMART LIMITED
9, GEORGE STREET, GLOSSOP,
DERBYSHIRE SK13 8AY.
TEL: 01457 863153