


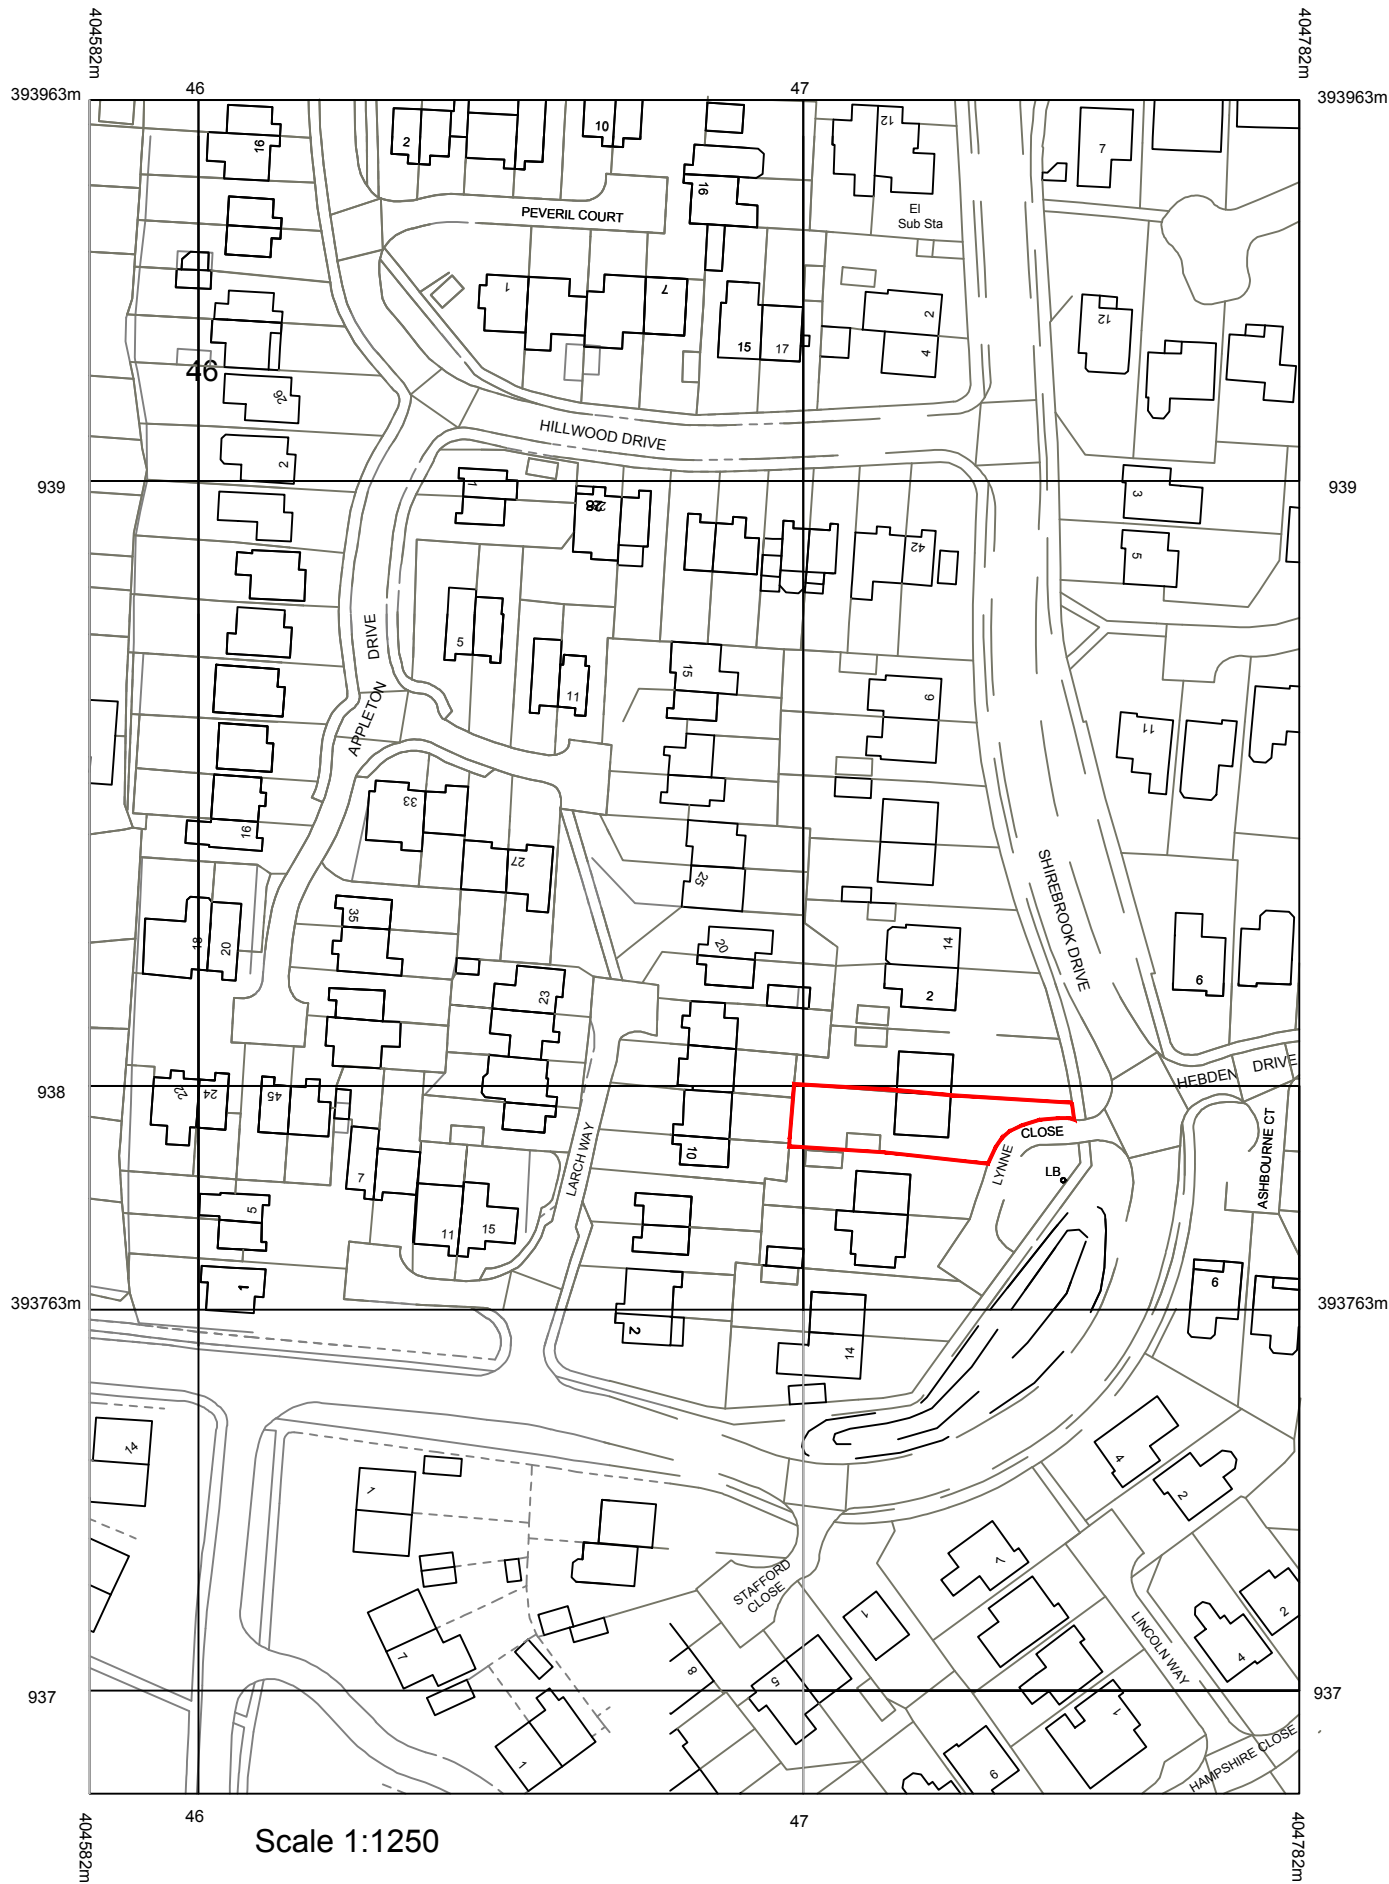


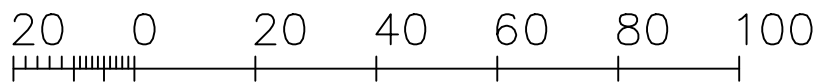

Scale 1:1250

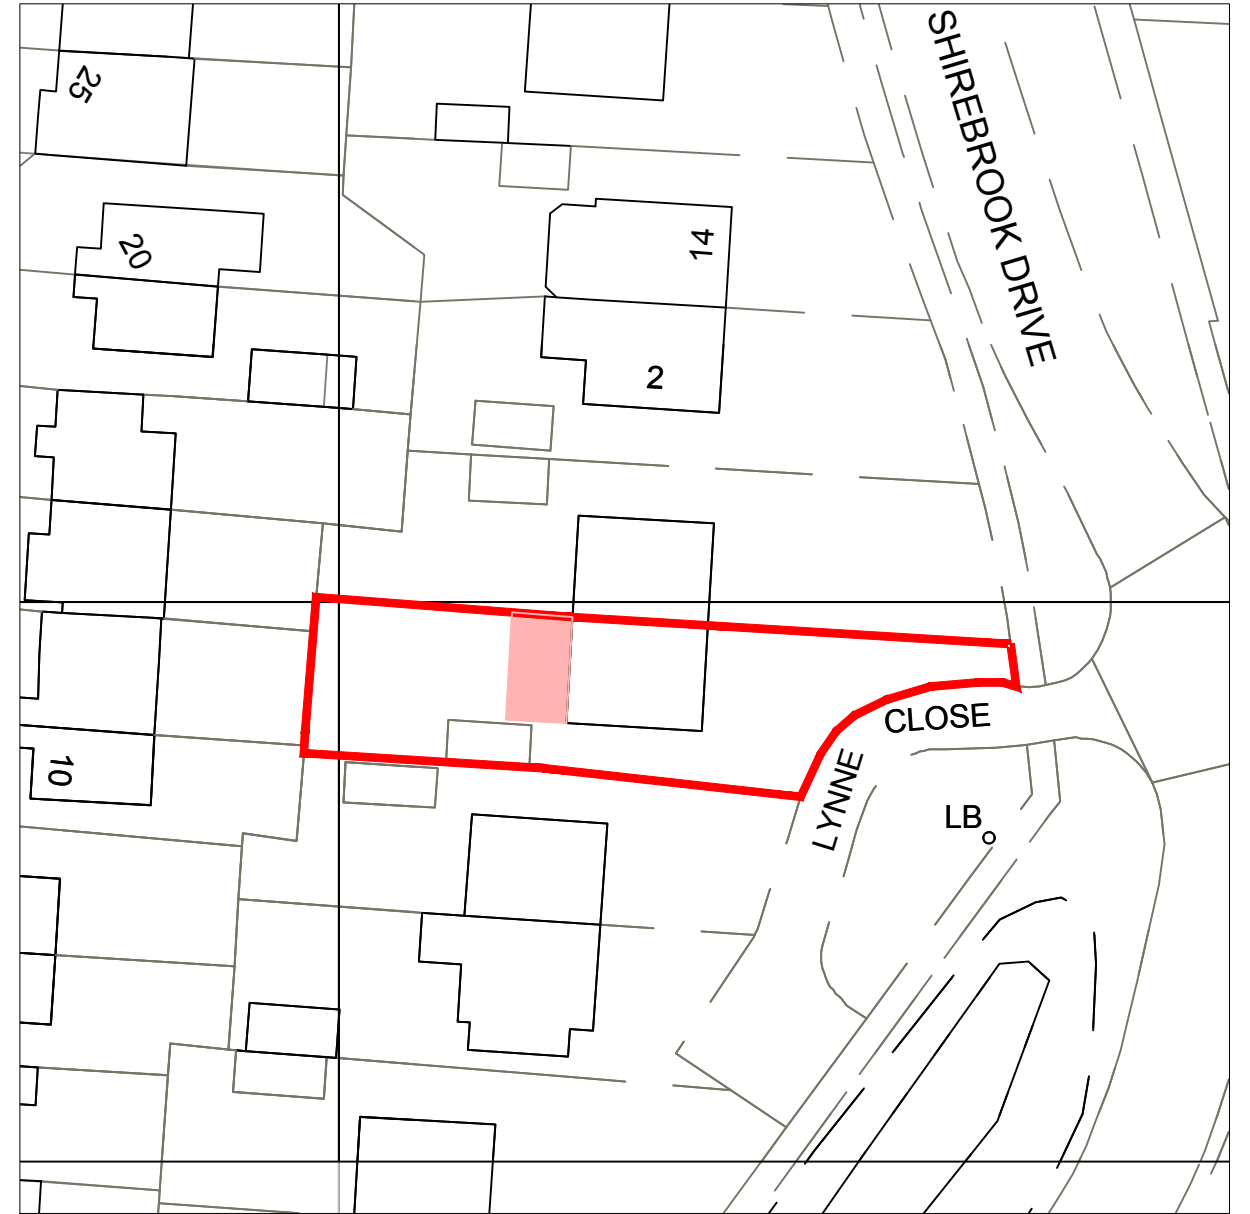

Metres

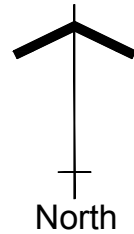

Scale 1:500

- Boundary
- Area of proposal



Client:	
Mr Barnes 6 Lynne Close, Glossop, Derbyshire, SK13 8RU	
Project:	
Single storey rear extension	
Title:	
Location Plan	
Scale: 1:1250 & 1:500 @ A3	
Drawn: C.K.	Date: February 2021
Project no.: 3023	Drawing no.: 3023-003

PLANMART LIMITED
9, GEORGE STREET, GLOSSOP,
DERBYSHIRE SK13 8AY.
TEL: 01457 863153