



Orchard and Allotment Planting Plan

(scale 1:500)

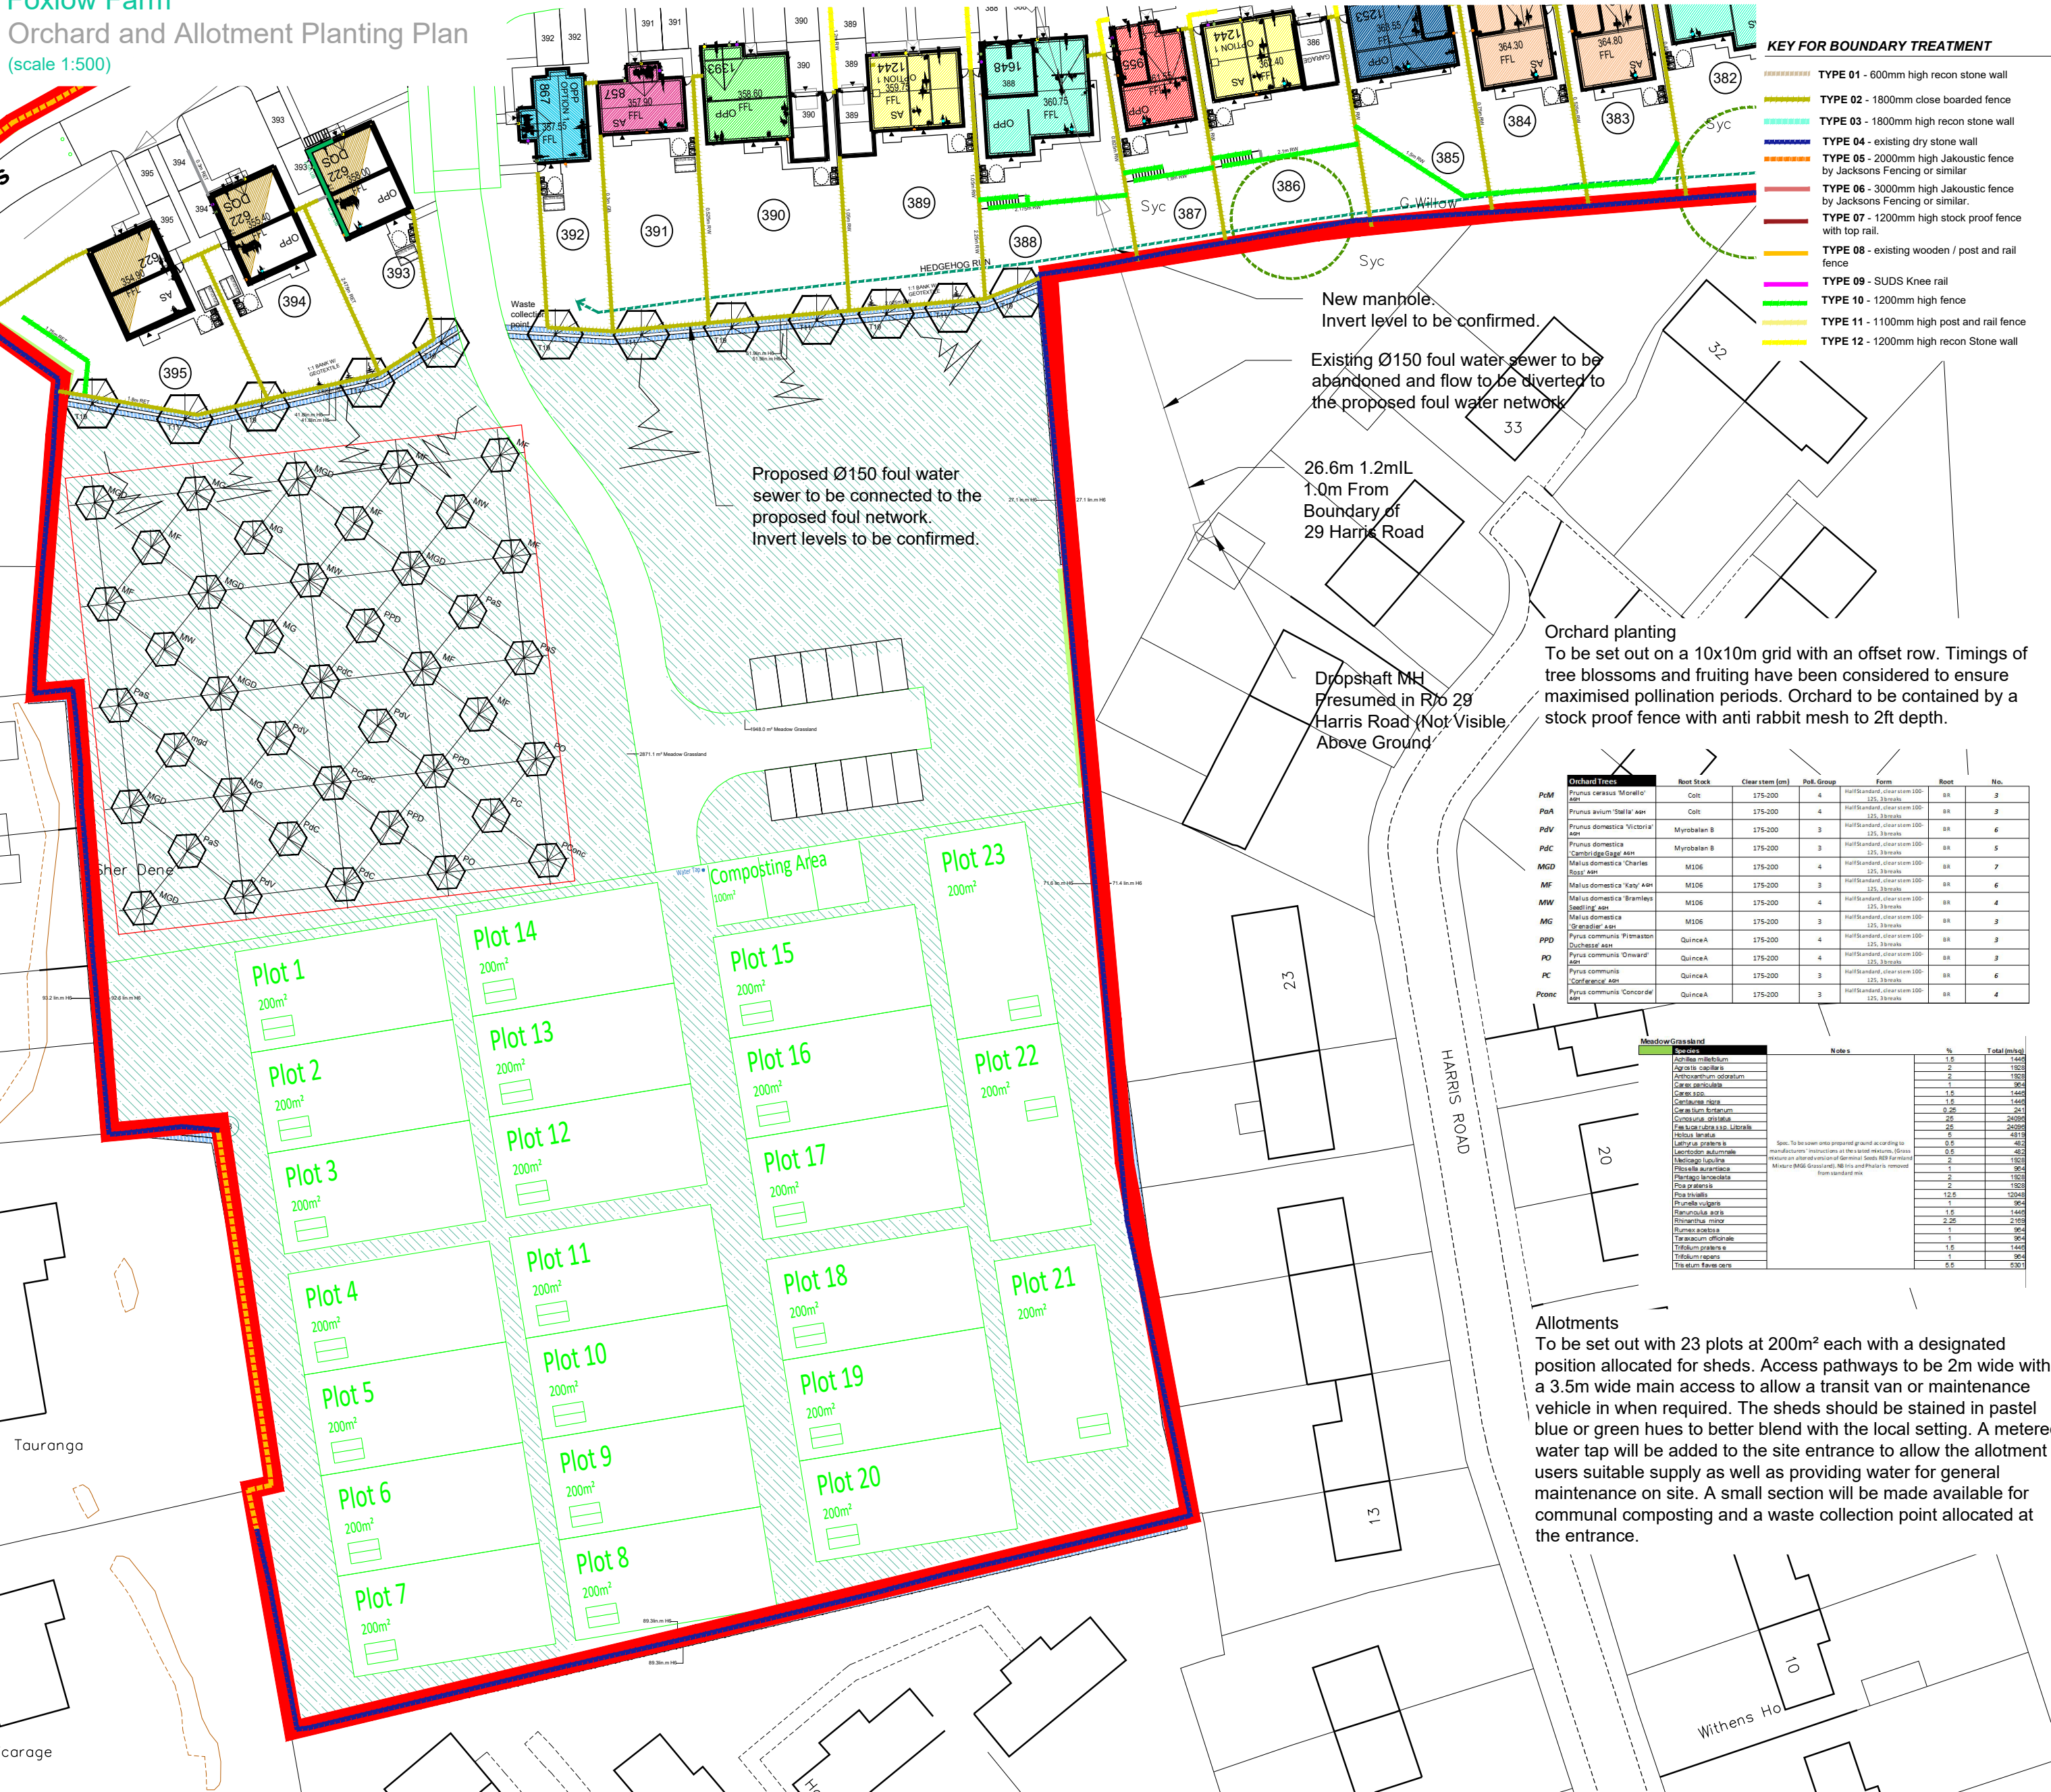

Boundary Hedge Detail (scale 1:100)

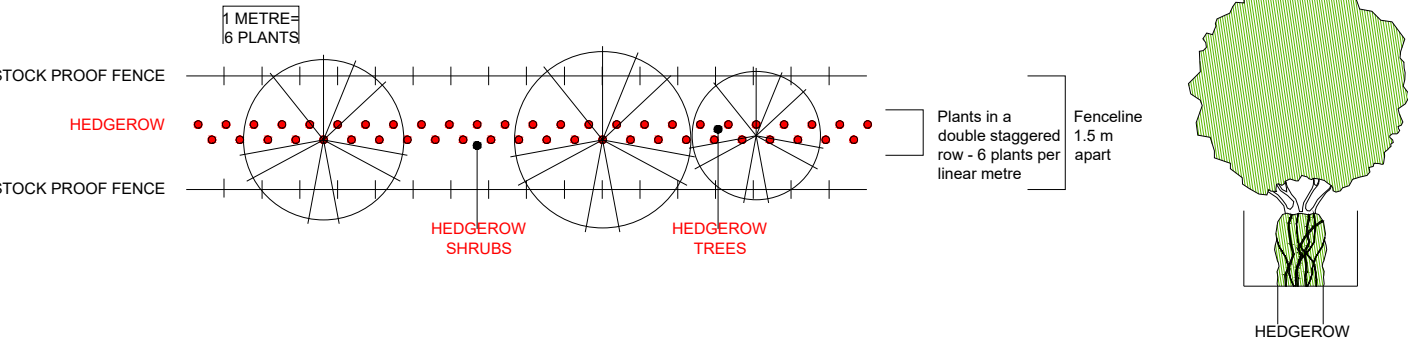

Boundary Hedge (scale 1:250)



Species	Common Name	Plant Height (cms)	Bare Root/ Container	%	No.
Sorbus aucuparia	Rowan	125-150(feather)	BR	On average 1 N° tree per	74
Acer campestre	Field maple	125-150(feather)	BR	10 linear metres	74
Crataegus monogyna	Hawthorn	30-45	BR	45	335
Corylus avellana	Hazel	30-45	BR	5	37
Ilex aquifolium	Holly	30-45	BR	10	74
Prunus spinosa	Blackthorn	30-45	BR	20	149
Rosa carina	Dog Rose	30-45	BR	5	37
Fagus sylvatica	Beech	30-45	BR	15	112
				TOT. TREES	149
				TOT. SHRUBS	743
Trees to be planted in groups of 1', 2's and 3's					

Planting Specification for Planting Blocks

Stock to be either 'T' Notch planted or pit planted in 300 x 300 x 300mm pits backfilled with 50% original soil material and 50% peat free compost at 2m centres in single species groups of 5-7 plants. Shrub species to be concentrated on the edges of the planting blocks as indicated on the matrix.

Stock, apart from Dog Rose, is to be protected by either 600mm high shelters secured to 750mm stakes by N° tie respectively.

Dog Rose to be protected by Netlan, or similar, guards of 600mm secured by N° 900mm high wooden stakes by N° tree tie.

Planting Specification for Hedgerows

Hedgerows to be planted as a double staggered row (500mm between rows) with 6 N° plants per linear metre. Stock to be 'T' Notch planted. Stock is to be protected by 600mm rabbit spirals secured to 900mm cane by 1 N° tree tie.

PLANTING SCHEDULE

Trees					
	Species	Specification	Girth	Height	No.
T11	Acer campestre	Extra Heavy Standard: 5 brks: 3x: RB: Clear Stem min. 200cm	14-16cm	400-450cm	5
T19	Corylus avellana	Branched: 5 brks: RB		100-125cm	7 No.

