
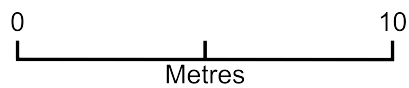


35 Eley Way, SK230UH - Plot 72

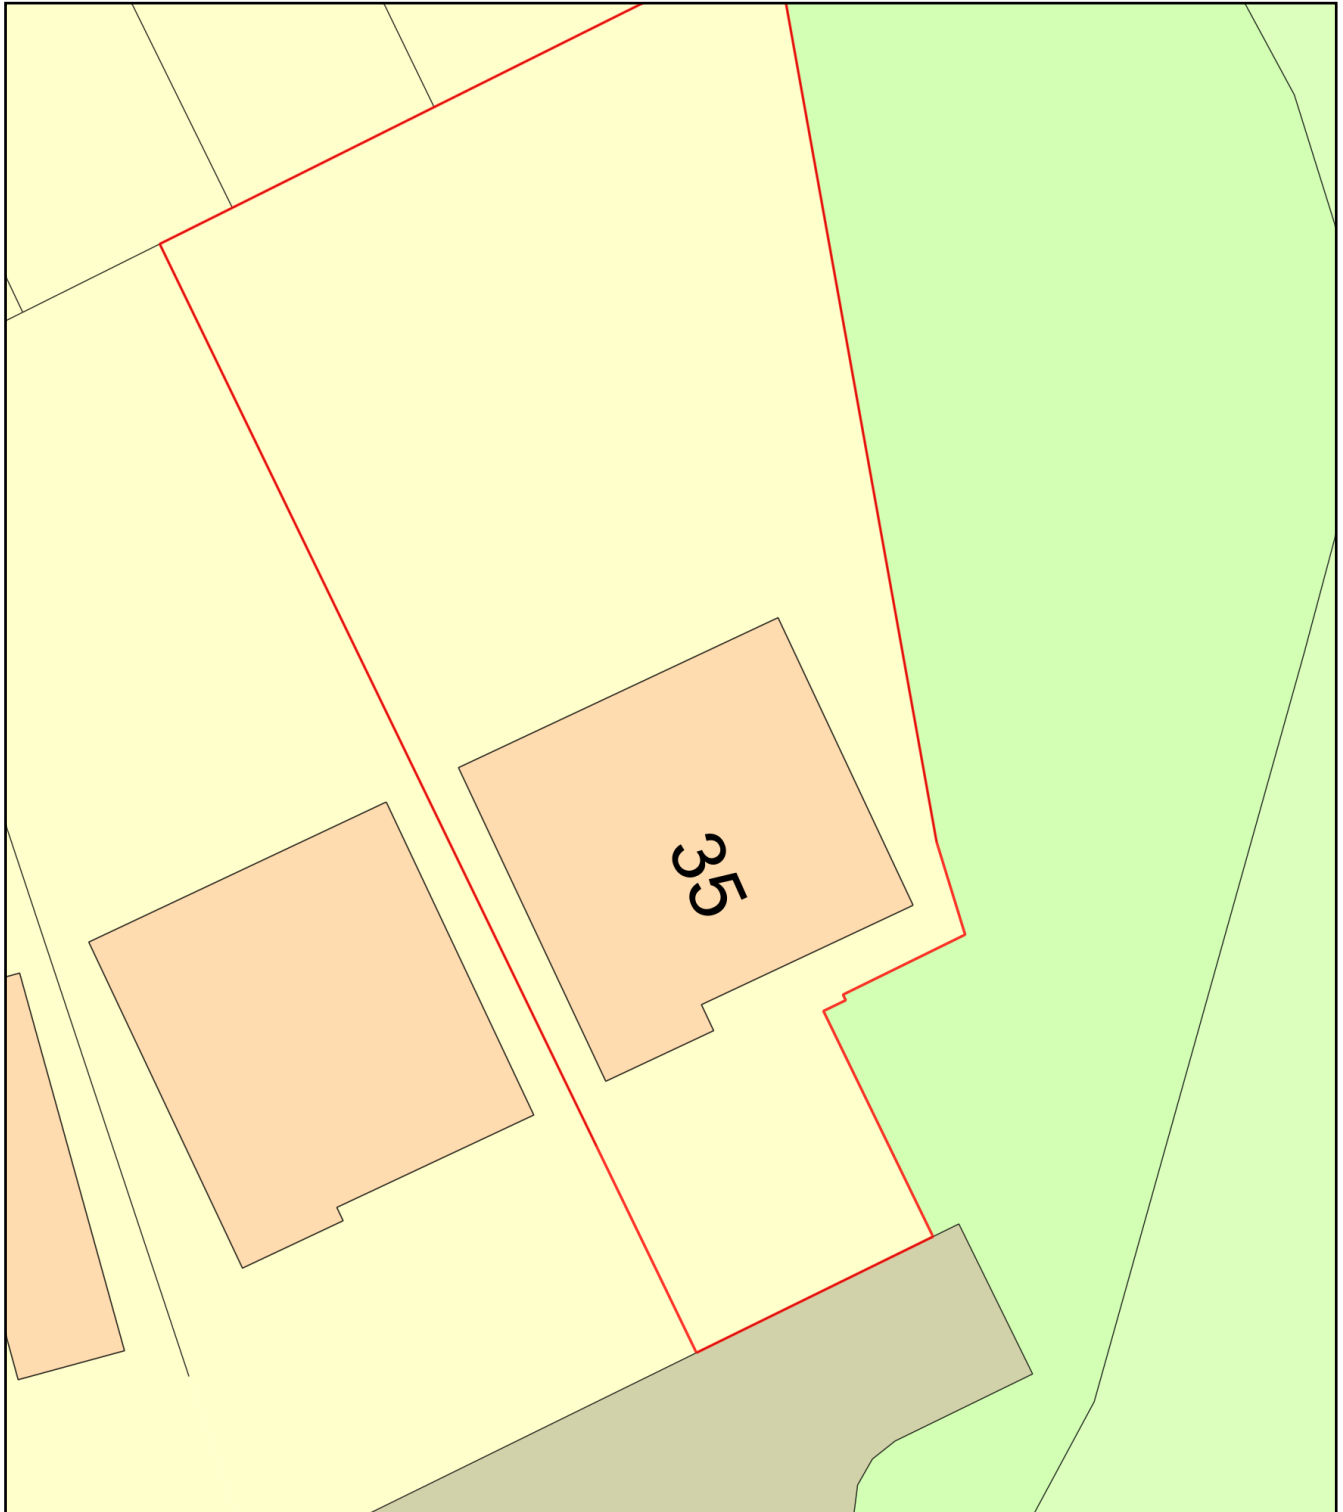

Plan Produced for: Chris Todd

Date Produced: 23 Feb 2021

Plan Reference Number: TQRQM21054105406292

Scale: 1:200 @ A4