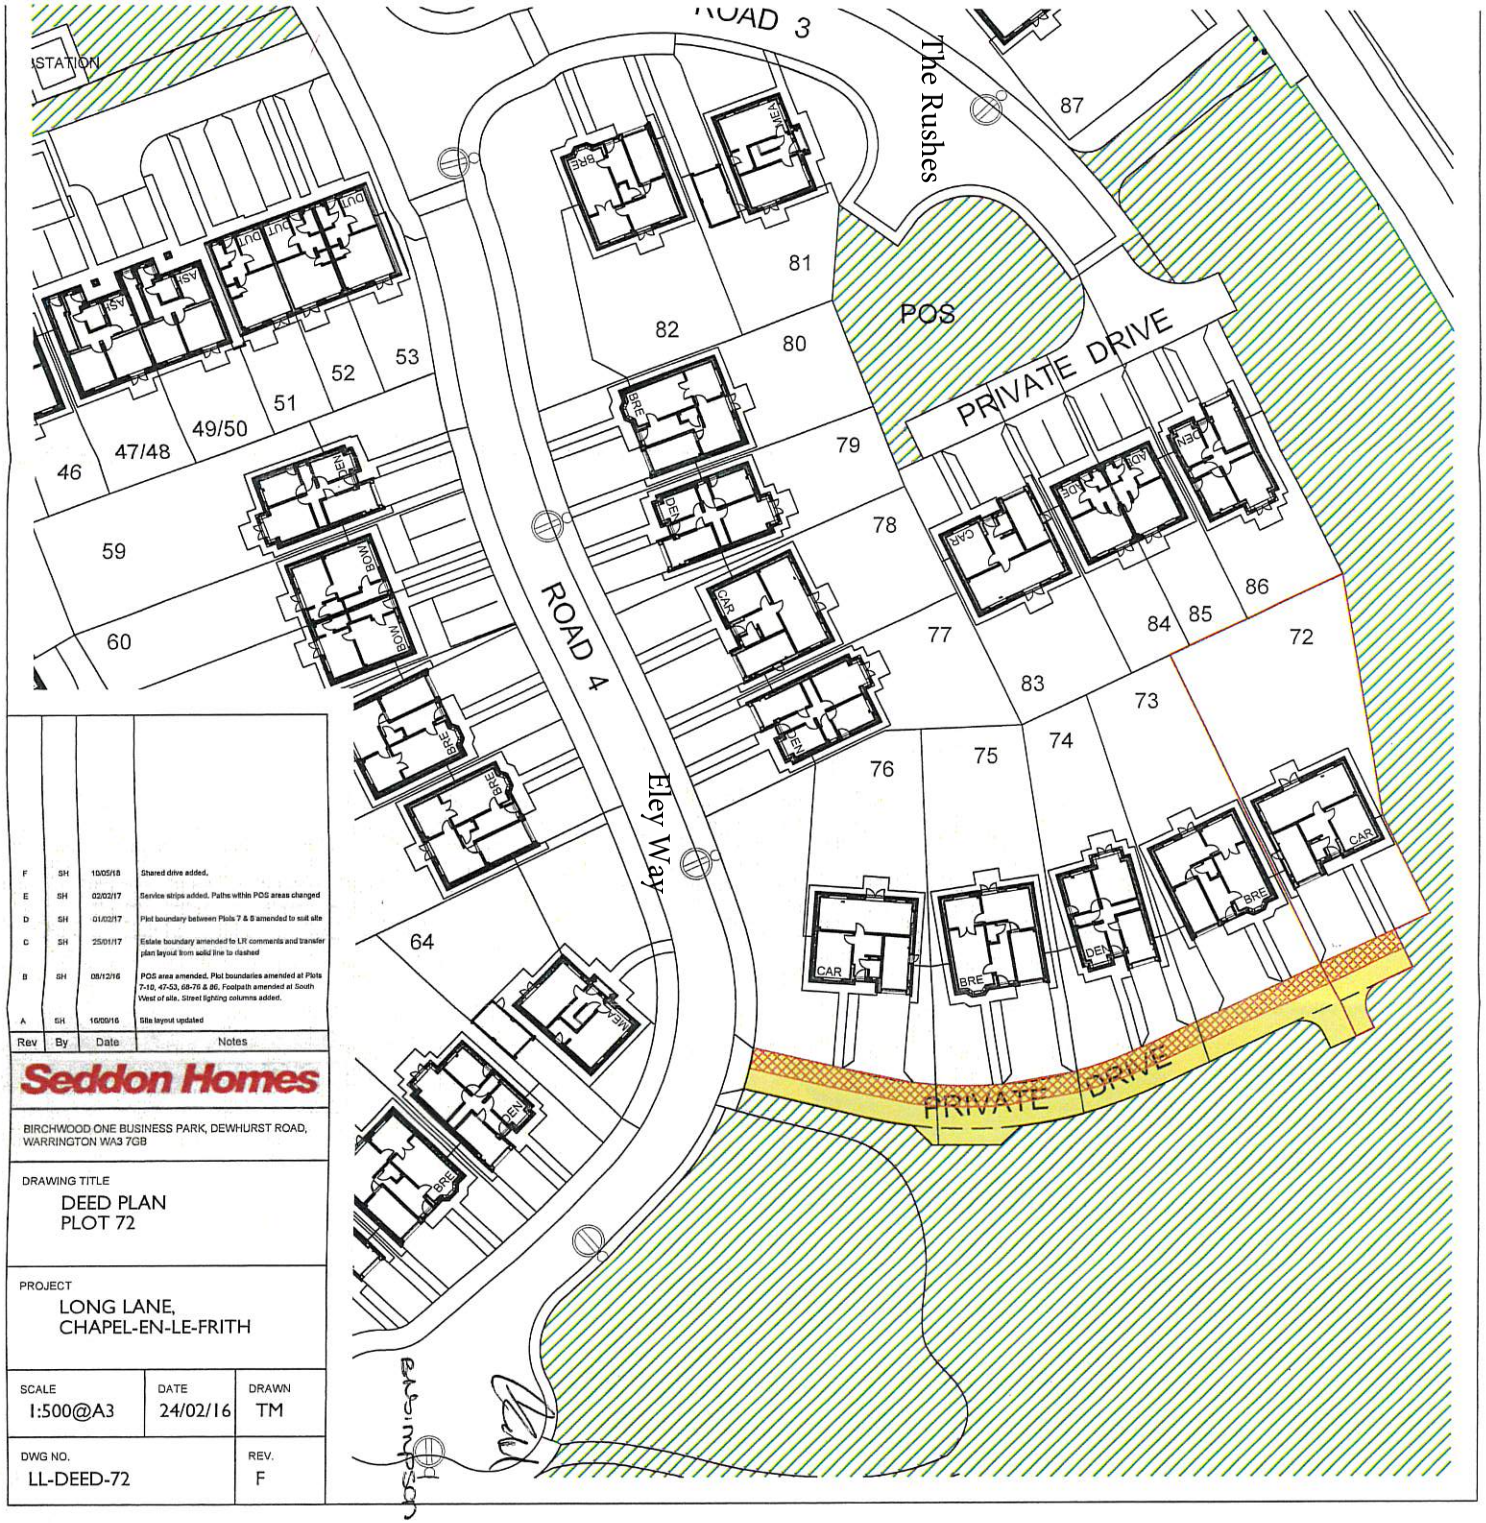


Rev	By	Date	Notes
F	SH	10/05/18	Shared drive added.
E	SH	02/02/17	Service strips added. Paths within POS areas changed
D	SH	01/02/17	Plot boundary between Plots 7 & 8 amended to suit site
C	SH	25/01/17	Estate boundary amended to LR comments and transfer plan layout from solid line to dashed
B	SH	08/12/16	POS area amended. Plot boundaries amended at Plots 7-10, 47-53, 68-76 & 86. Footpath amended at South West of site. Street lighting columns added.
A	SH	16/09/16	Site layout updated

Seddon Homes

BIRCHWOOD ONE BUSINESS PARK, DEWHURST ROAD, WARRINGTON WA3 7GB

DRAWING TITLE
DEED PLAN
PLOT 72

PROJECT
LONG LANE,
CHAPEL-EN-LE-FRITH

SCALE	DATE	DRAWN
1:500@A3	24/02/16	TM

DWG NO.	REV.
LL-DEED-72	F