


PROPOSED GROUND FLOOR LAYOUT

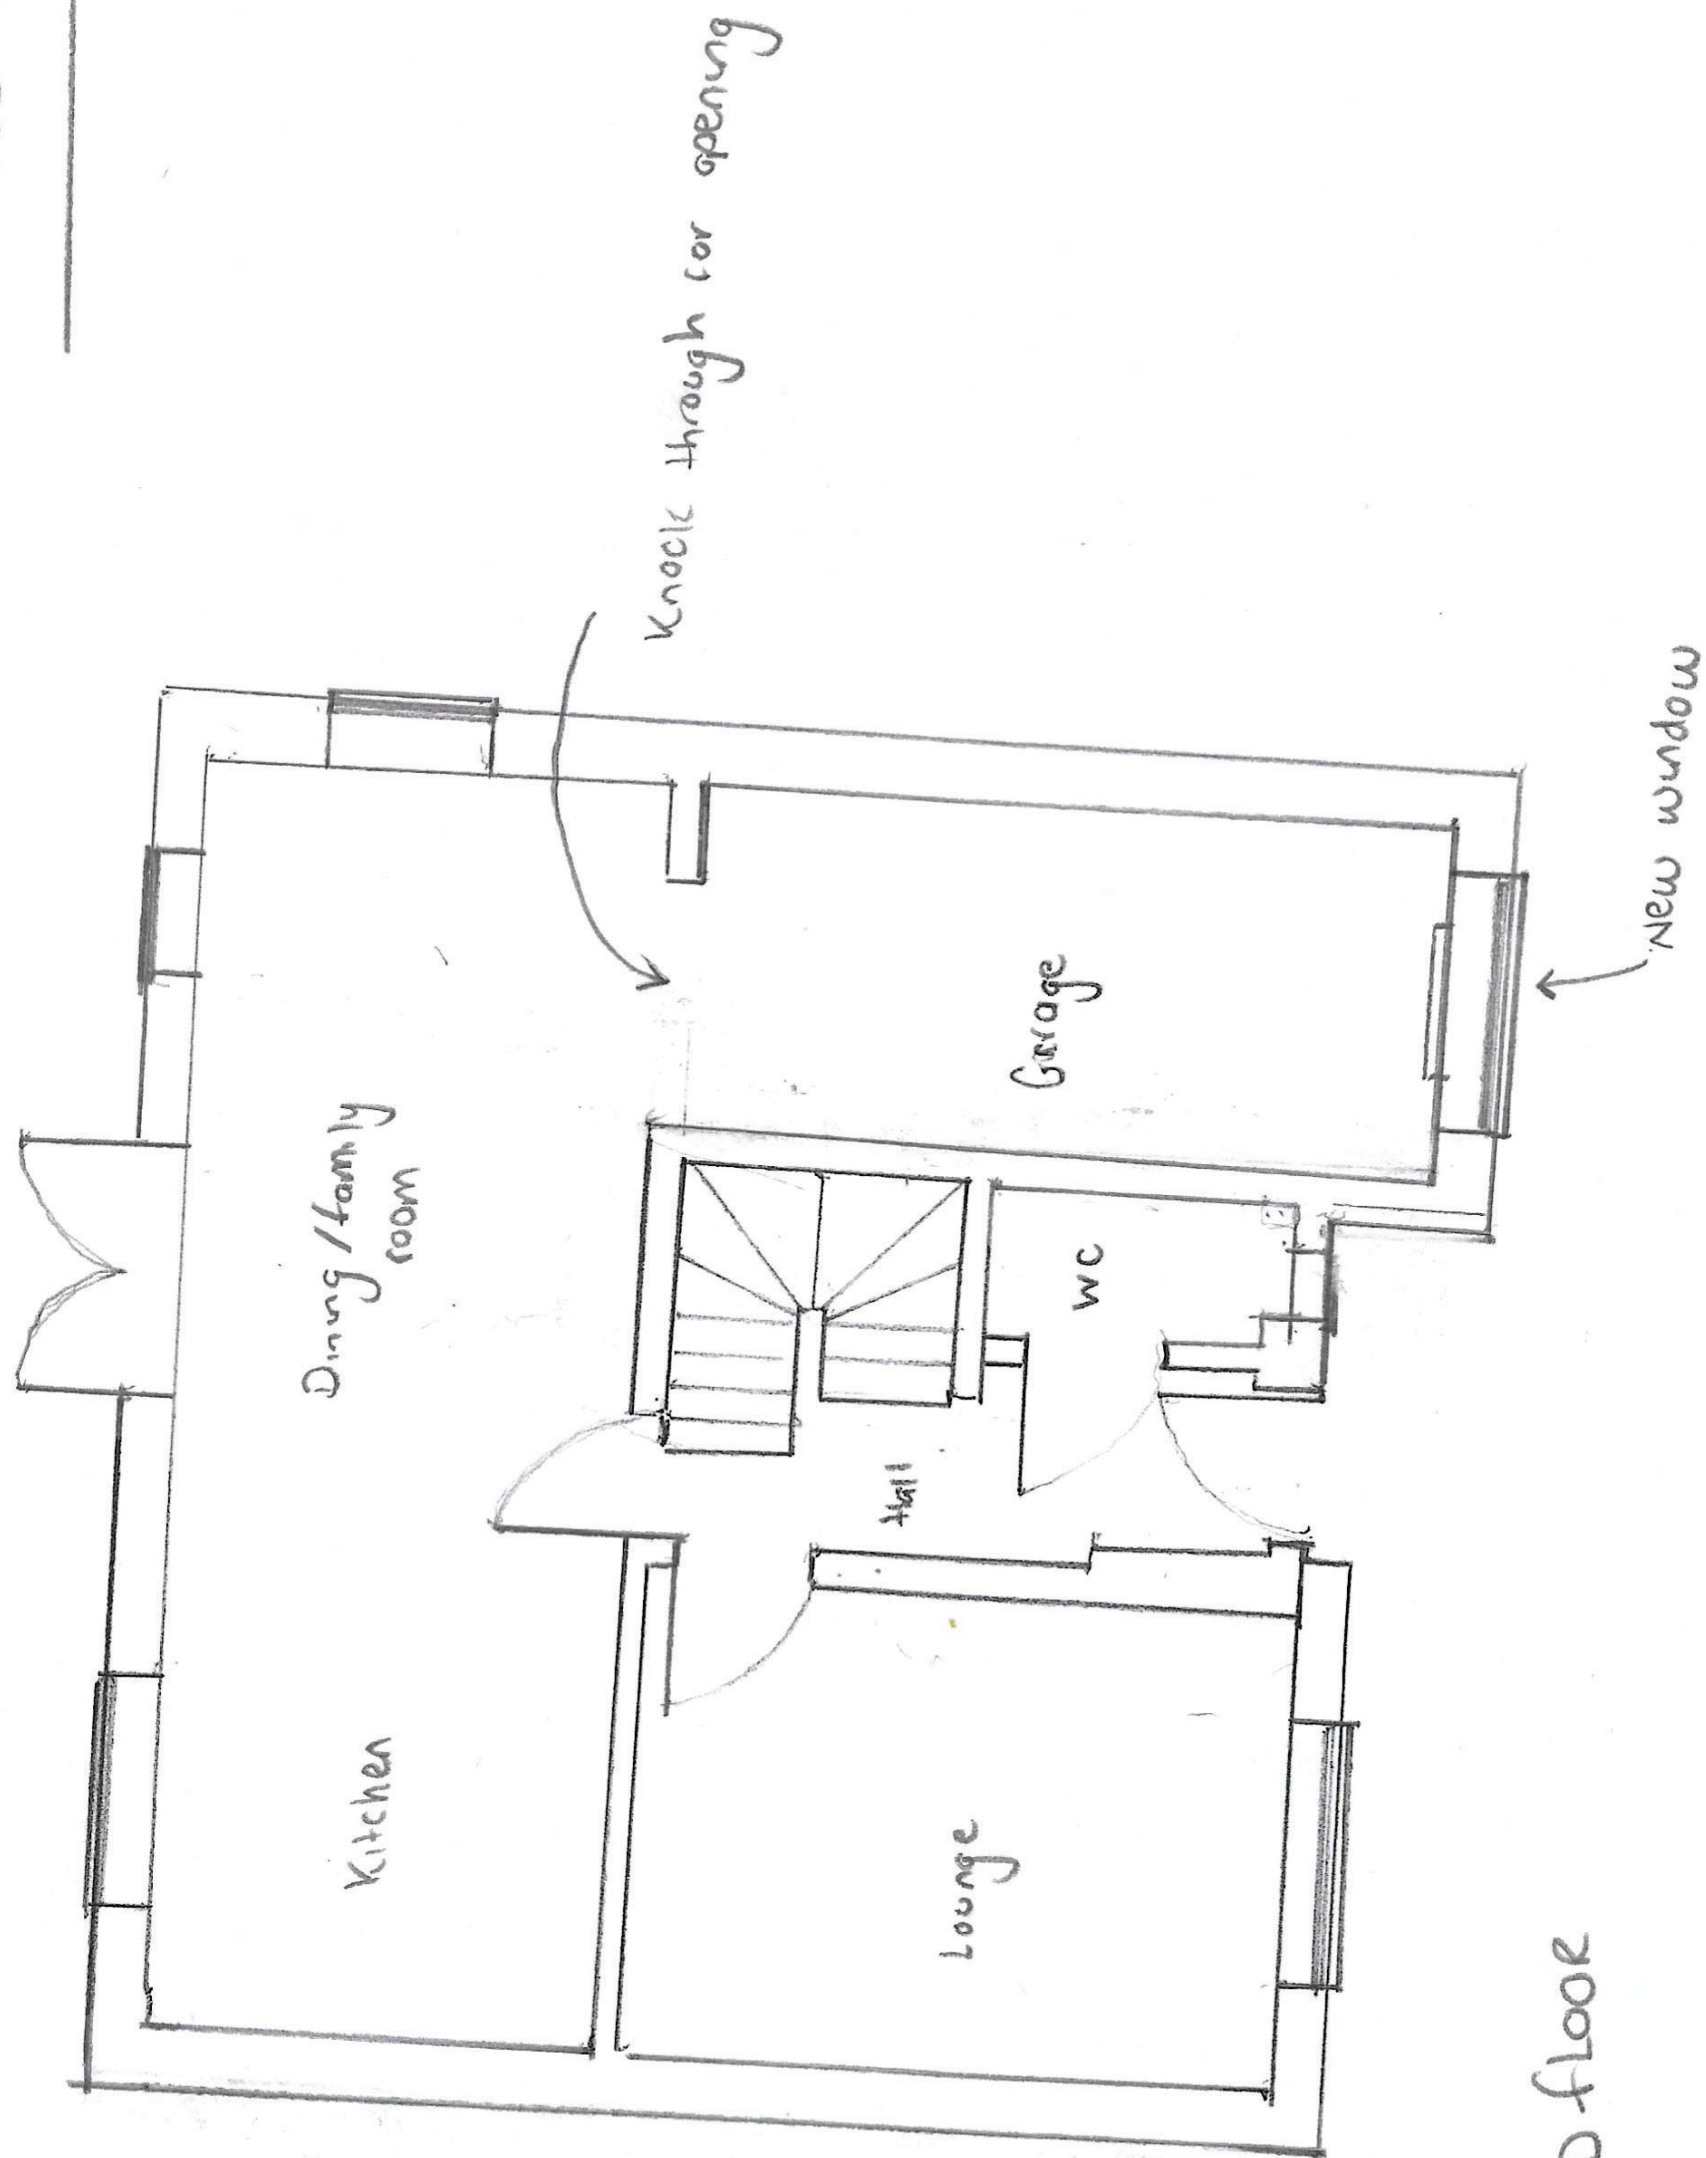

GROUND FLOOR

1:50

A3