



PROPOSED PLANS 1:50

GROUND FLOOR

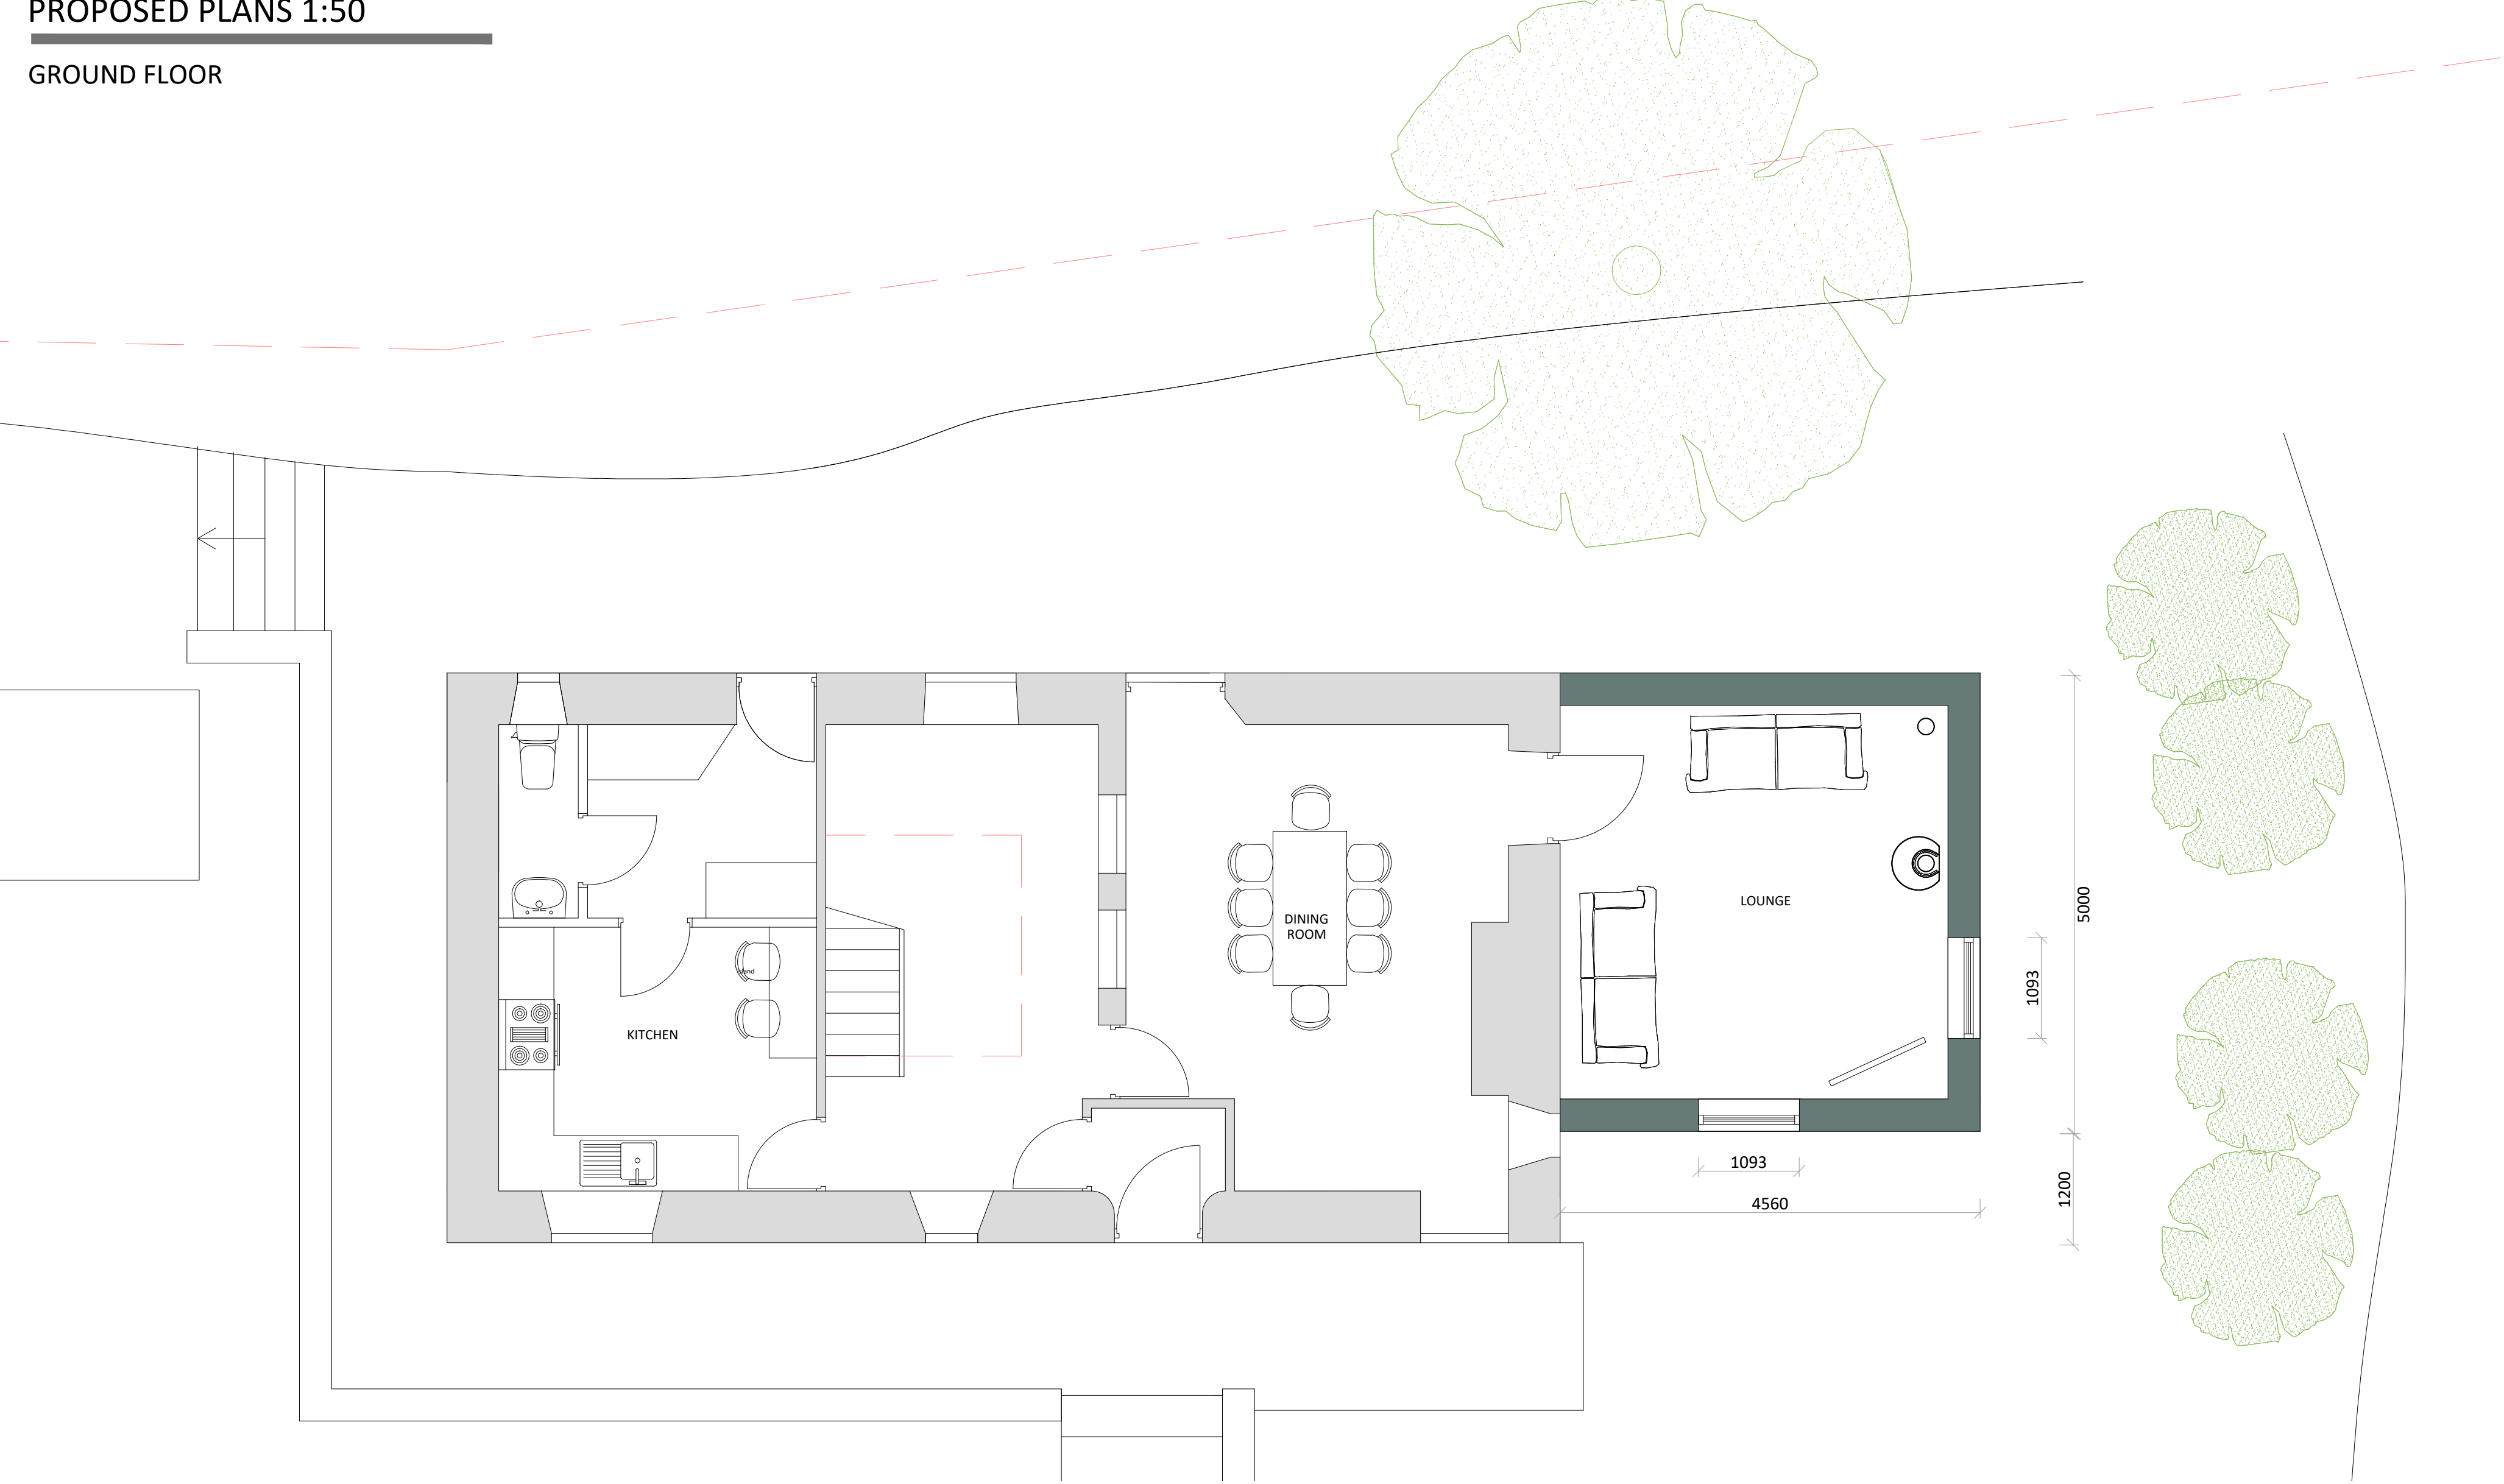


FIRST FLOOR

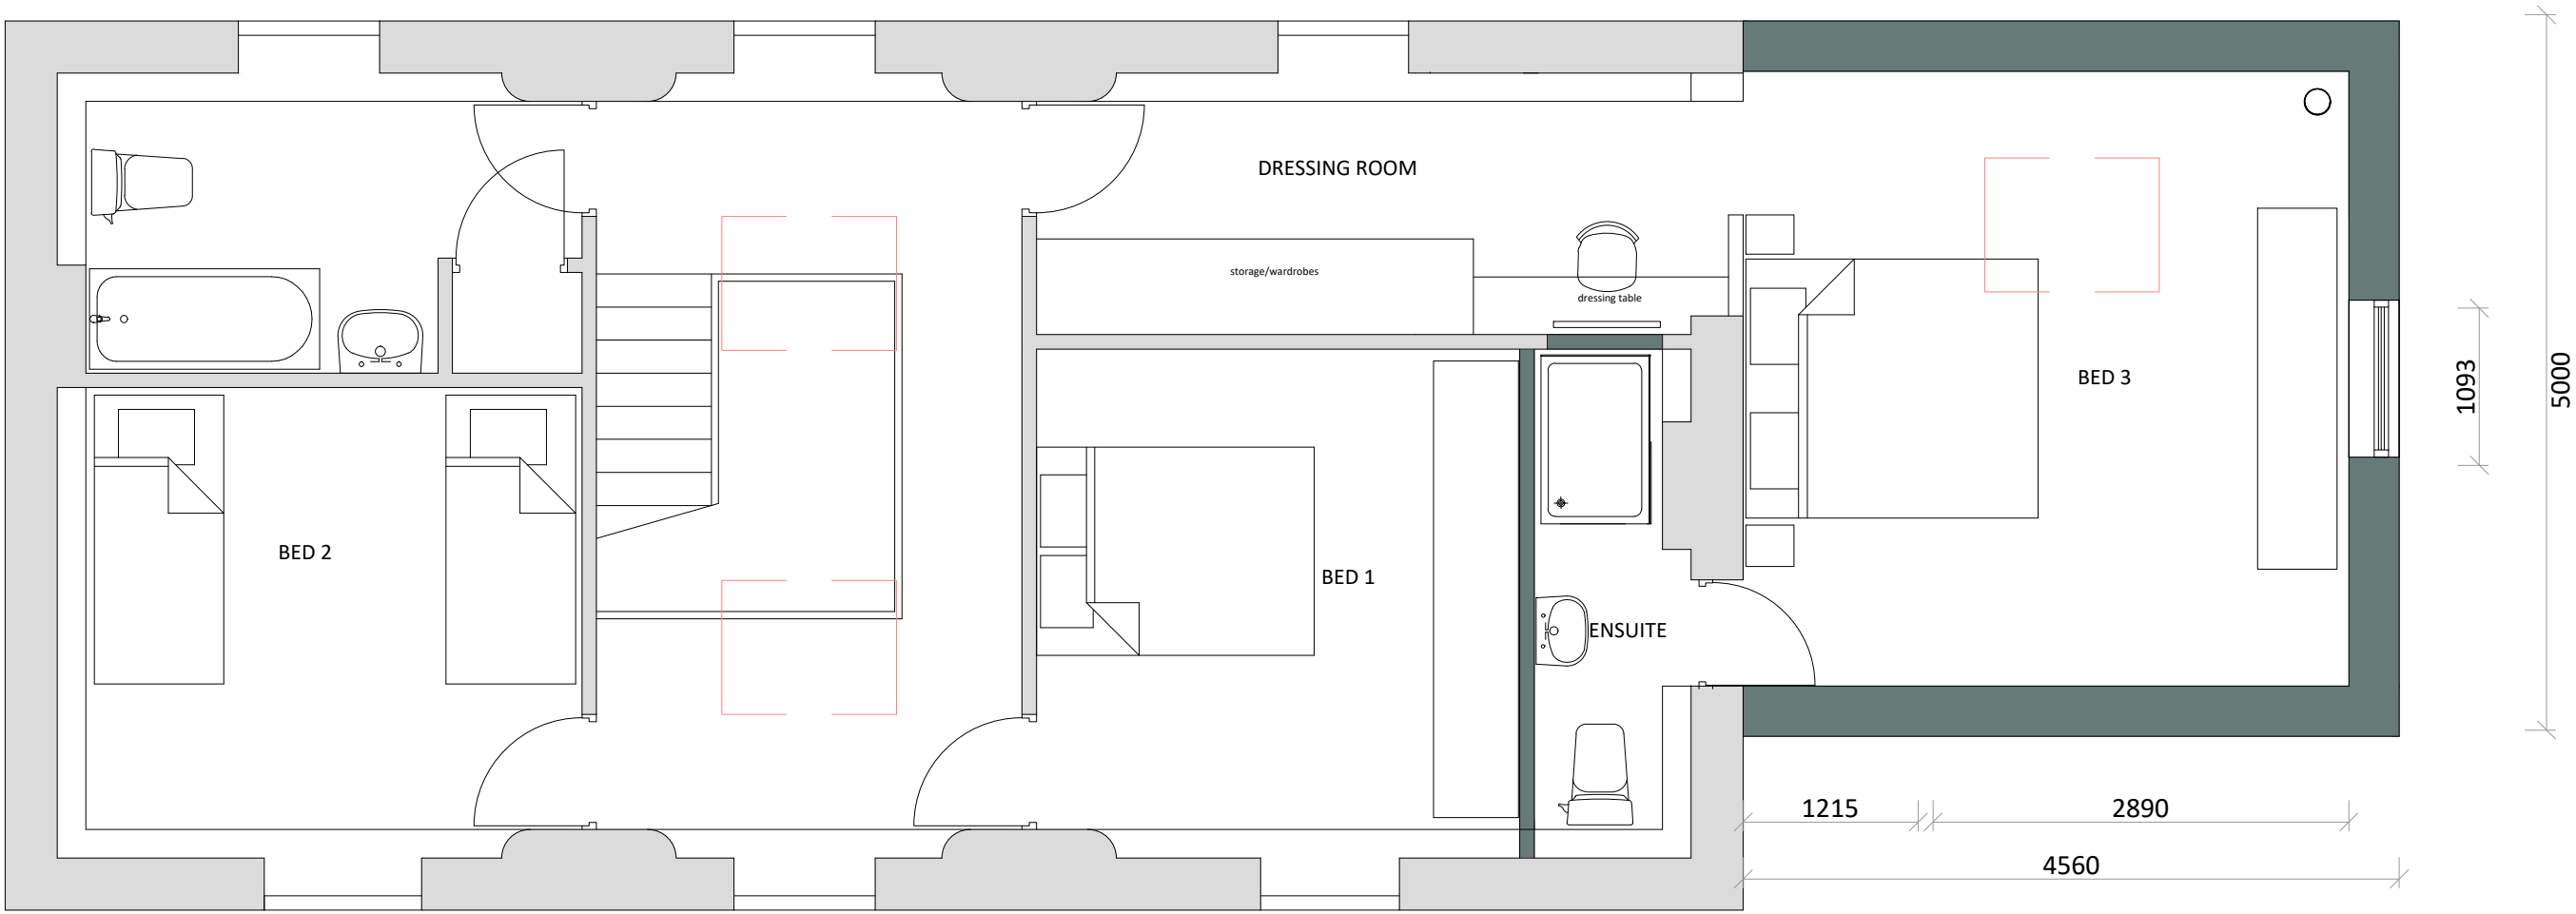


EXISTING PLANS 1:100

GROUND

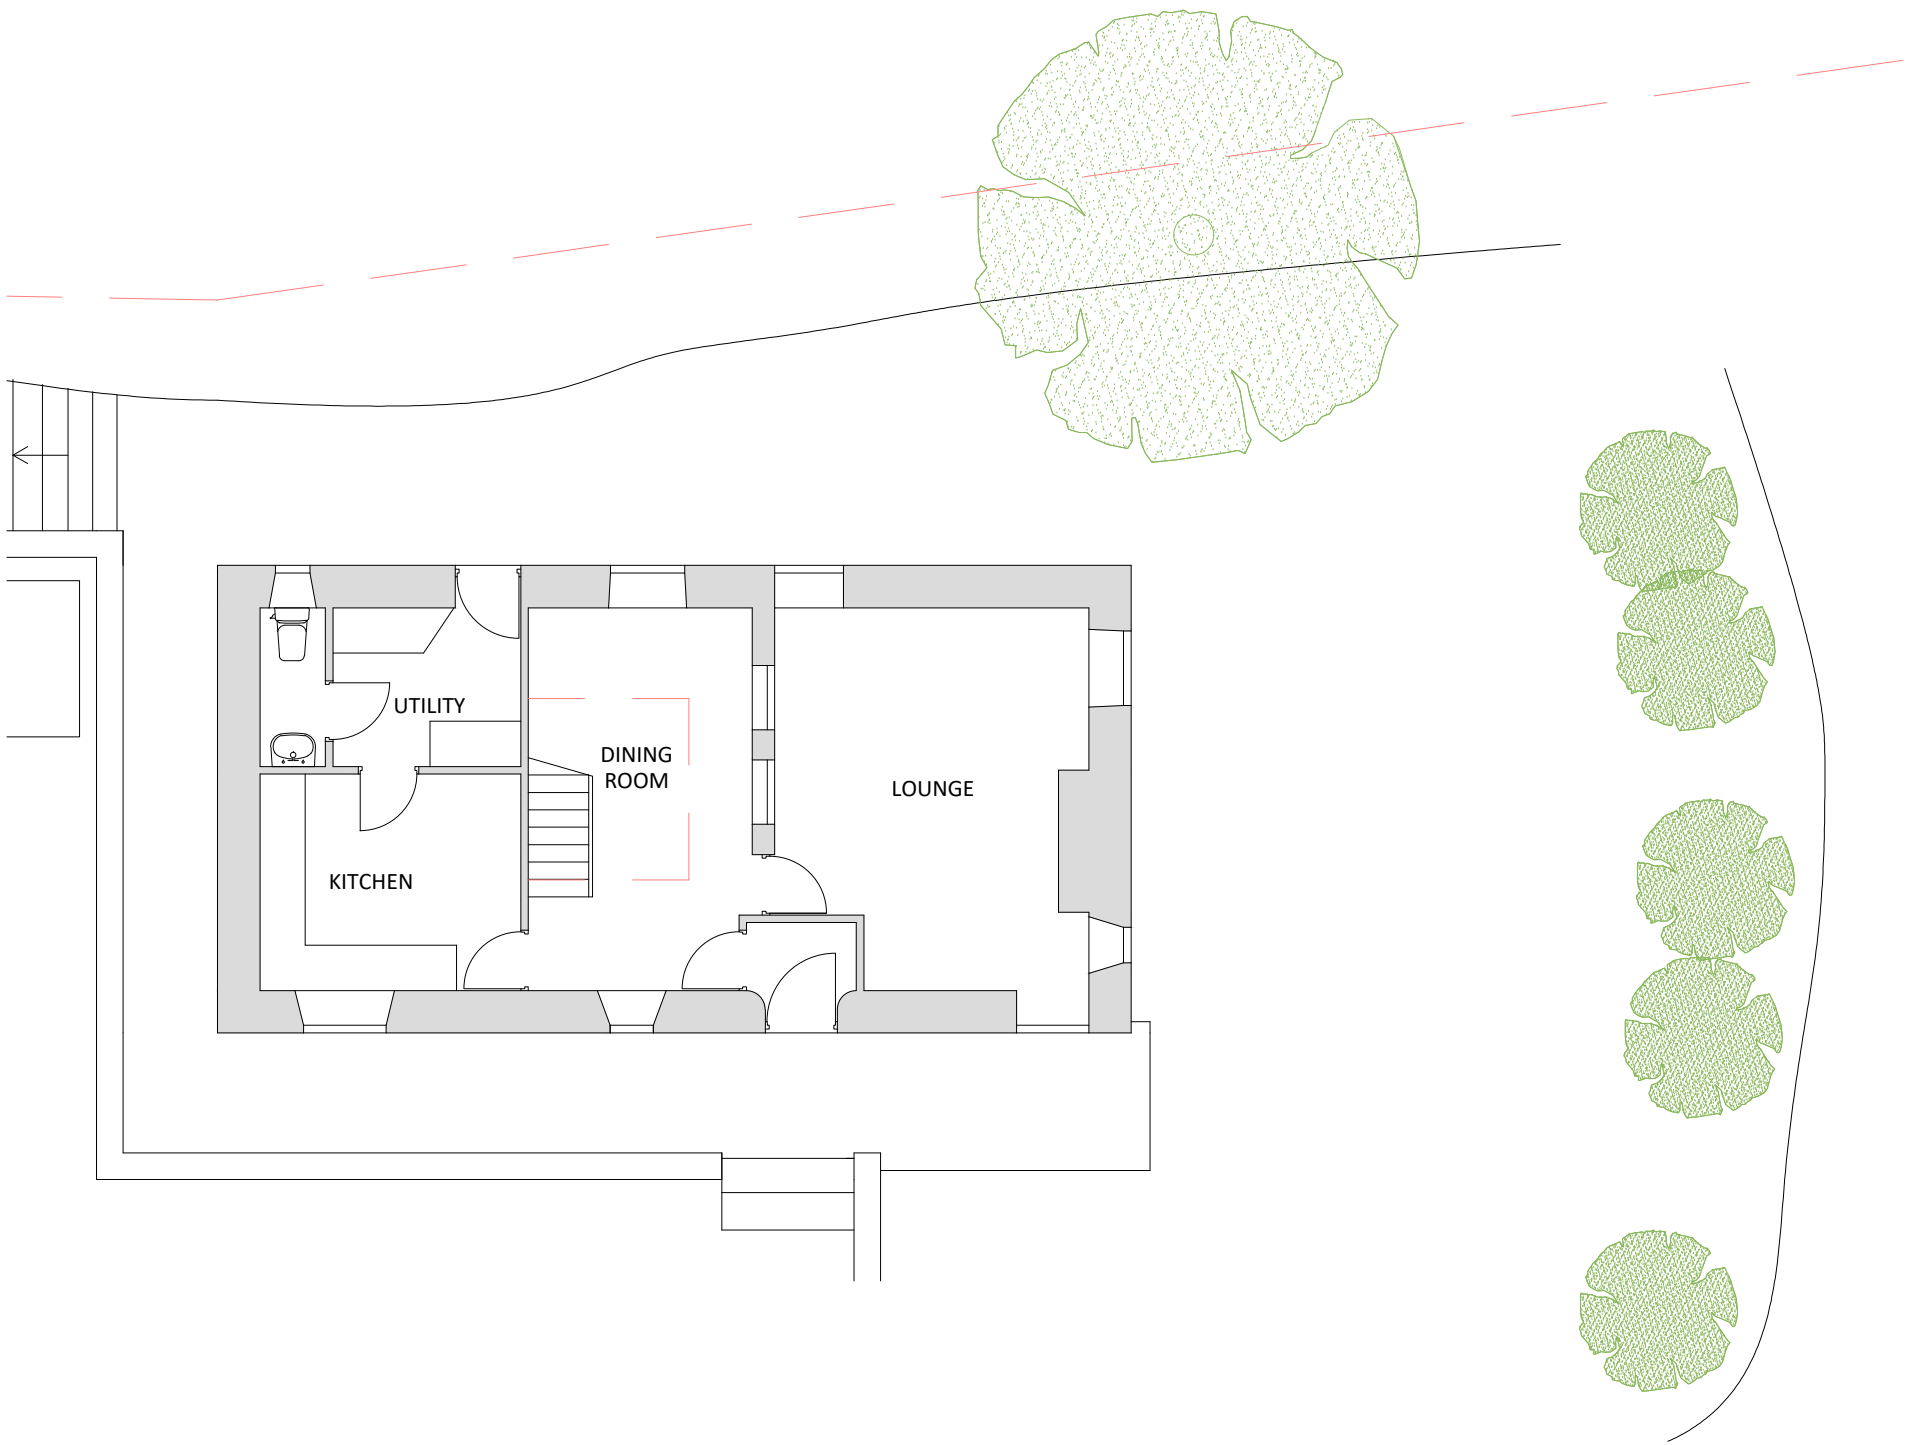

FIRST

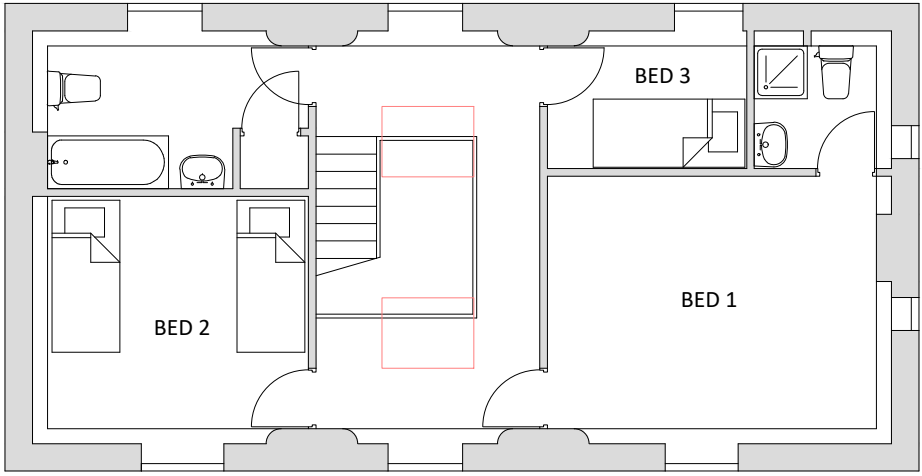

ROOF



PLANNING DRAWINGS - RESUBMISSION

Barn Cottage
Ashbourne Lane
Chapel en le Frith
High Peak
SK23 9UF

2 Storey Side Extension & Alterations
to Existing Openings

Revision	Date
A - Remove Single storey side extension	22.02.21

Drawing Ref	Date
BC/PL/RESUB/02/A	1st February 2020

PLANS ARE TO BE READ IN CONJUNCTION WITH STRUCTURAL ENGINEERS DETAILS. IT IS THE RESPONSIBILITY OF THE CONTRACTOR TO CHECK ALL MEASUREMENTS ON SITE PRIOR TO WORK COMMENCING. IT IS THE RESPONSIBILITY OF THE OWNER TO ENSURE ALL ASPECTS OF THE PARTY WALL ETC ACT 1996 ARE MET. PLEASE CONTACT PLAN DRAWER IF ANY ON SITE AMENDMENTS ARE TO BE MADE.



18 Eccles Road
Chapel en le Frith
High Peak
SK23 9RG

07912 845 210
info@plansanddesign.co.uk

