




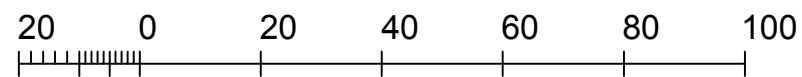

Scale 1:1250

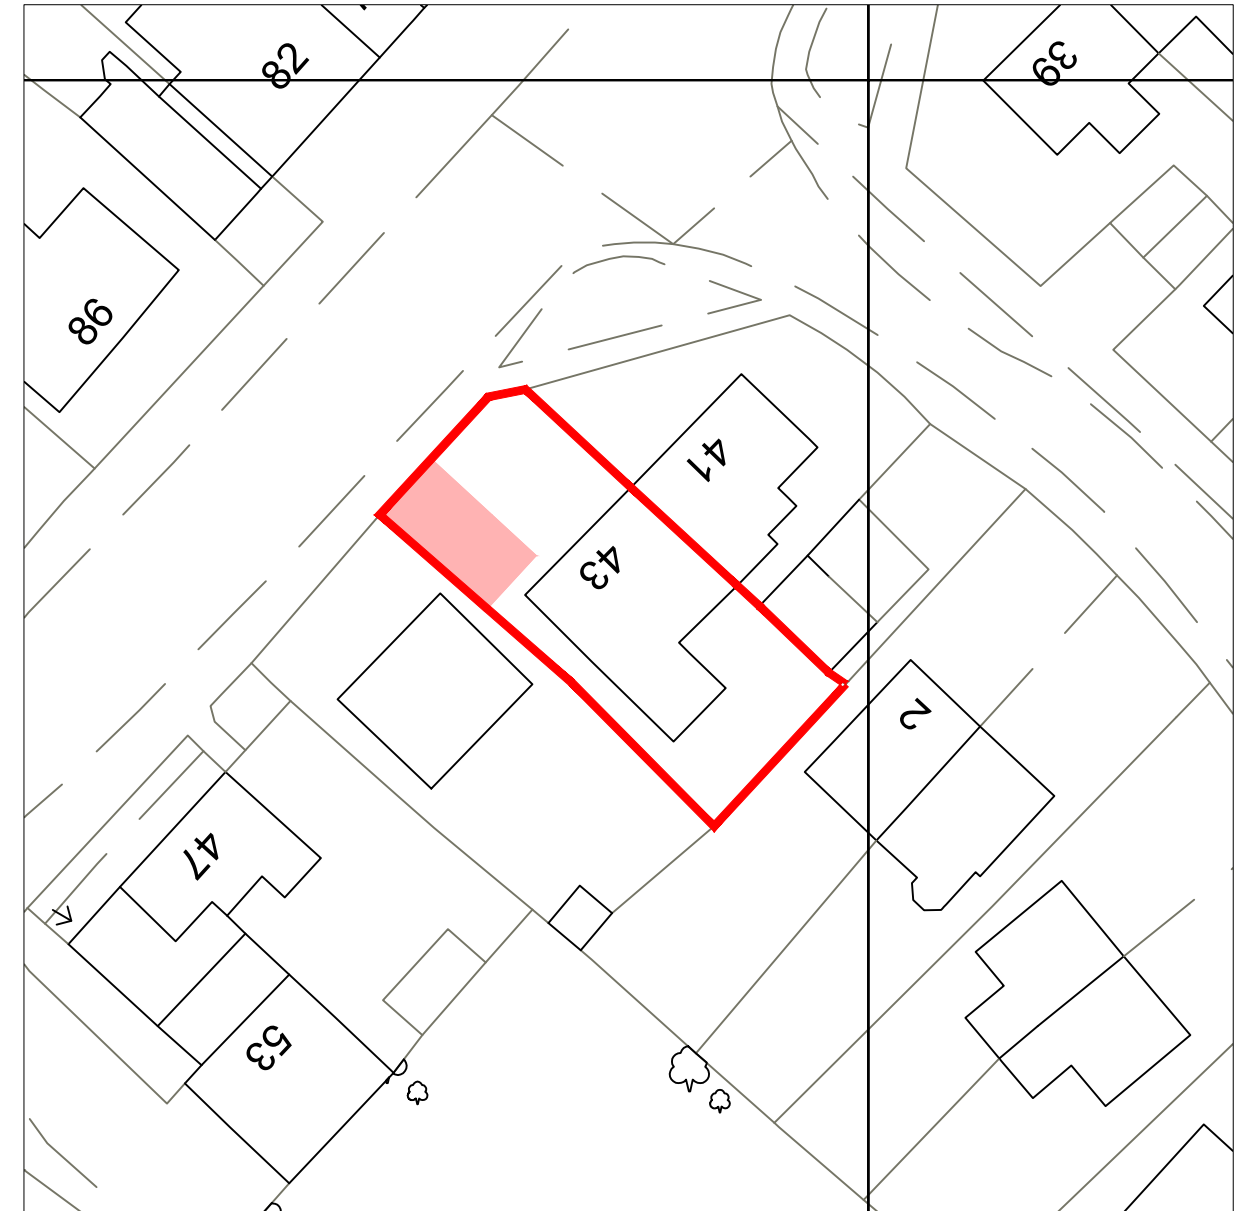

Metres

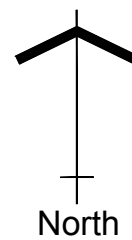

Scale 1:500



Boundary



Area of proposal



Client:

Miss Laura Barton
43 Marple Road, Charlesworth, Glossop, Derbyshire,
SK13 5DE

Project:

Proposed drive with dropped kerb to Marple
Road

Title:

Location Plan

Scale: 1:100 @ A3

Drawn:

C.K.

Date:

February 2021

Project no.:

3022

Drawing no.:

3022-002

PLANMART LIMITED
9, GEORGE STREET, GLOSSOP,
DERBYSHIRE SK13 8AY.
TEL: 01457 863153

© Crown copyright and database rights 2021 OS 100035409

Reproduction in whole or in part is prohibited

without the permission of Ordnance Survey.

THIS DRAWING IS NOT TO BE COPIED OR REPRODUCED
WITHOUT THE PRIOR WRITTEN CONSENT OF PLANMART LTD.