



EXISTING ELEVATIONS 1:100

NORTH

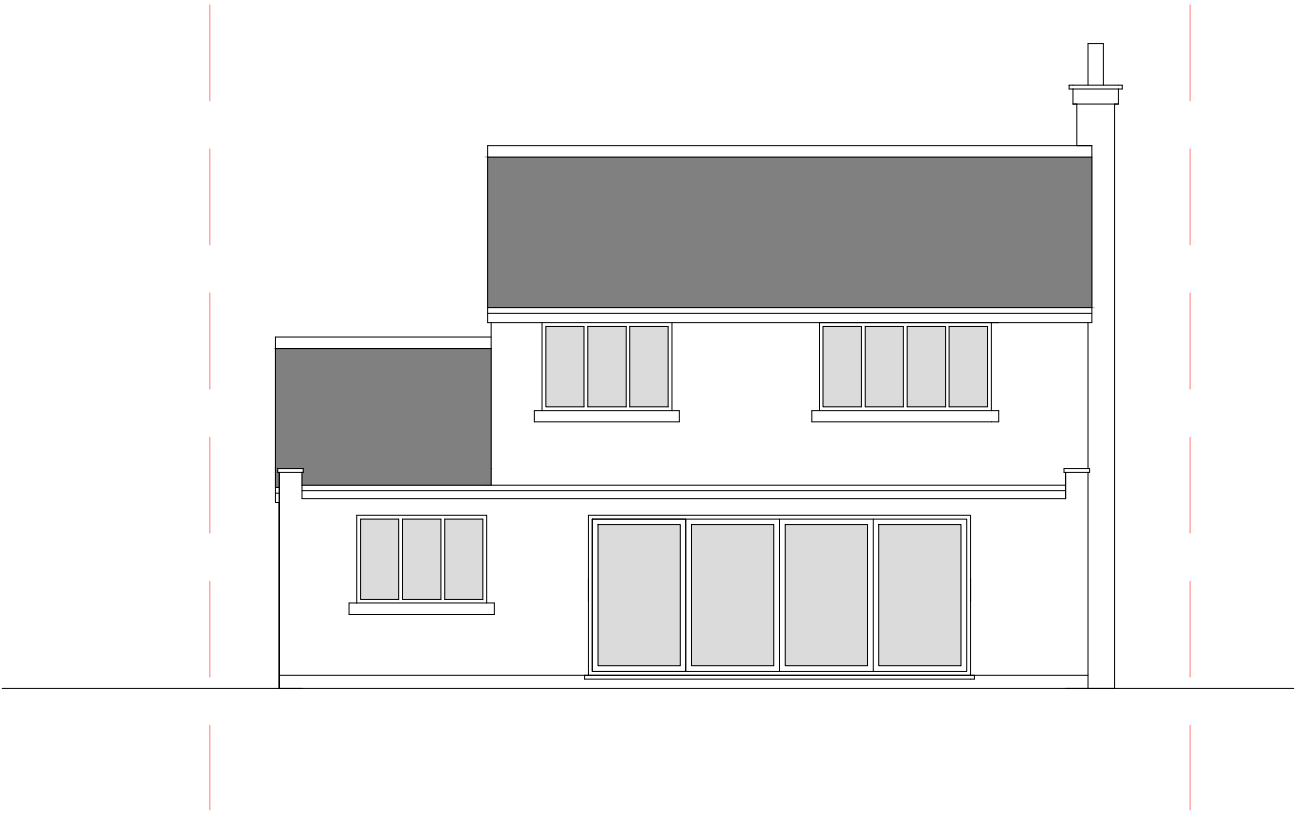


EAST

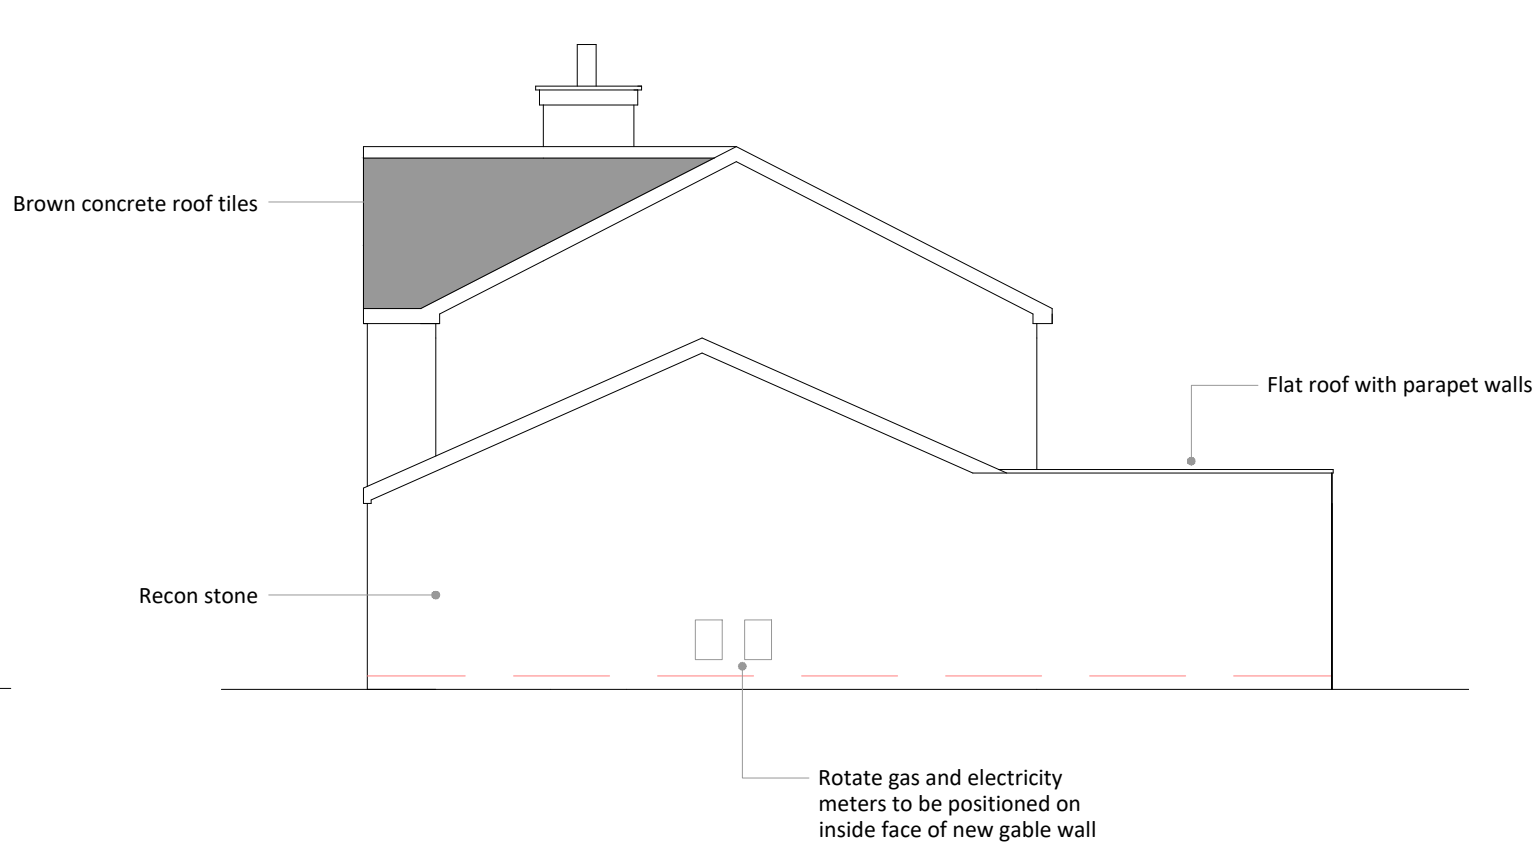

SOUTH




WEST

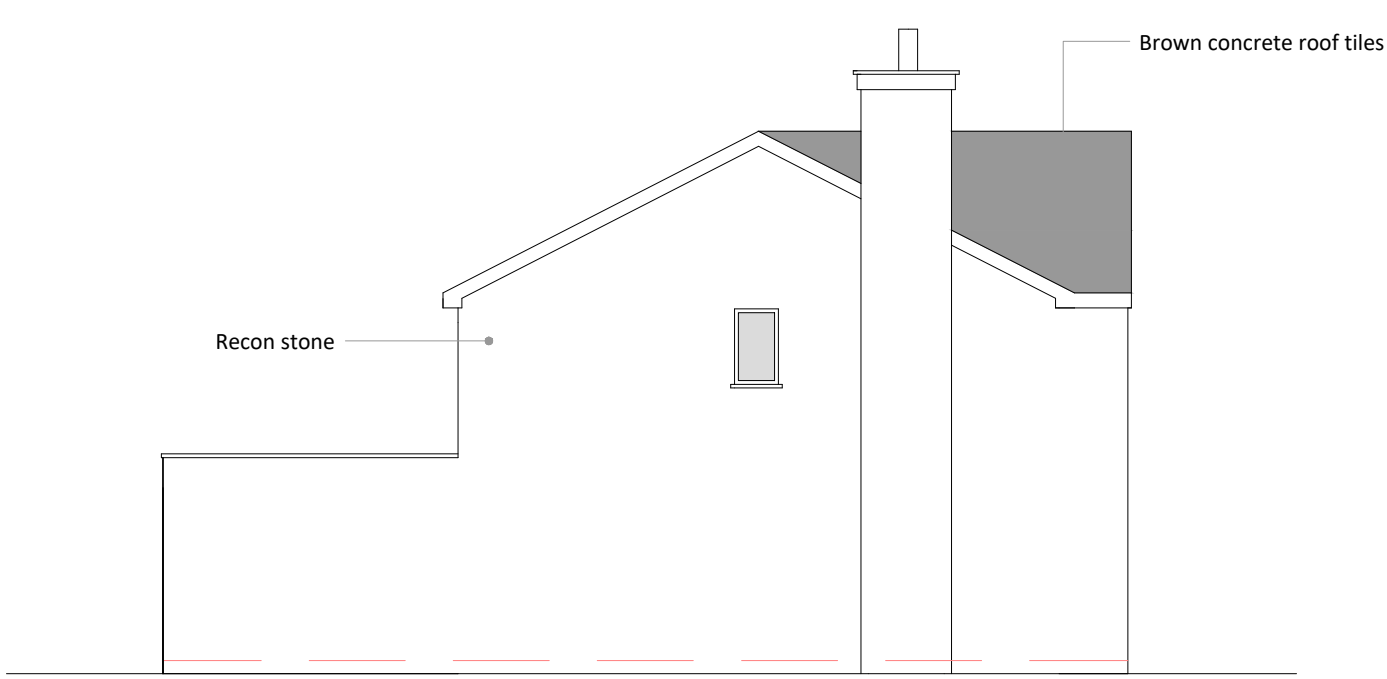


PROPOSED ELEVATIONS 1:100

NORTH

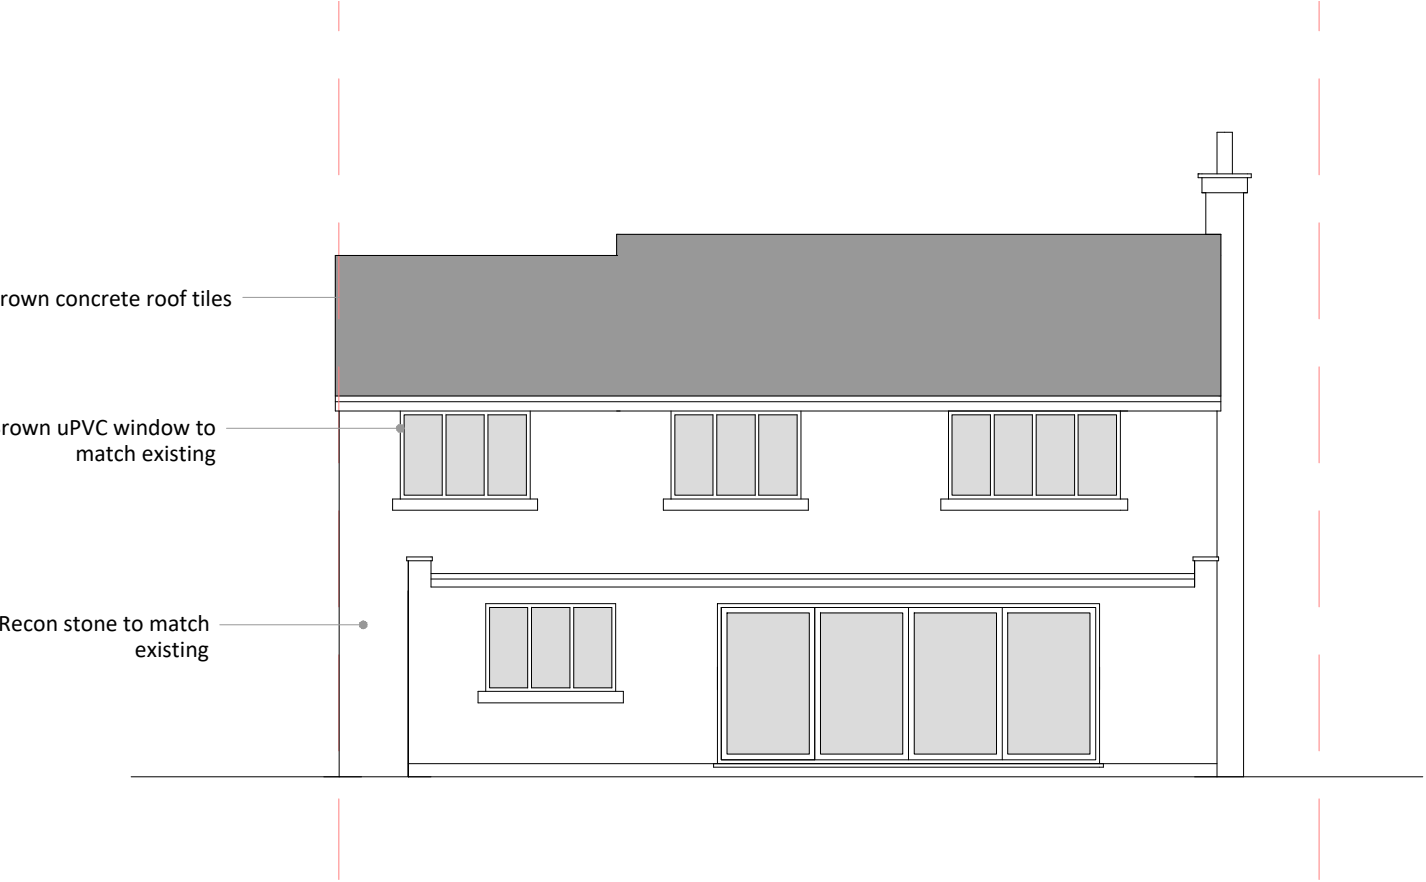


EAST

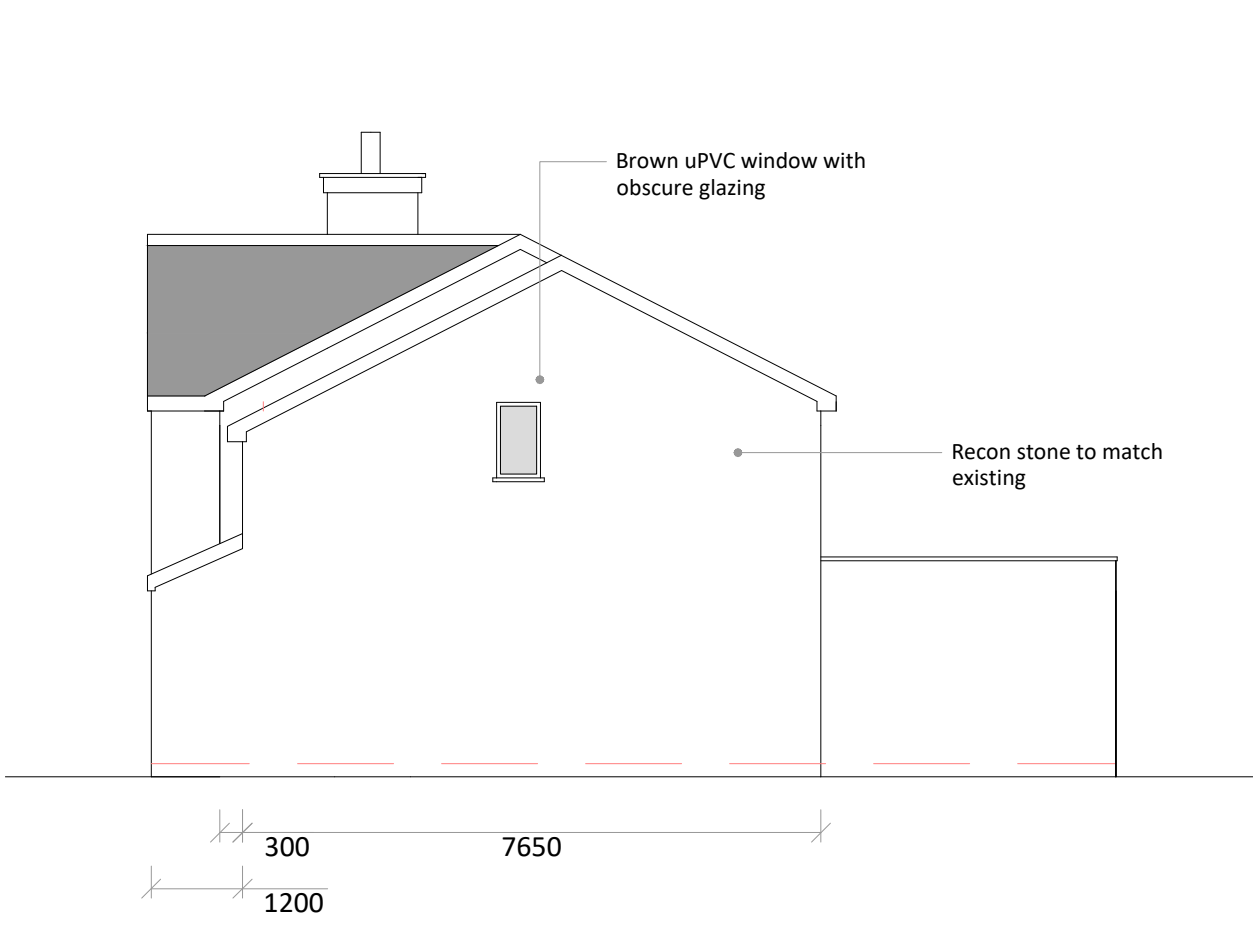

SOUTH





WEST

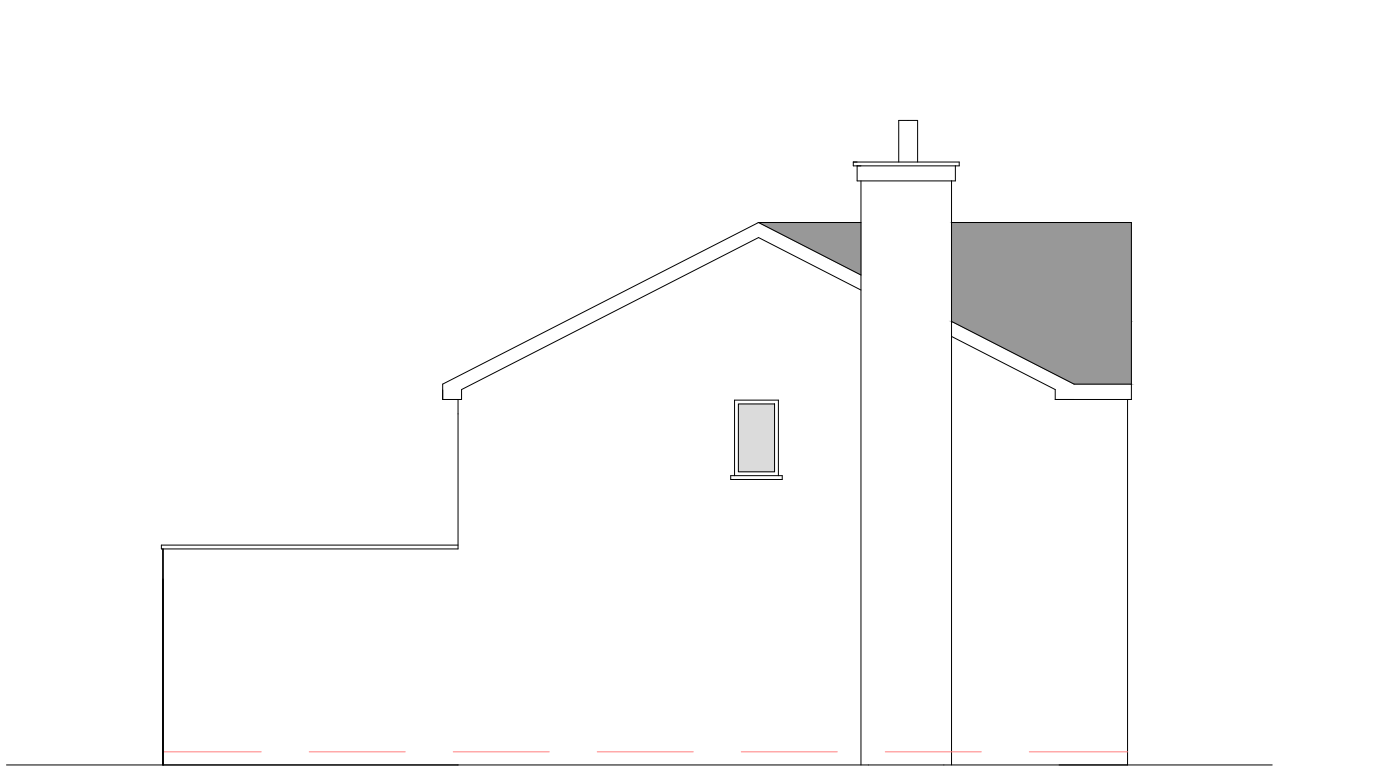

LOCATION PLAN 1:1250



SITE PLAN 1:500

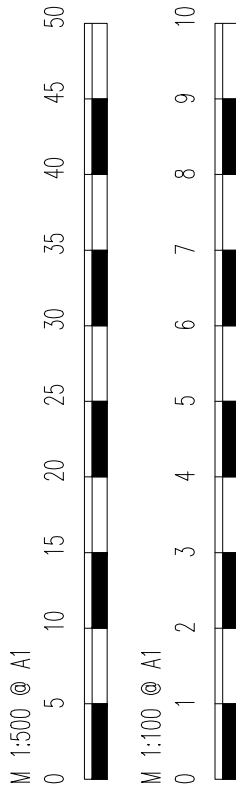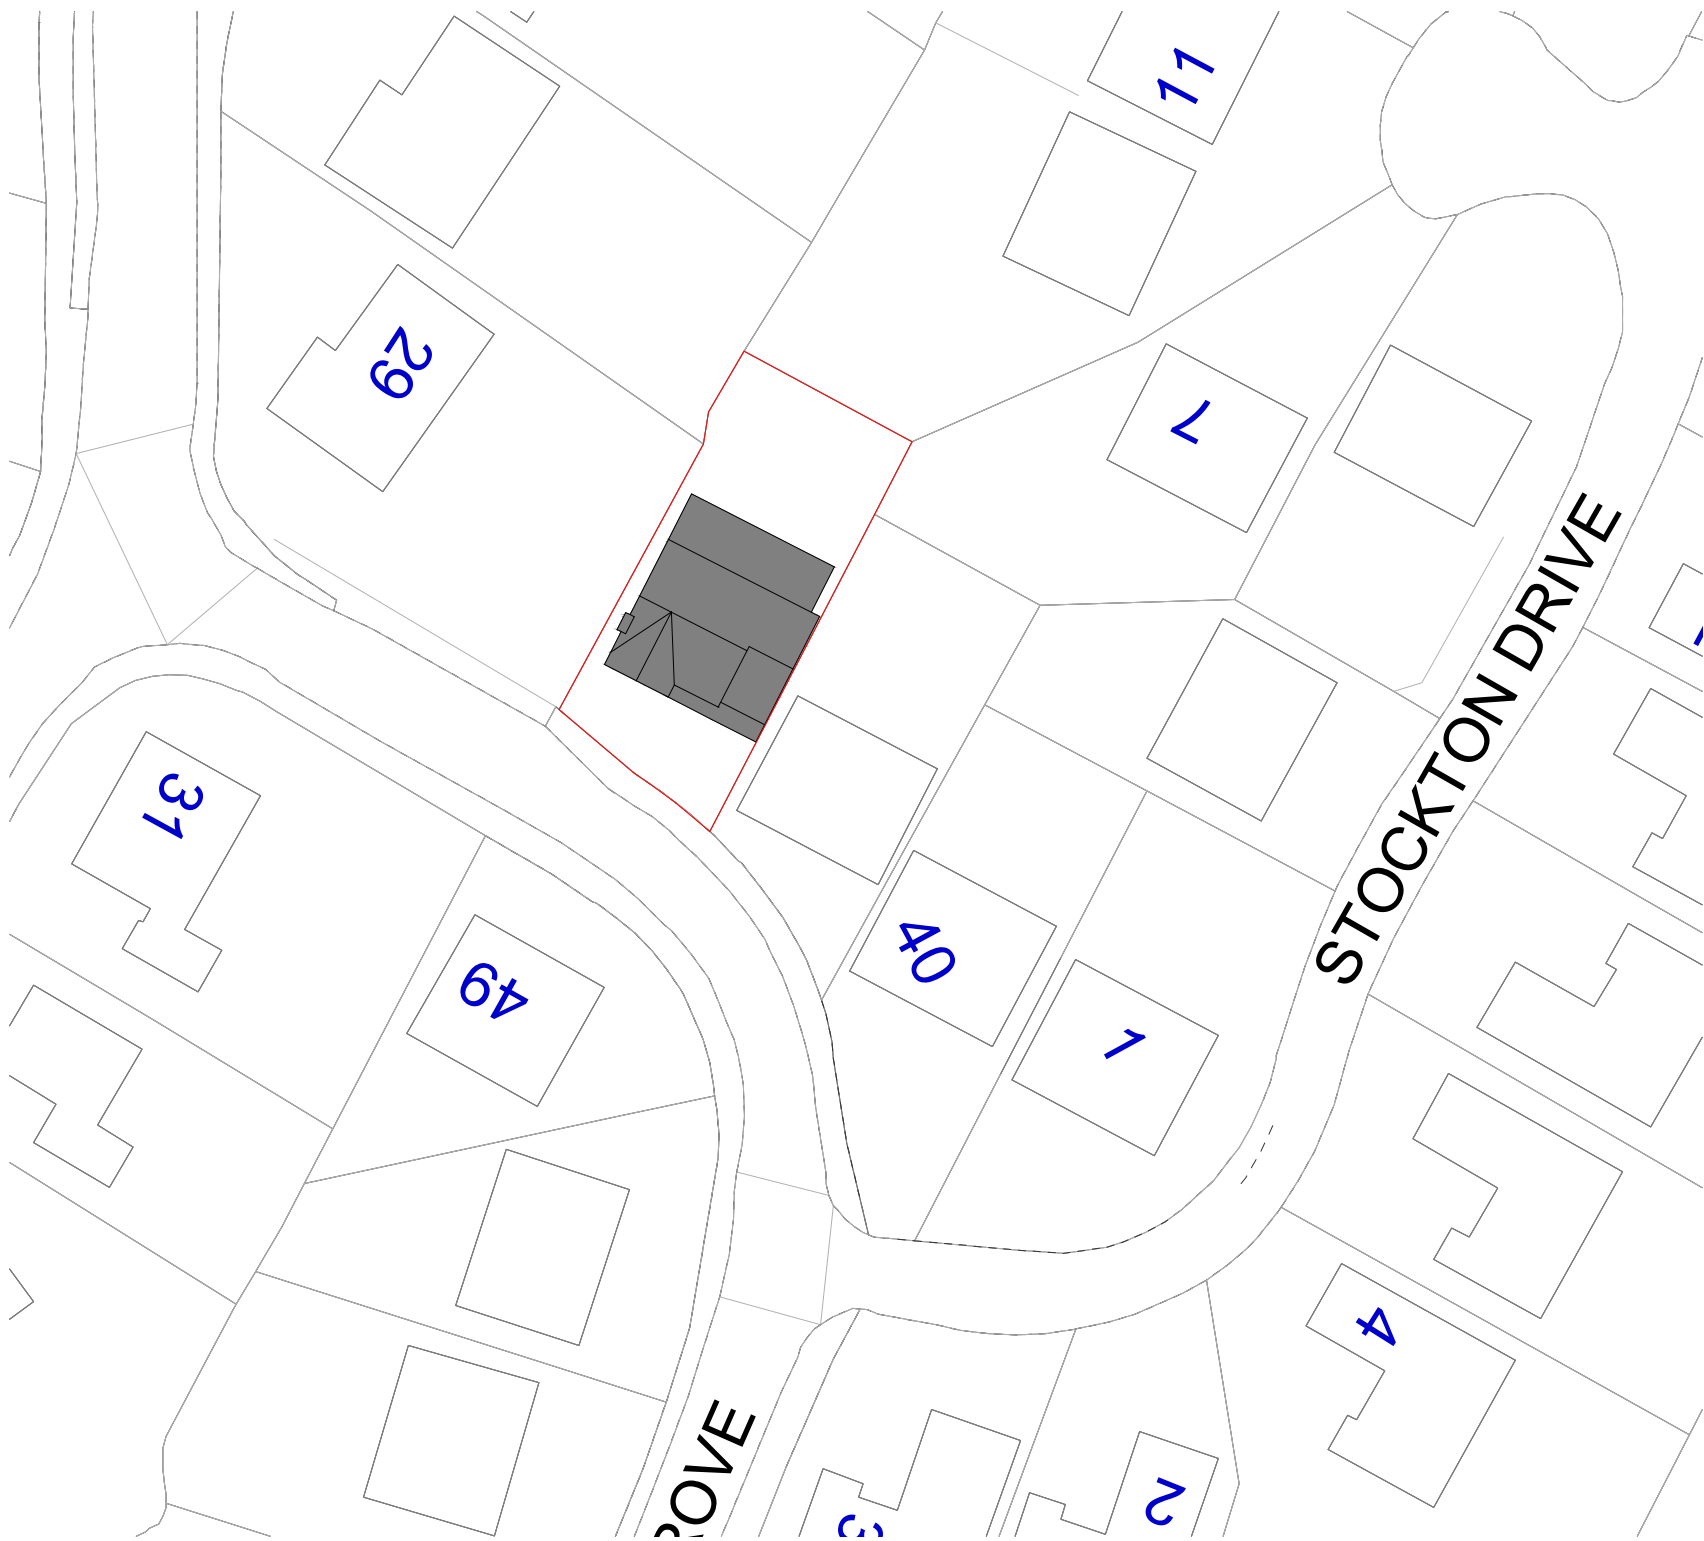

PLANNING DRAWINGS

44 Ash Grove
Chinley
High Peak
SK23 6BQ

2 Storey & First Floor Side Extension

Revision Date

Drawing Ref
44AG/PL/01

Date
25th January 2021

PLANS ARE TO BE READ IN CONJUNCTION WITH STRUCTURAL ENGINEERS DETAILS. IT IS THE RESPONSIBILITY OF THE CONTRACTOR TO CHECK ALL MEASUREMENTS ON SITE PRIOR TO WORK COMMENCING. IT IS THE RESPONSIBILITY OF THE OWNER TO ENSURE ALL ASPECTS OF THE PARTY WALL ETC ACT 1996 ARE MET. PLEASE CONTACT PLAN DRAWER IF ANY ON SITE AMENDMENTS ARE TO BE MADE.



18 Eccles Road
Chapel en le Frith
High Peak
SK23 9RG

07912 845 210

info@plansanddesign.co.uk