


EXISTING ELEVATIONS 1:100


NORTH WEST




NORTH EAST

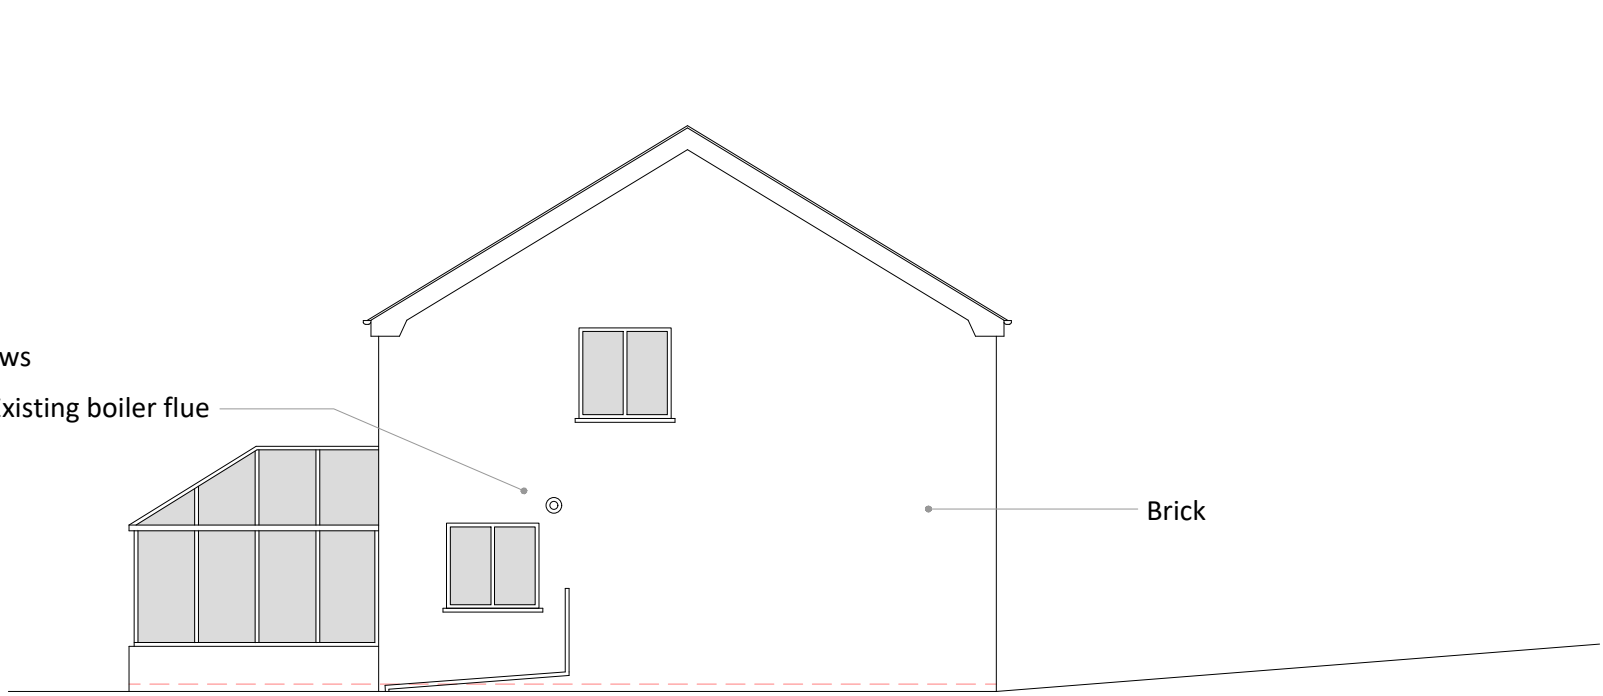

SOUTH EAST

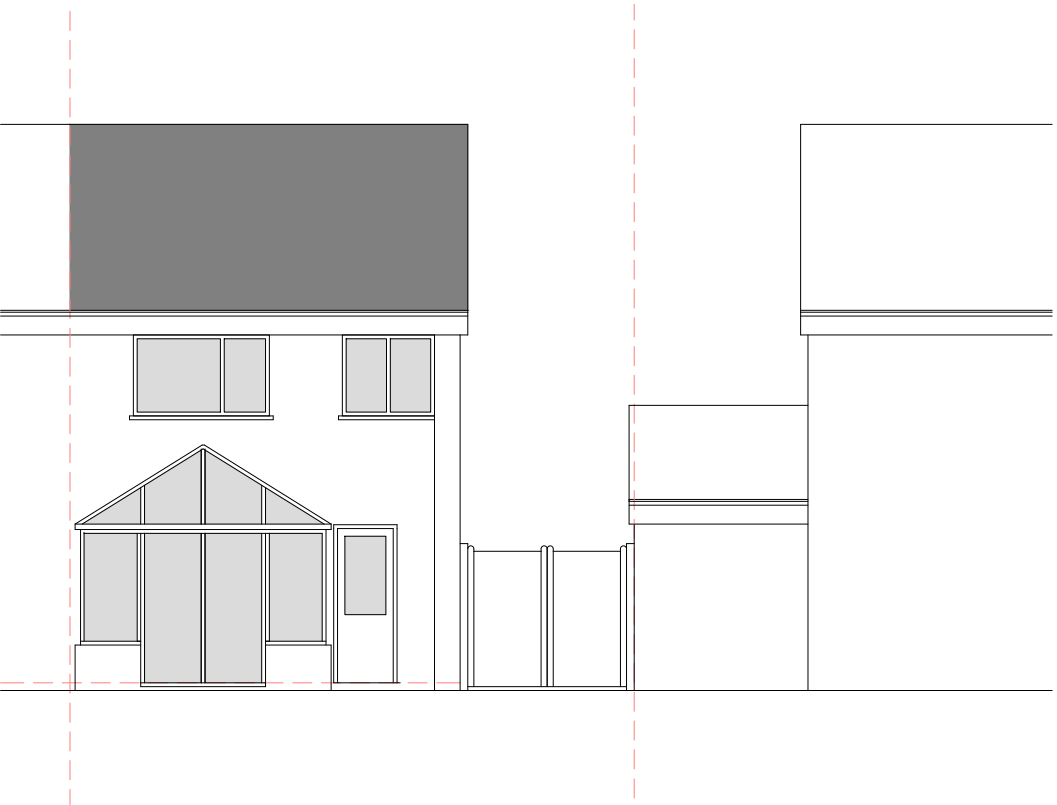

SOUTH WEST

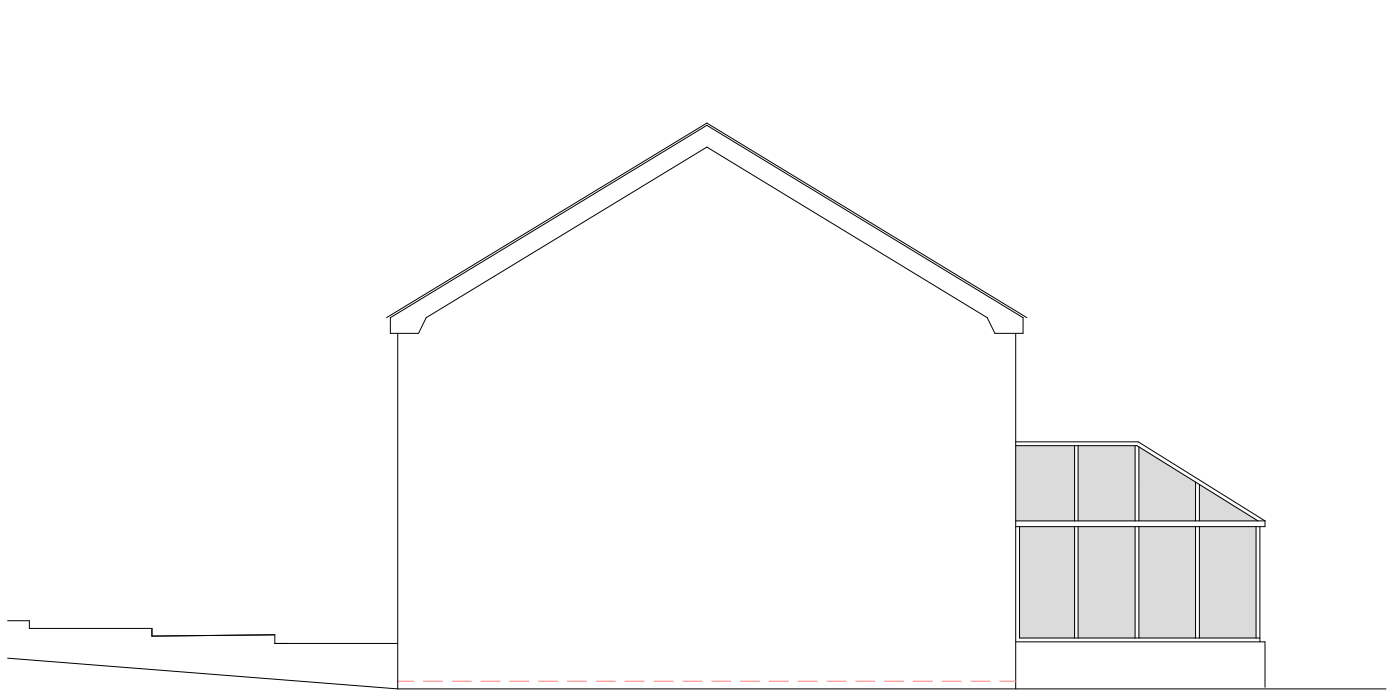


PROPOSED ELEVATIONS 1:100


NORTH WEST




NORTH EAST

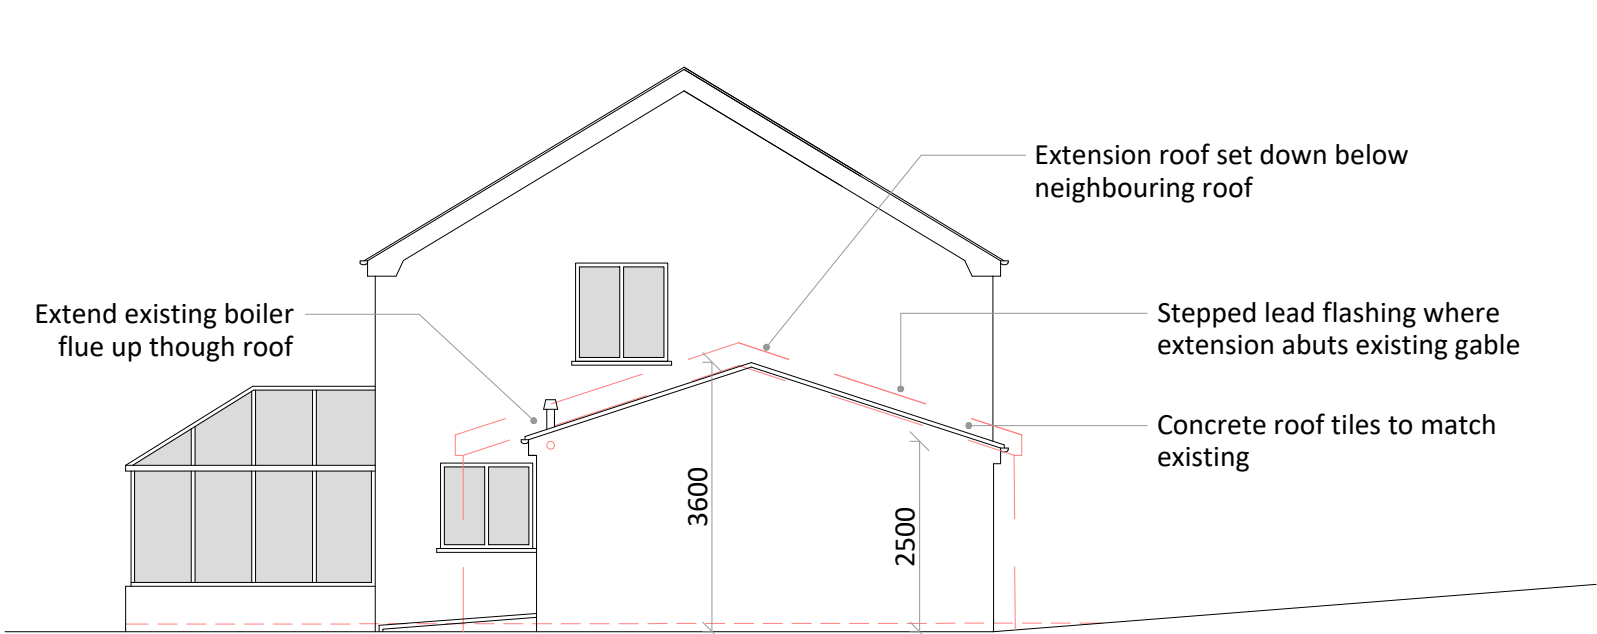


SOUTH EAST

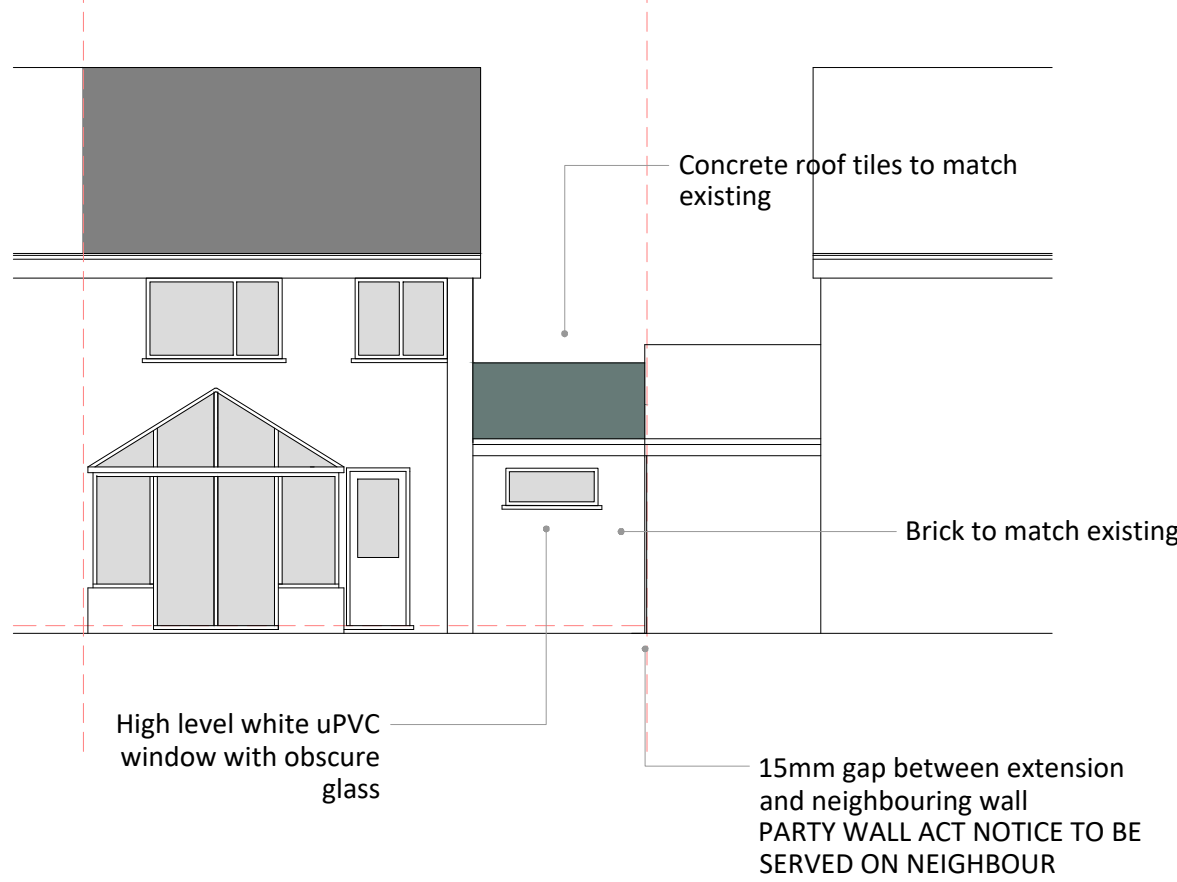

SOUTH WEST

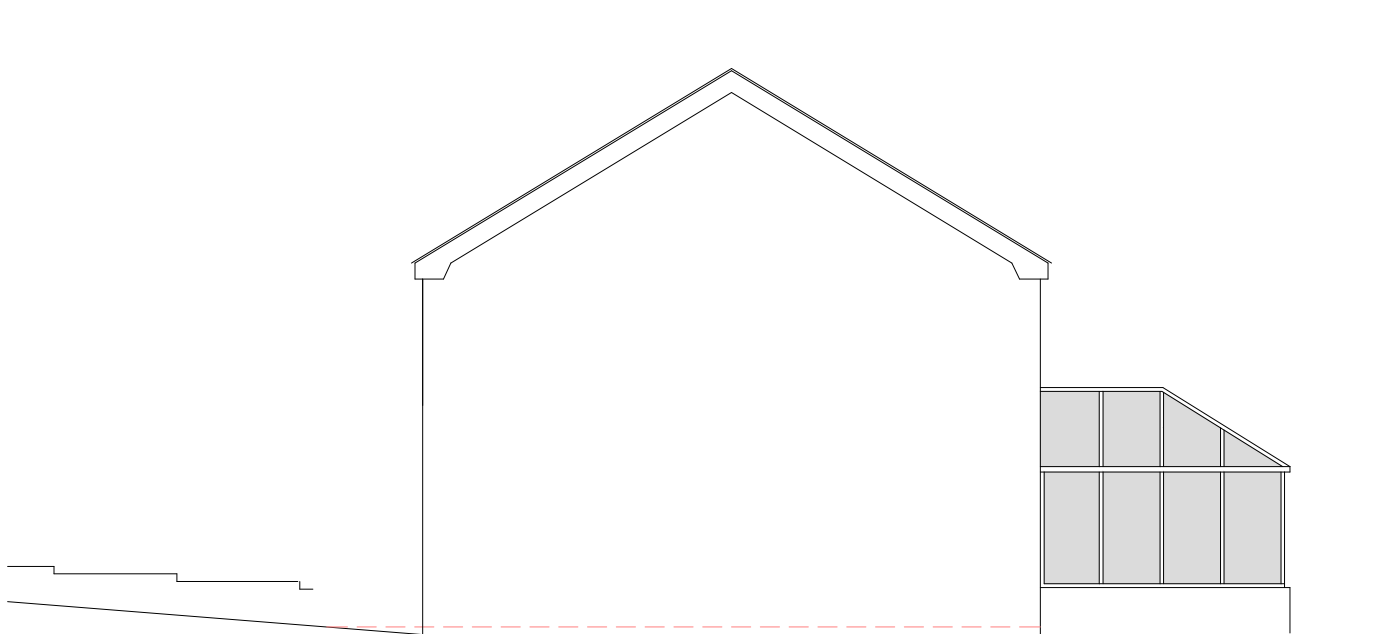

PROPOSED SITE PLAN 1:200

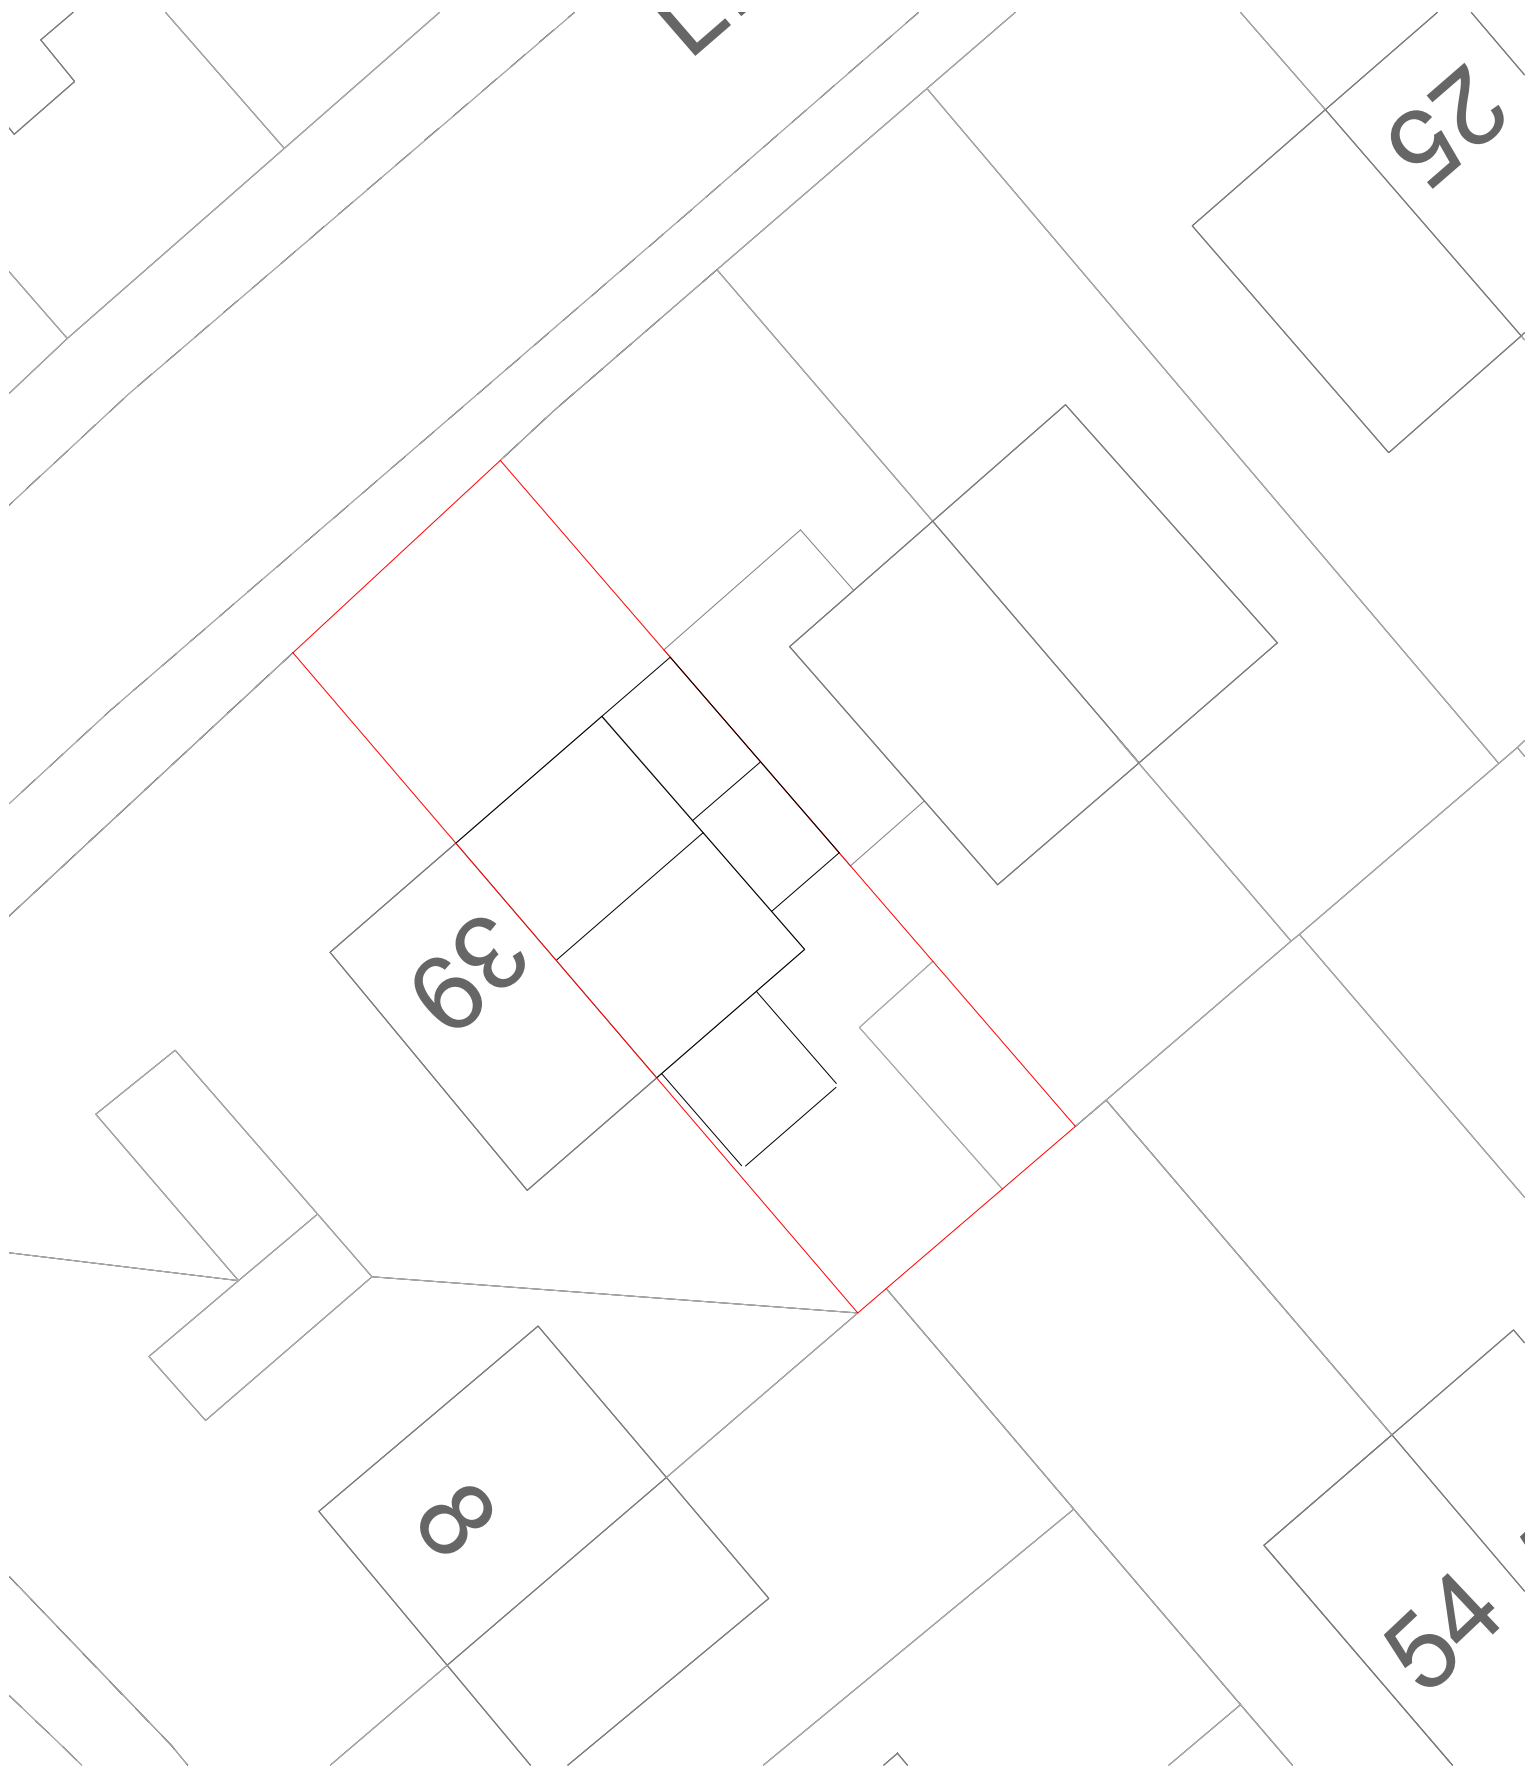

LOCATION PLAN 1:1250



PLANNING DRAWINGS

37 Links Road
Chapel en le Frith
High Peak
SK23 9TX

Single Storey Side & Front Extension

Revision	Date
A - Following client comments	09.02.21
B - 1:200 Scale bar	23.02.21

Drawing Ref
37LR/PL2/01/B

Date
8th February 2021

PLANS ARE TO BE READ IN CONJUNCTION WITH STRUCTURAL ENGINEERS DETAILS. IT IS THE RESPONSIBILITY OF THE CONTRACTOR TO CHECK ALL MEASUREMENTS ON SITE PRIOR TO WORK COMMENCING. IT IS THE RESPONSIBILITY OF THE OWNER TO ENSURE ALL ASPECTS OF THE PARTY WALL ETC ACT 1996 ARE MET. PLEASE CONTACT PLAN DRAWER IF ANY ON SITE AMENDMENTS ARE TO BE MADE.



18 Eccles Road
Chapel en le Frith
High Peak
SK23 9RG

07912 845 210

info@plansanddesign.co.uk

