



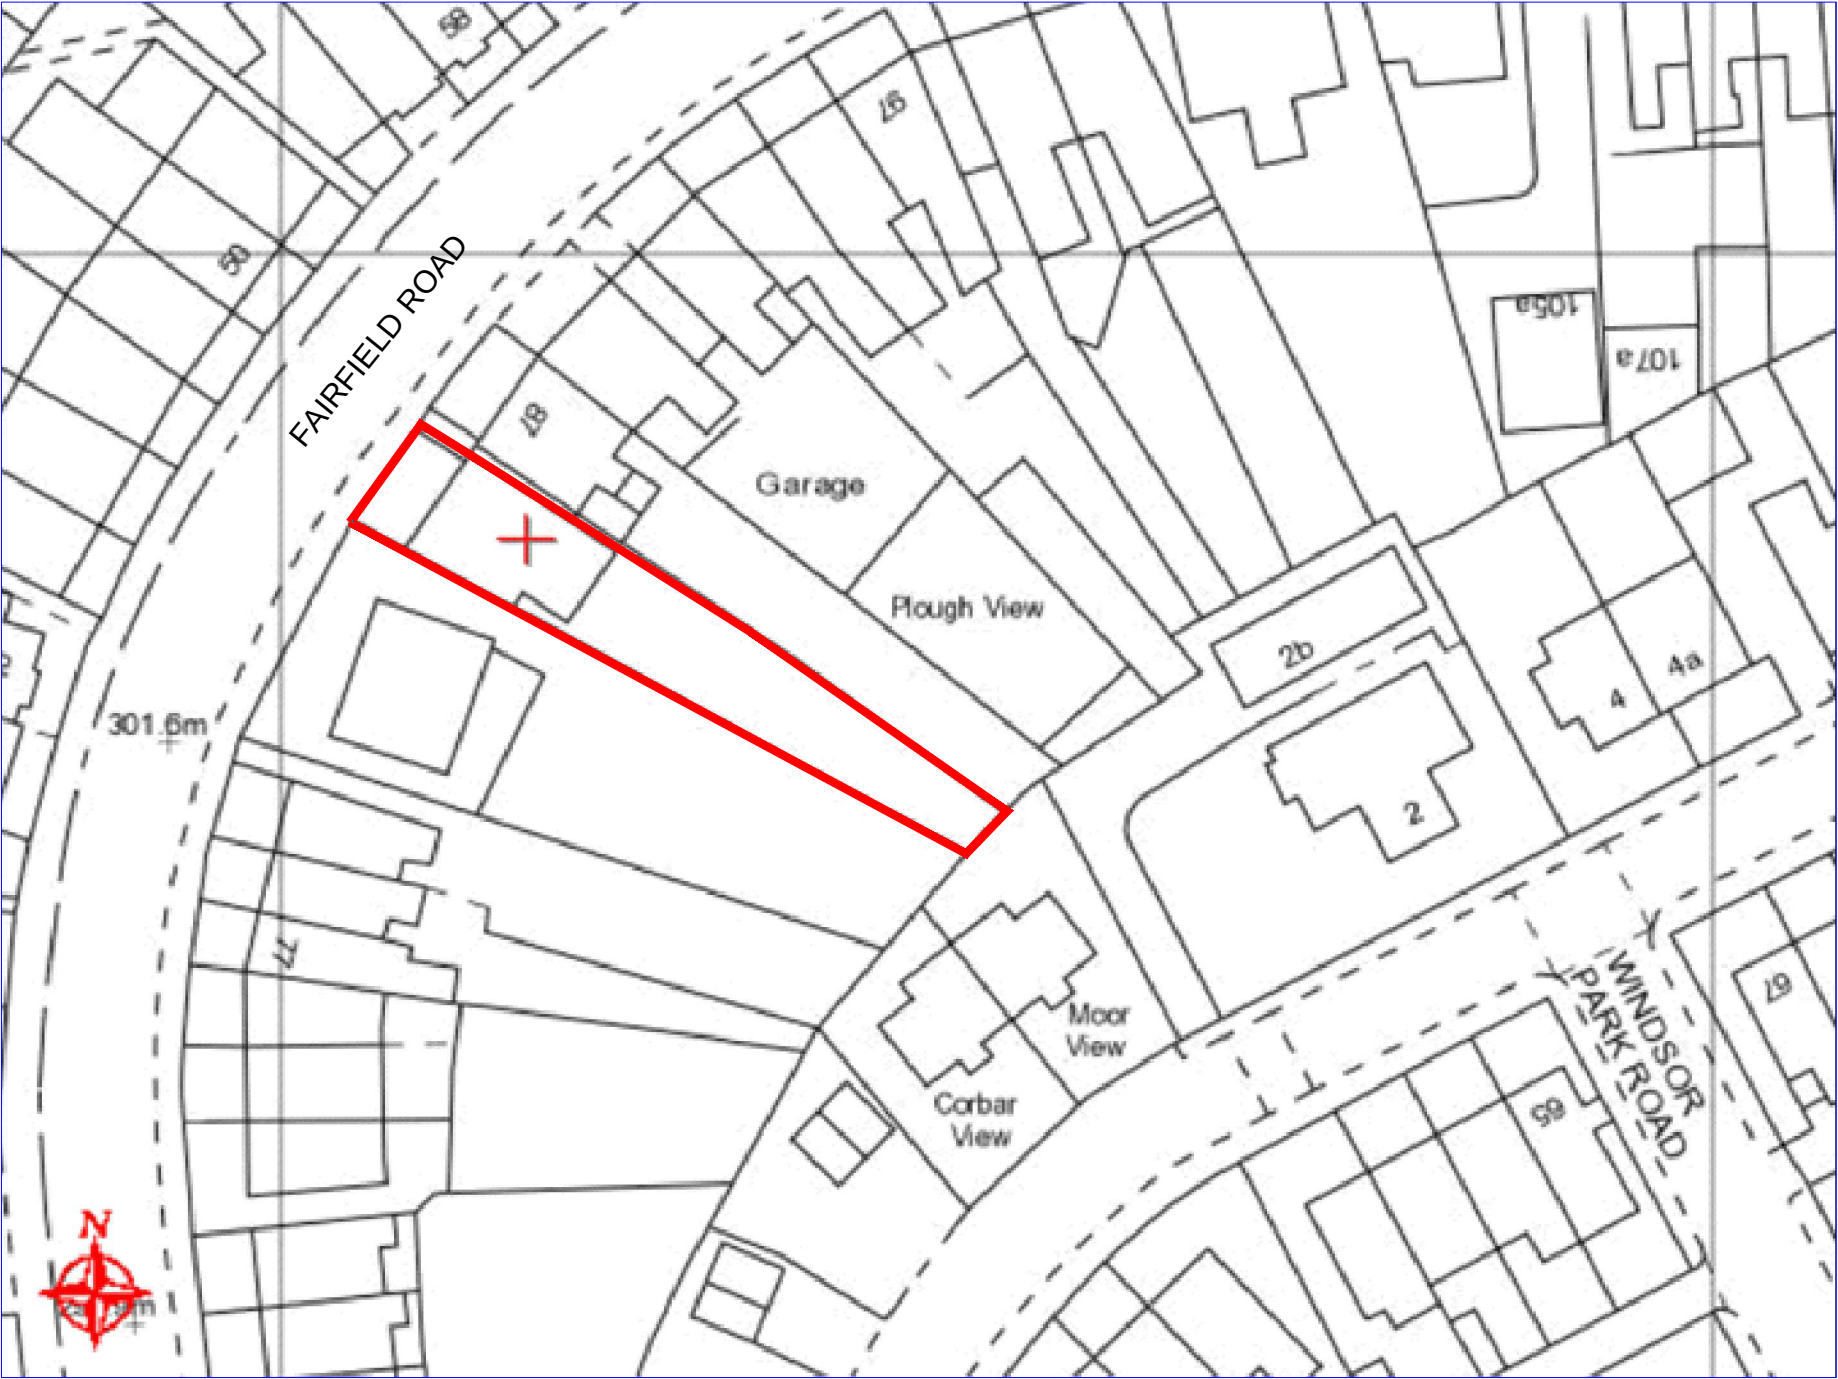

OS Map
Scale 1:500

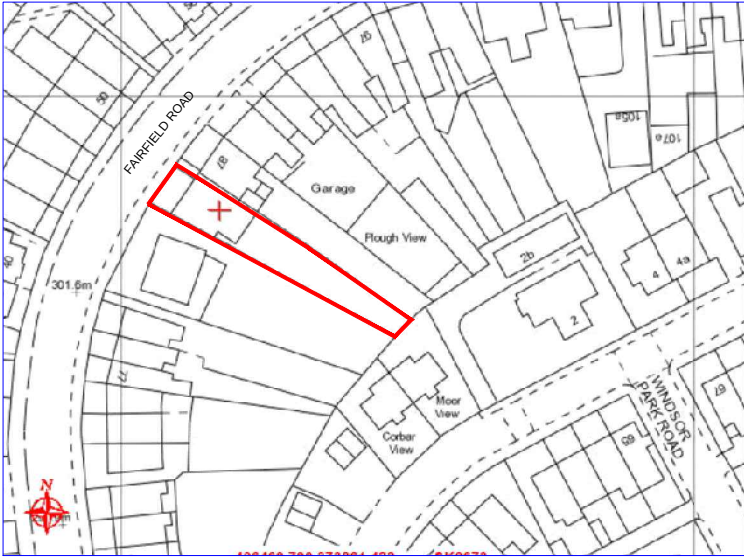

OS Map
Scale 1:1250

Rev	Date	Description
Issued For : INFORMATION PURPOSES ONLY		
Client Mr. Tim Witt		
Project Proposed conversion of a domestic dwelling from a 9 bed HMO to a 7 Bed HMO - HMO(C4). 85 Fairfield Rd, Buxton SK17 7HA		
Scheme - Drawing Title Existing Plans & Elevations		
06	Date	04.02.21
Drawing No.	Revision	Scale 1:100 @A3



JK Technical Services (NW) Ltd
Tel: 0161 728 5730
Mob: 07741175755
www.jktechservs.co.uk