


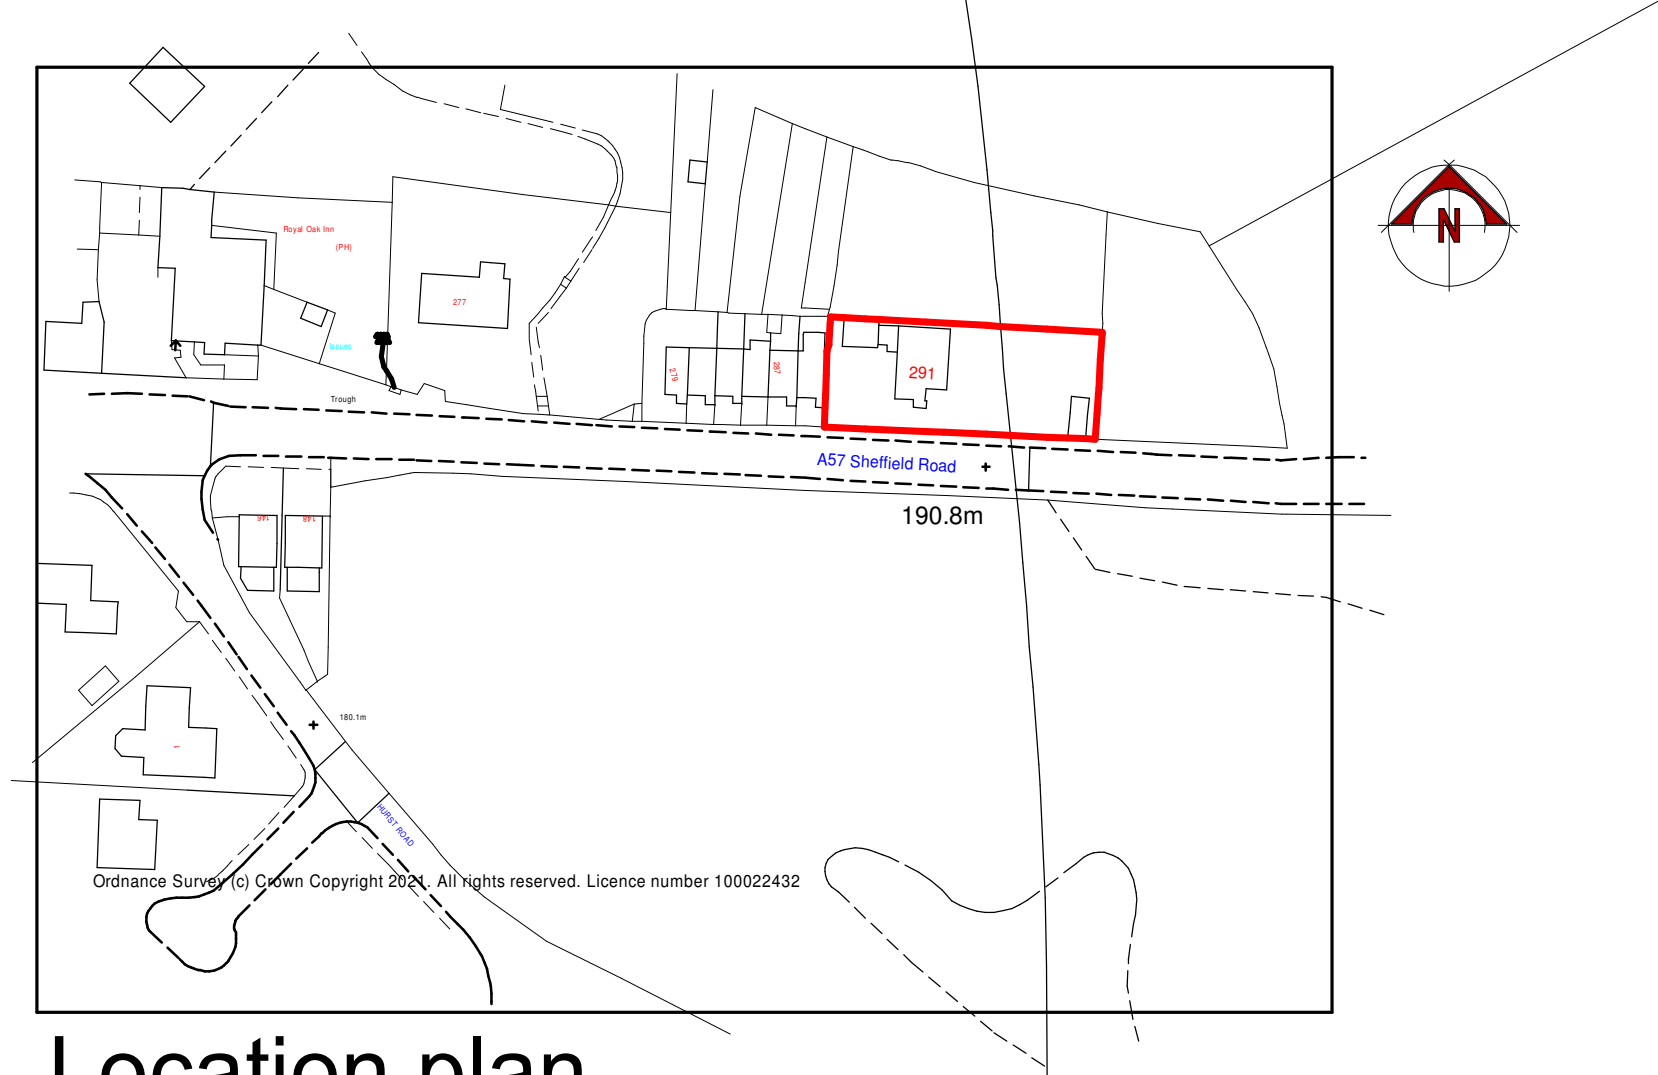

Location plan

1:1250 scale at A4

Rose Cottage, 291 Sheffield Road,
GLOSSOP, SK13 8QY