
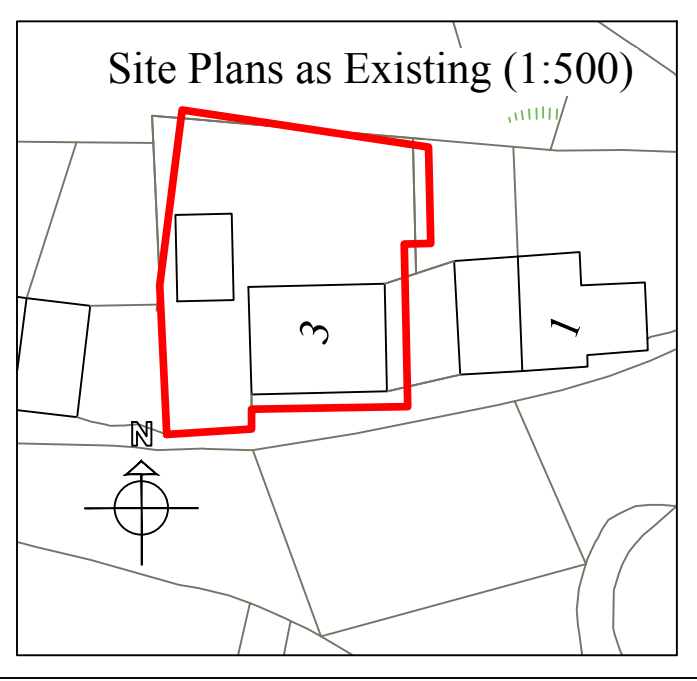
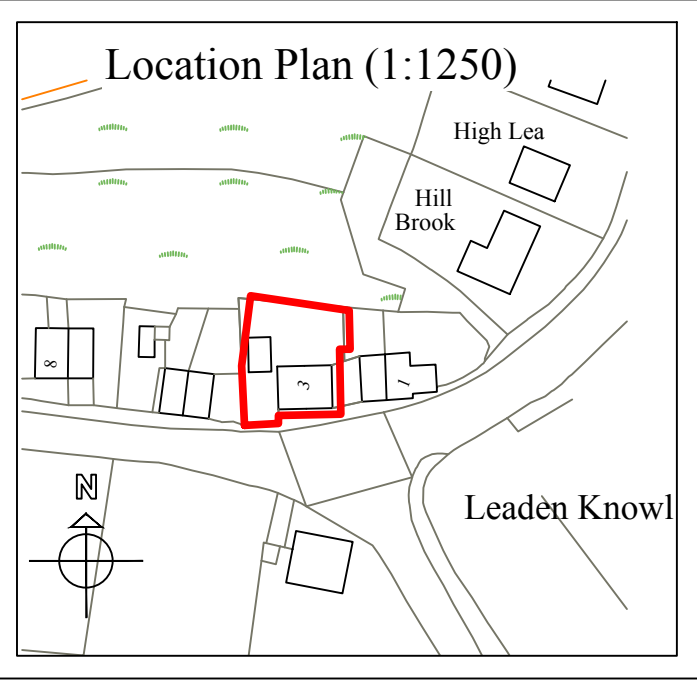
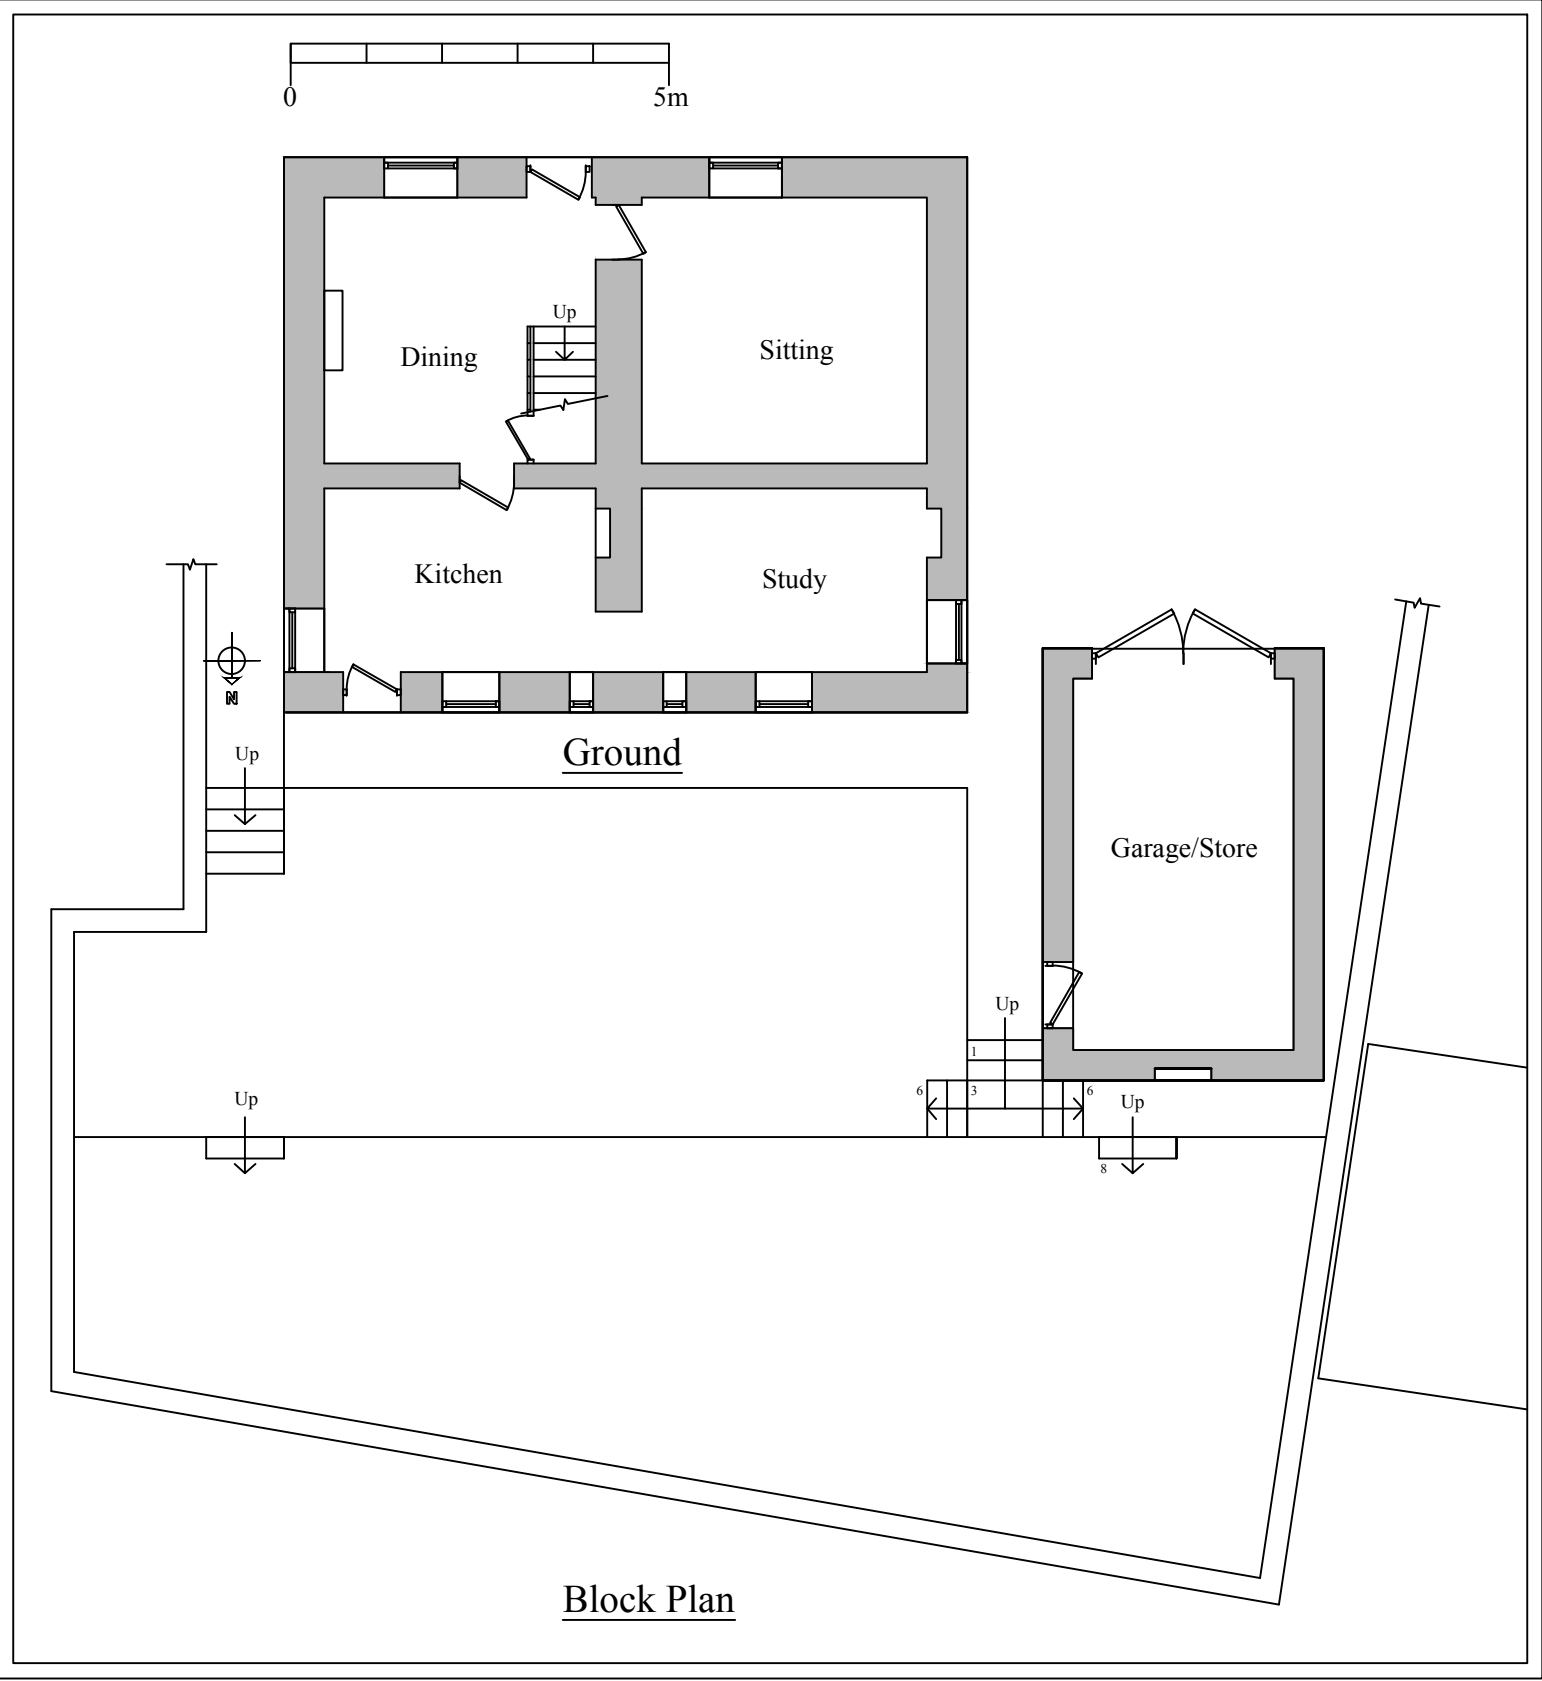
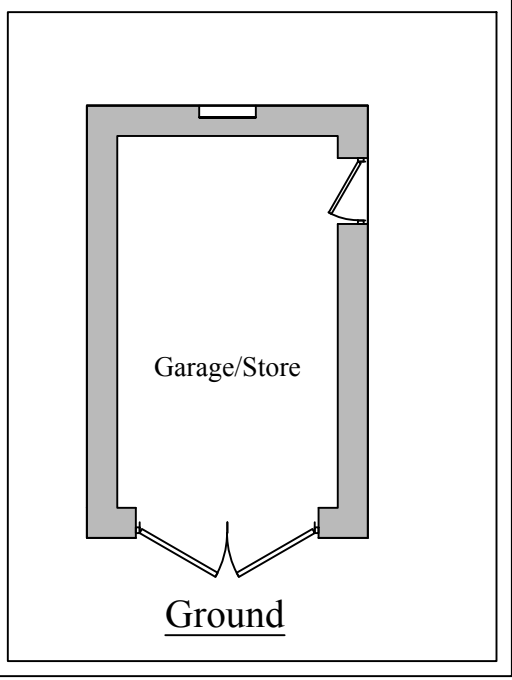
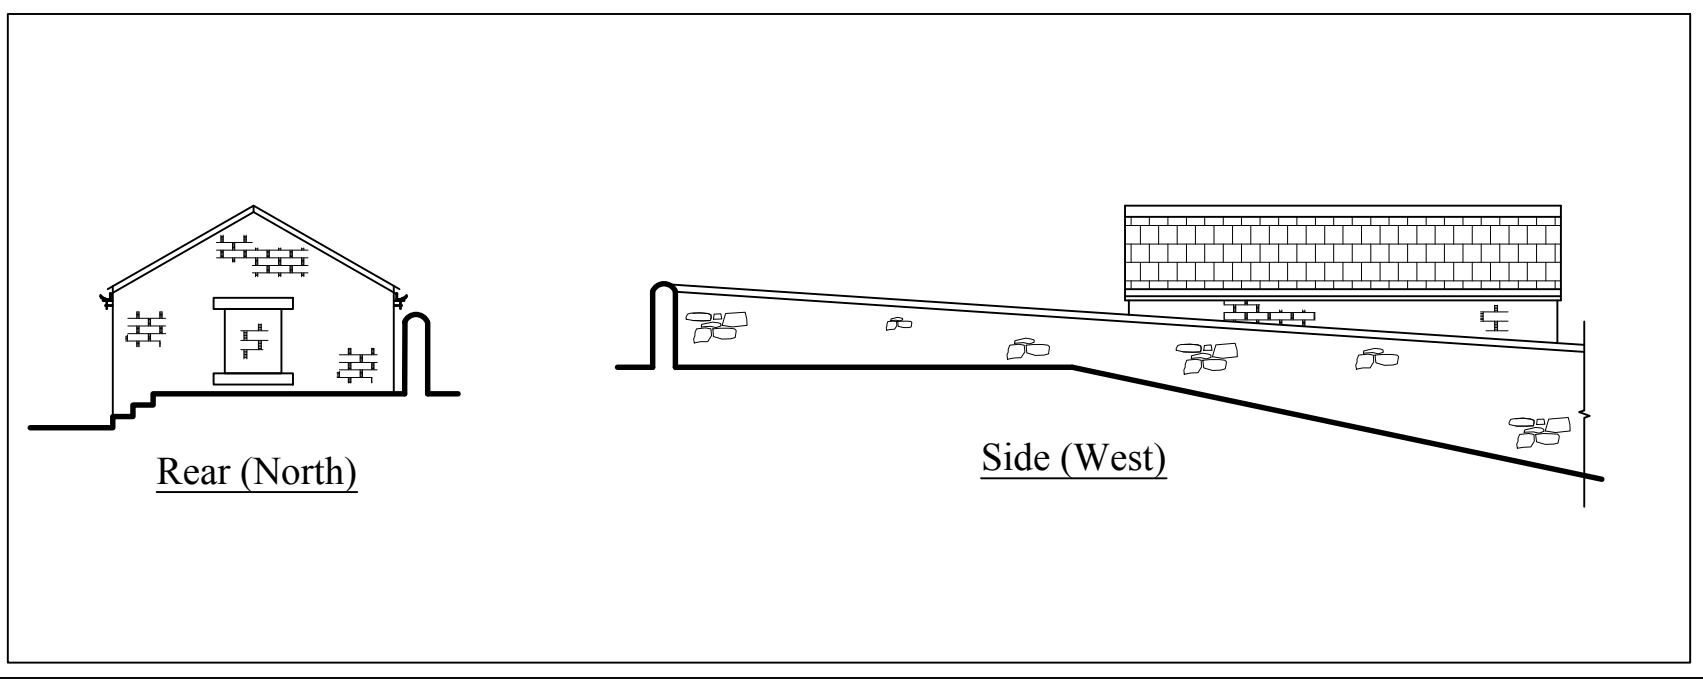


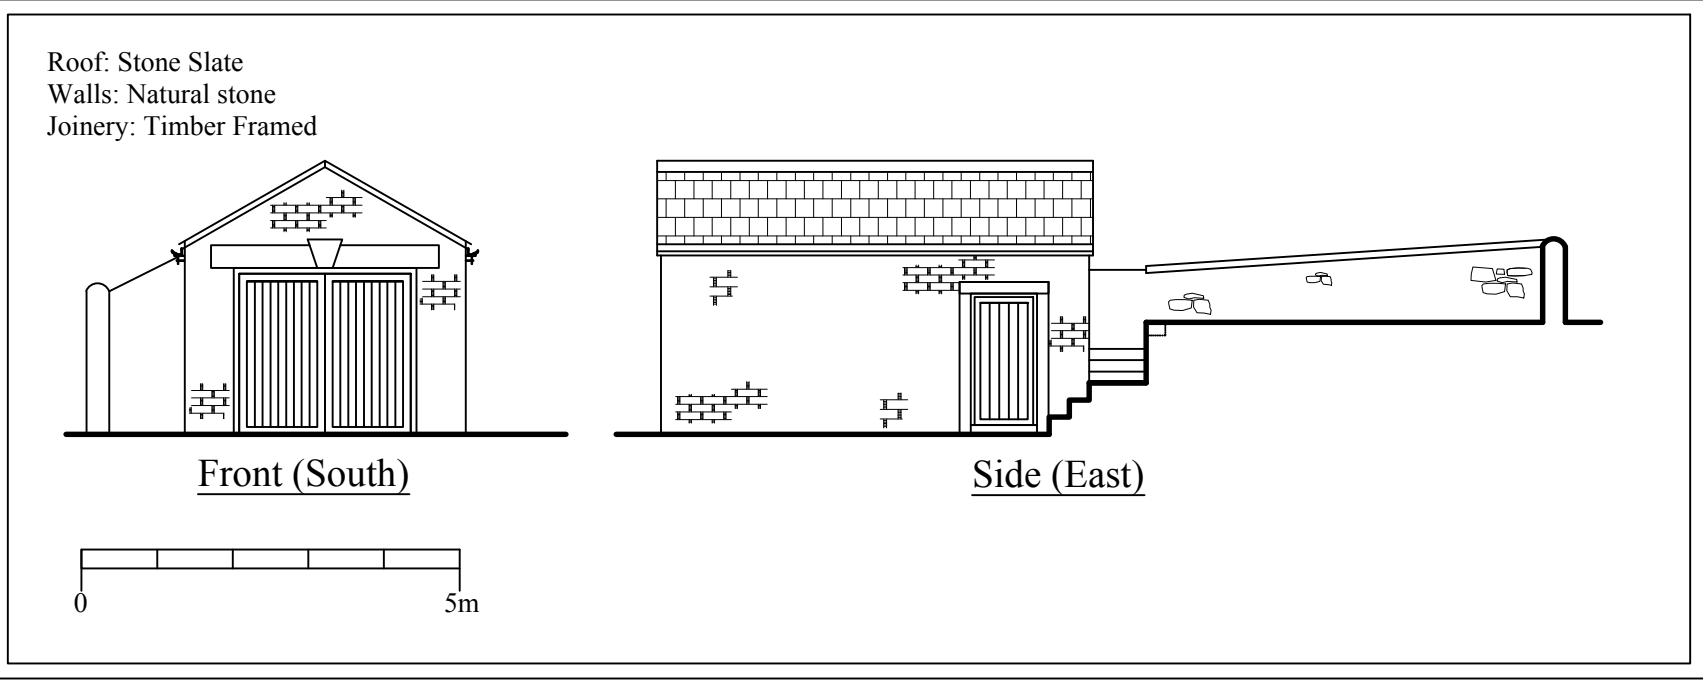

Planning

This drawing is the Copyright of SJ Design Limited.
All dimensions must be checked on site.
All materials and workmanship are to be in accordance with prevailing British Standards, Code of Practice, Building Regulations, manufacturers and education recommendations and all to the complete satisfaction of SJ Design Limited.

SJ
DESIGN LTD

Building Design & Surveying Consultants
The Old Co-Op Building, Church Street,
Hayfield, High Peak SK22 3JE
Tel: 01663 742903 Fax: 01663 751247
Mobile: 07984 007 087 Email: info@sjdesign.net
www.sjdesign.net

Client
John Sweeney

Job Title
Proposed extension to garage/store at
3 Leaden Knowle
Chinley
High Peak
SK23 6DA

Drawing Title
**Garage/Store
Plans as Existing**

Scale 1:100; @A2 unless marked
Date February 2021 | Drawn by SJ

Drawing No. 301	Rev. -
--------------------	-----------