
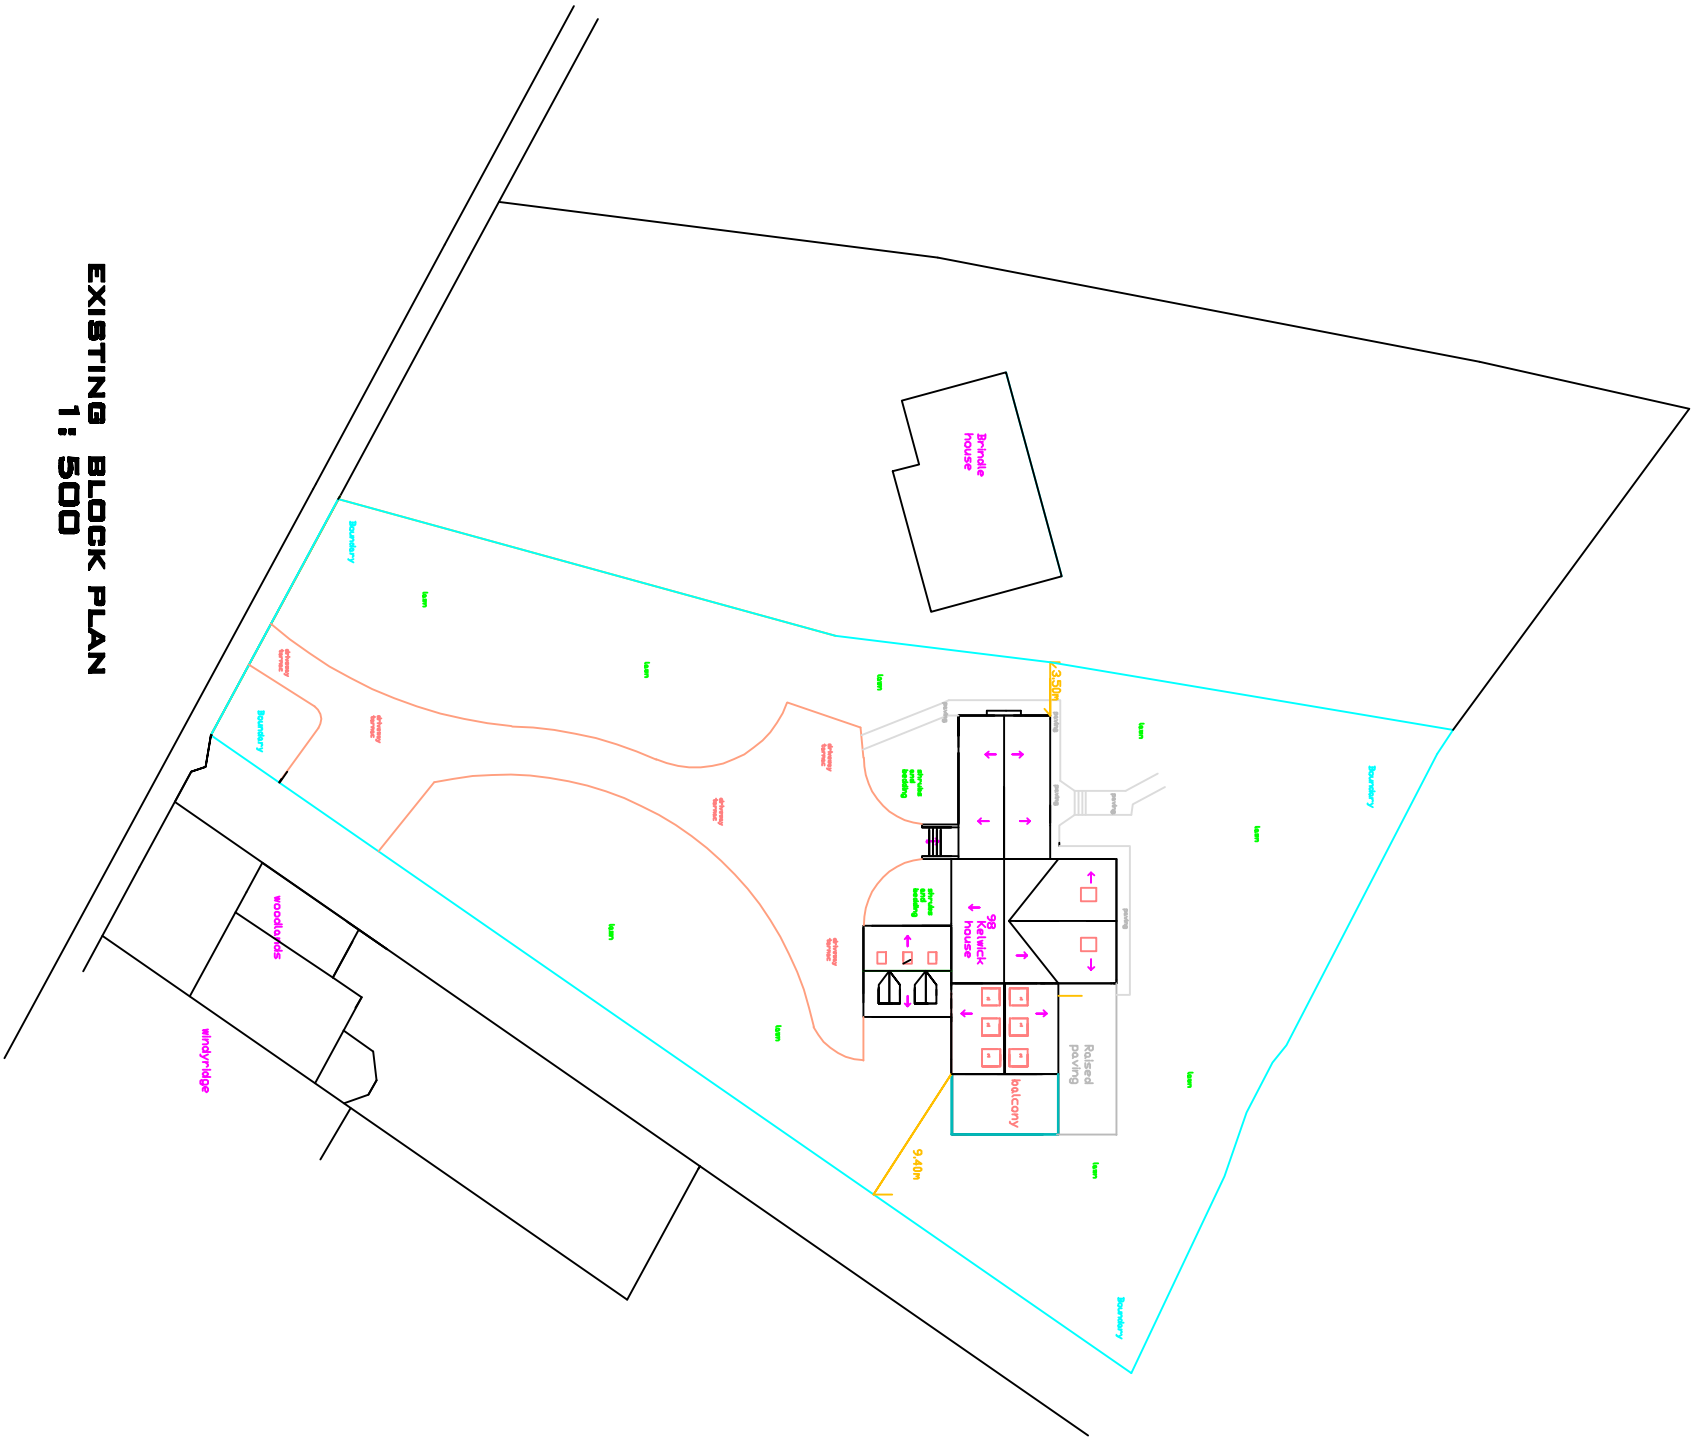


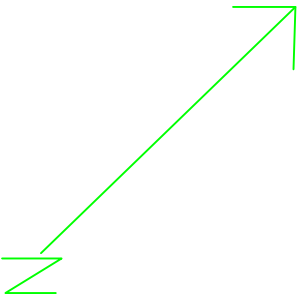

EXISTING BLOCK PLAN
1: 500

Key
The only extra hardstanding is the raised paving and the balcony.
every thing else is as existing
please see attached tree survey
this shows all the trees
location and tree type.

client:
**DAVID SMITH,
KELWICK HOUSE,
9B, NORTH ROAD ,
OLDBORO,
BK13 7AX,
TEL 07557027424**

scheme
**PROPOSED DETACHED
SUMMER HOUSE**

project:
**HIGH PEAK
BOROUGH COUNCIL
PLANNING &
BUILDING CONTROL
APPLICATION**

date: **JANUARY, 2021** drawn: **DRW**

PLANS DRAWN
tel.no **07952934281**
07856609593
email **Bawinterbottom**
@aol.com
www.plansdrawn.org