



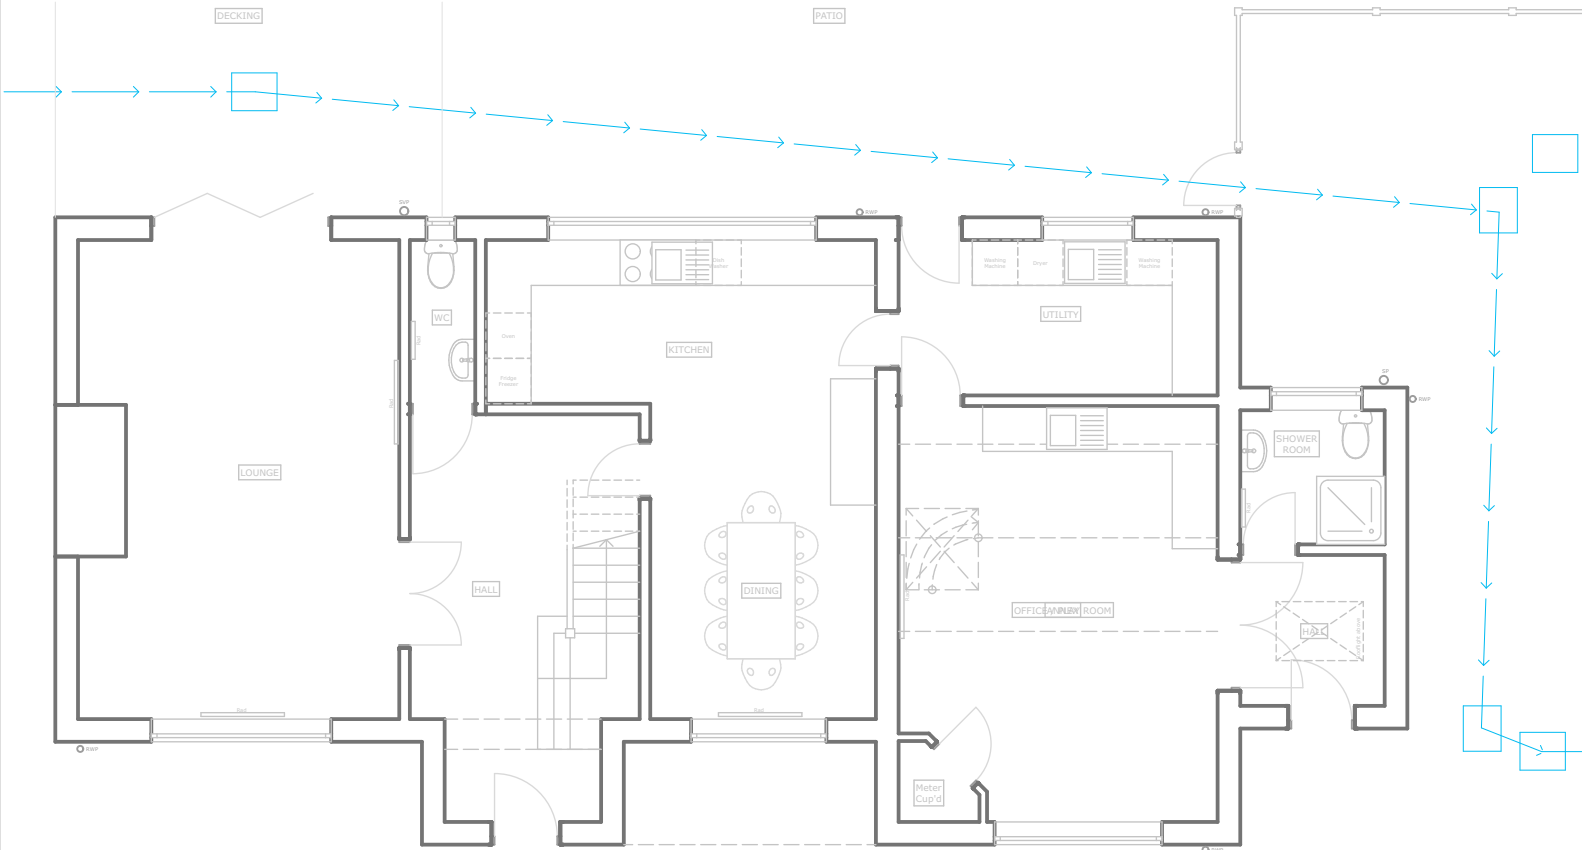

Ground Floor

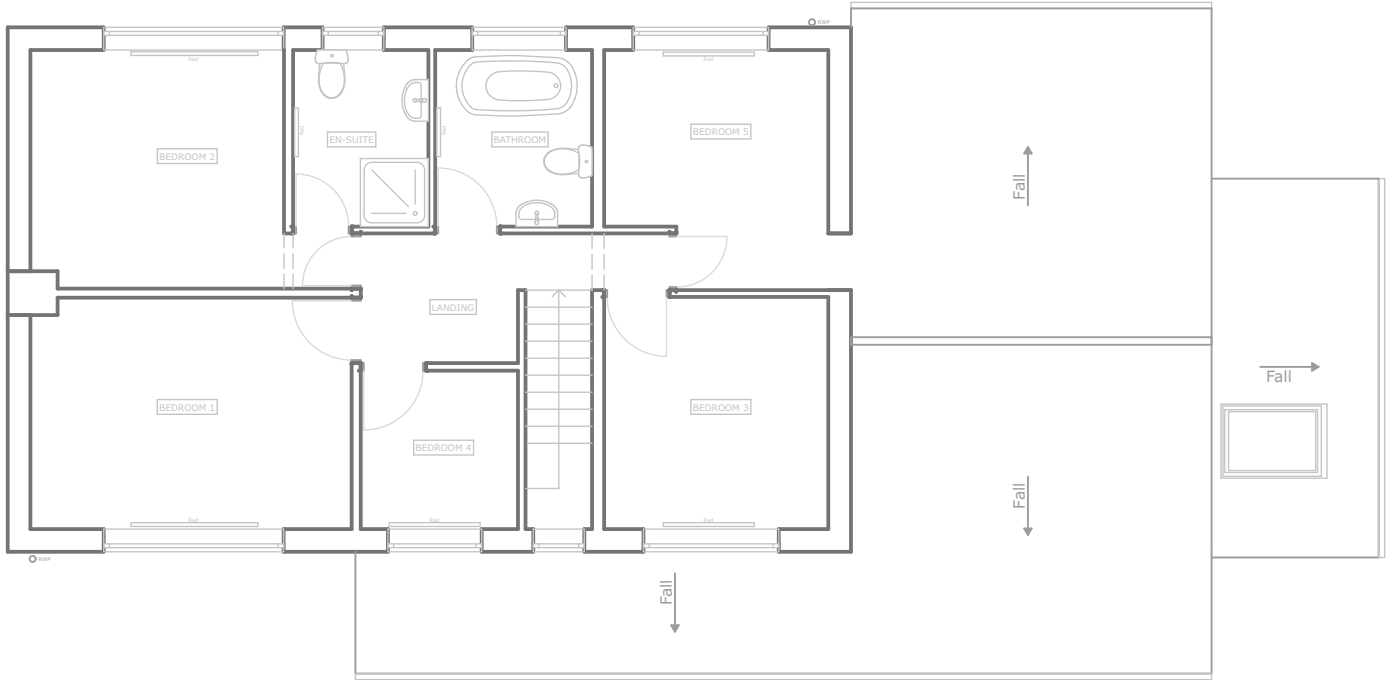

First Floor



Roof Plan