


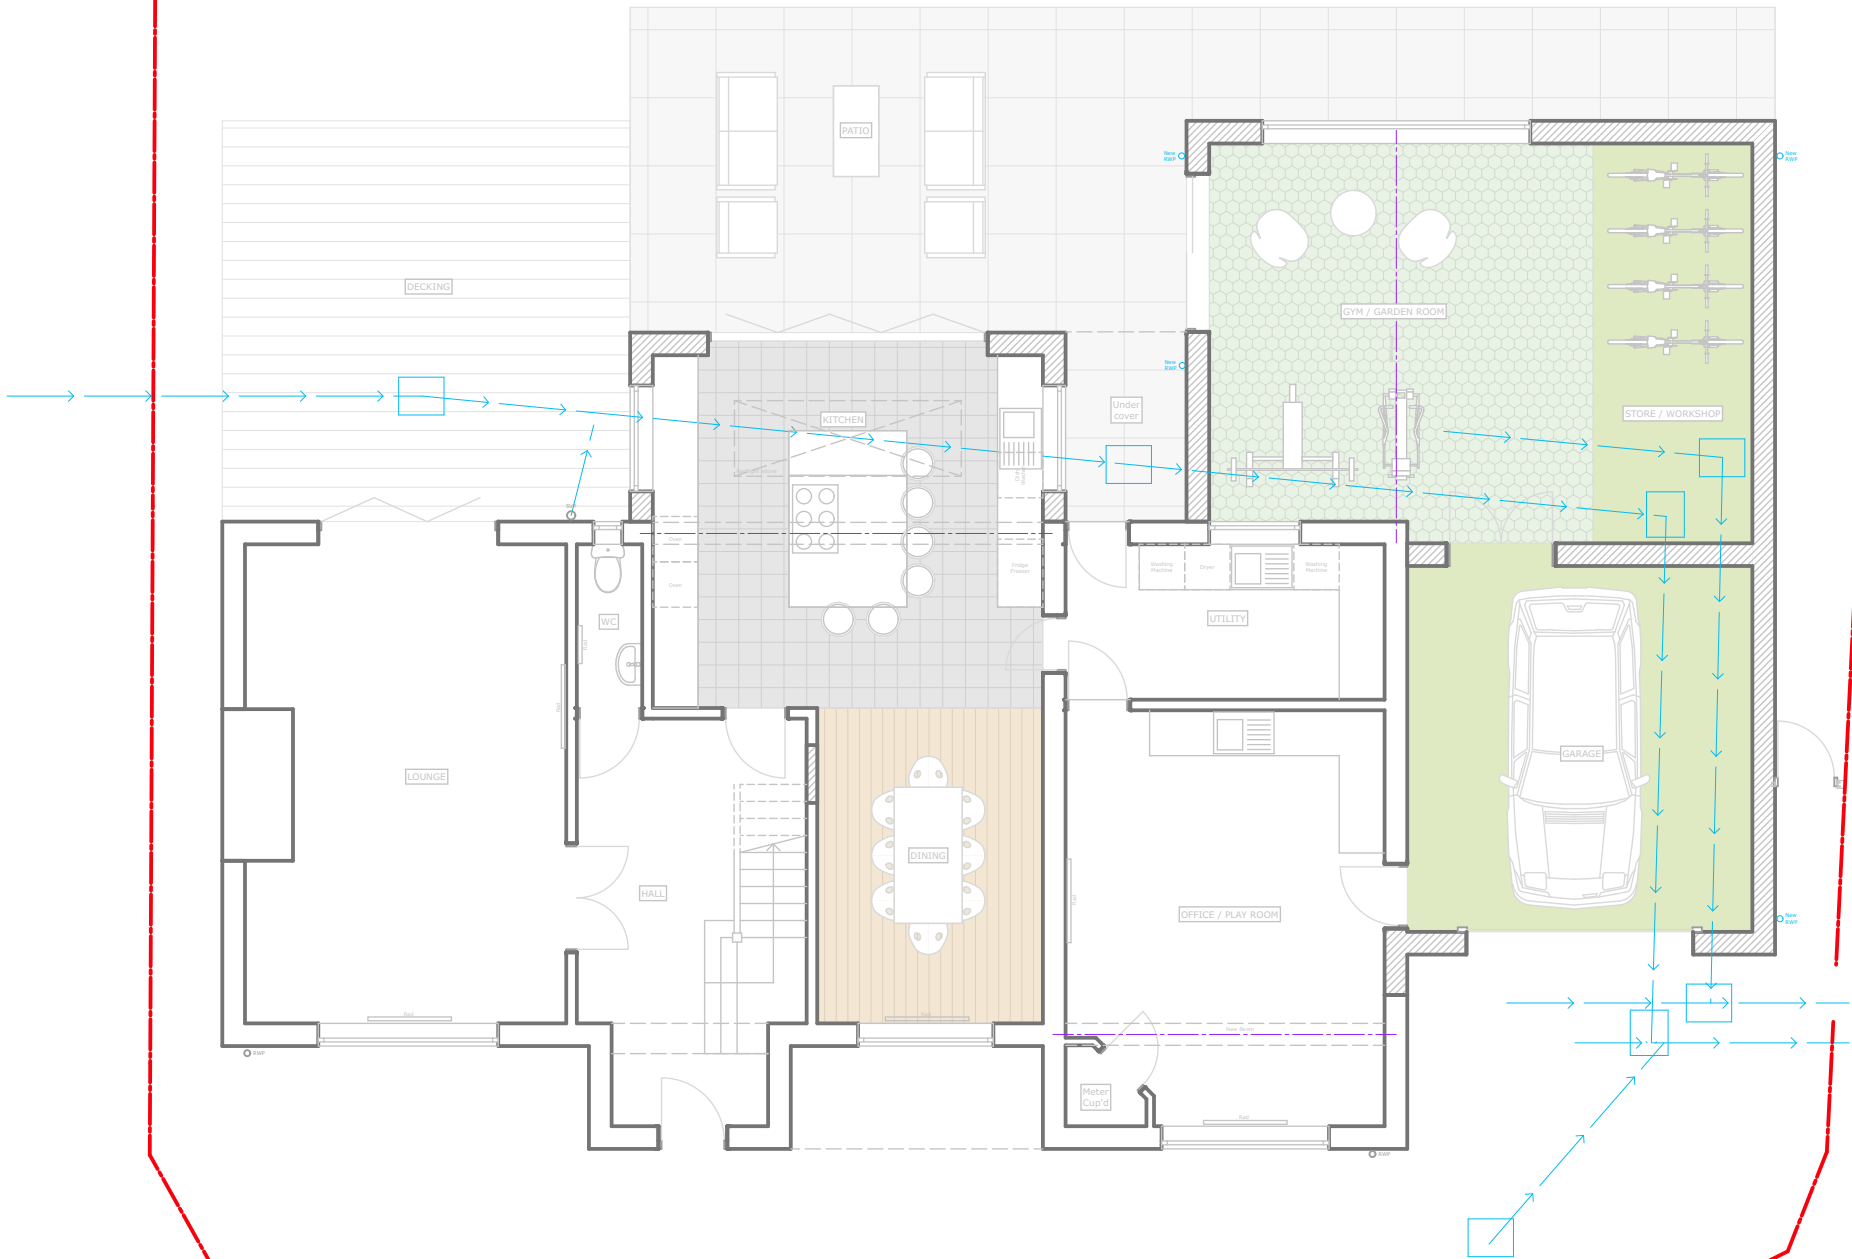

RWArchitects

Rob Westbrook Architects Ltd
28 Alsfeld Way, New Mills, High peak SK22 3DD
Tel: 07944 207036
E: rob@robwestbrookarchitects.com
W: www.robwestbrookarchitects.com

Project Details: **Extension and Garden Room** - 29 Thomas Street, Glossop, High Peak Sk13 8QN

Drg No:	2053 /G/100	Title:	Proposed Ground Floor	Scale:	1:100 @ A3	Date:	February 2021
---------	-------------	--------	-----------------------	--------	------------	-------	---------------

