
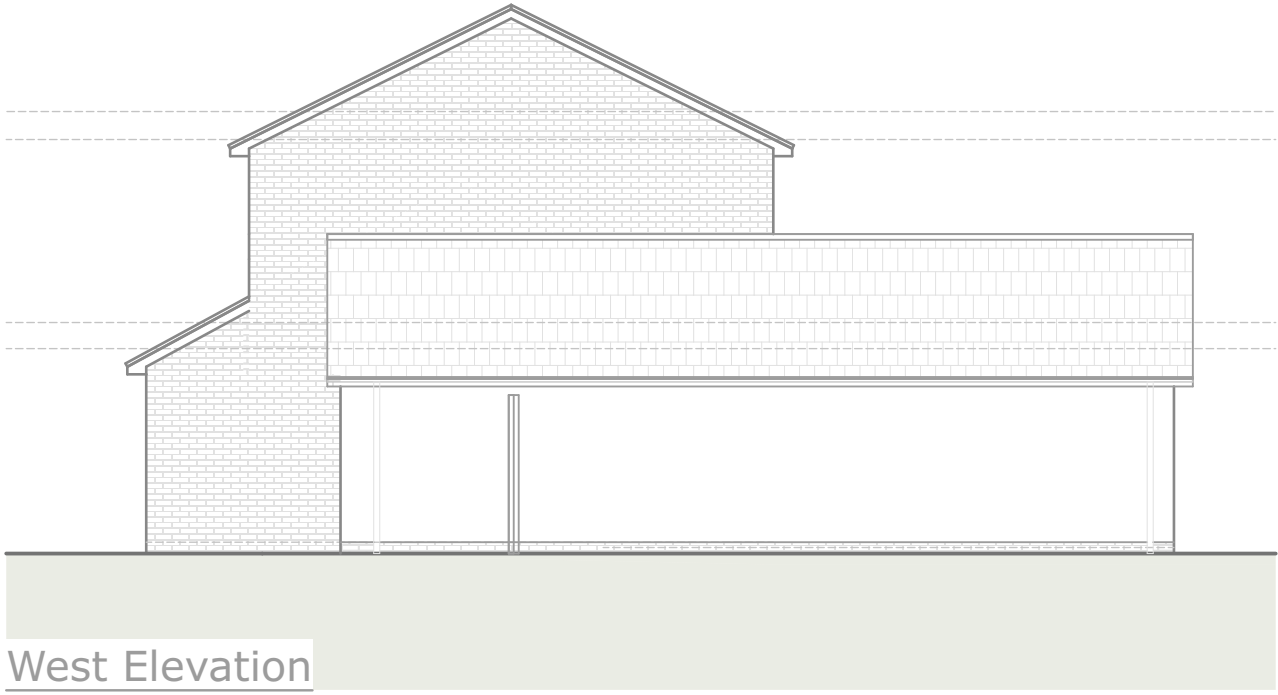


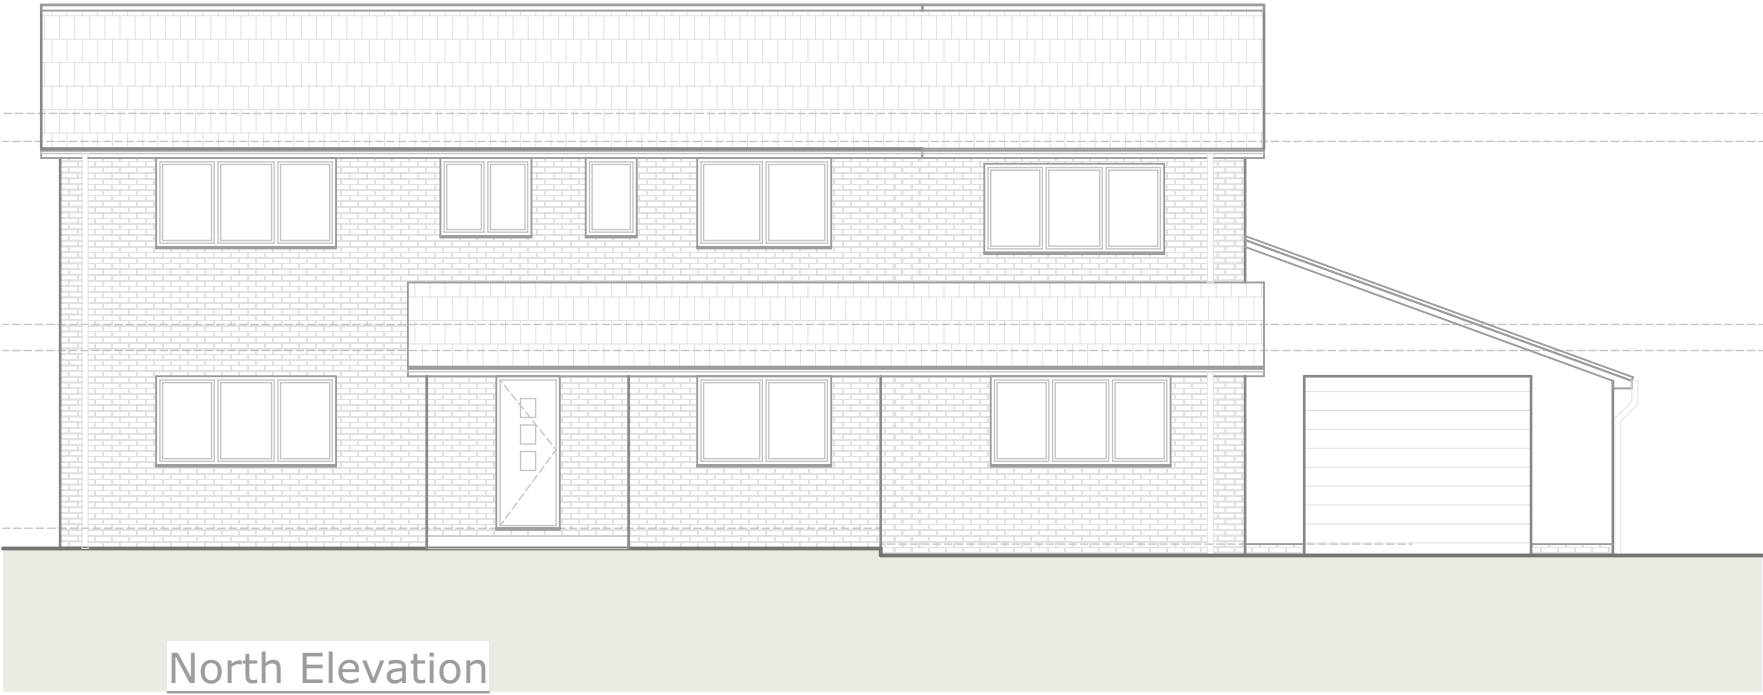

RWarchitects

Rob Westbrook Architects Ltd  
28 Alsfeld Way, New Mills, High peak SK22 3DD  
Tel: 07944 207036  
E: rob@robwestbrookarchitects.com  
W: www.robwestbrookarchitects.com

Project Details: **Extension and Garden Room** - 29 Thomas Street, Glossop, High Peak Sk13 8QN

|         |             |        |                     |        |            |       |               |
|---------|-------------|--------|---------------------|--------|------------|-------|---------------|
| Drg No: | 2053 /G/200 | Title: | Proposed Elevations | Scale: | 1:100 @ A3 | Date: | February 2021 |
|---------|-------------|--------|---------------------|--------|------------|-------|---------------|

North: