


Site plan

15 Silverlands, Buxton, Silverlands Buxton SK17 6QH

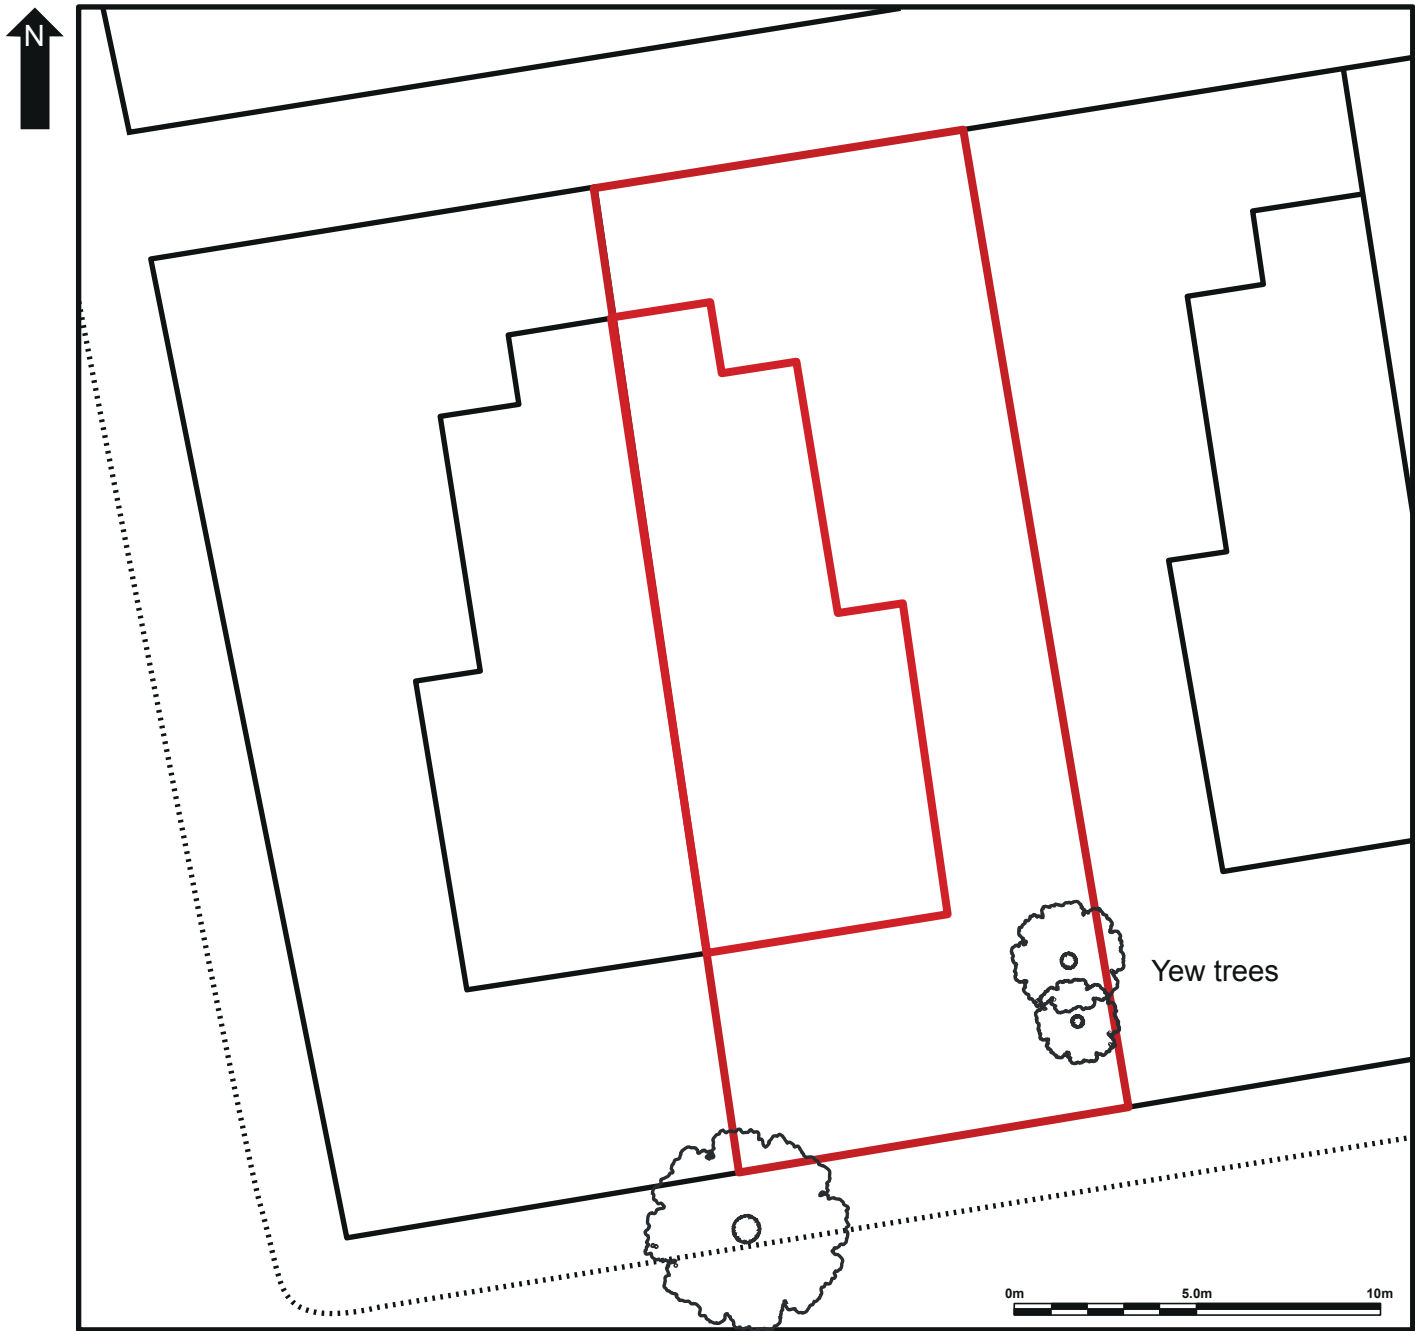

Sycamore tree

Yew trees

1:200
@ A4