




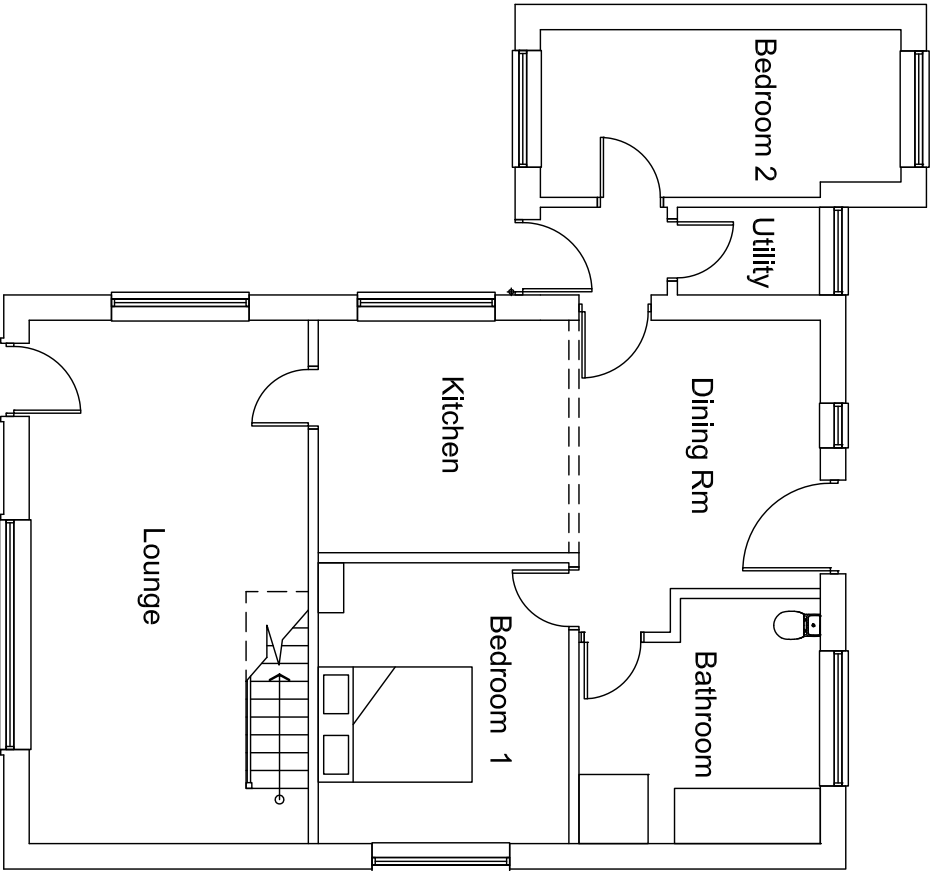

Kinmore-Linglongs Road, High Peak
Existing Plan - Ground Floor
Scale 1:100@A3

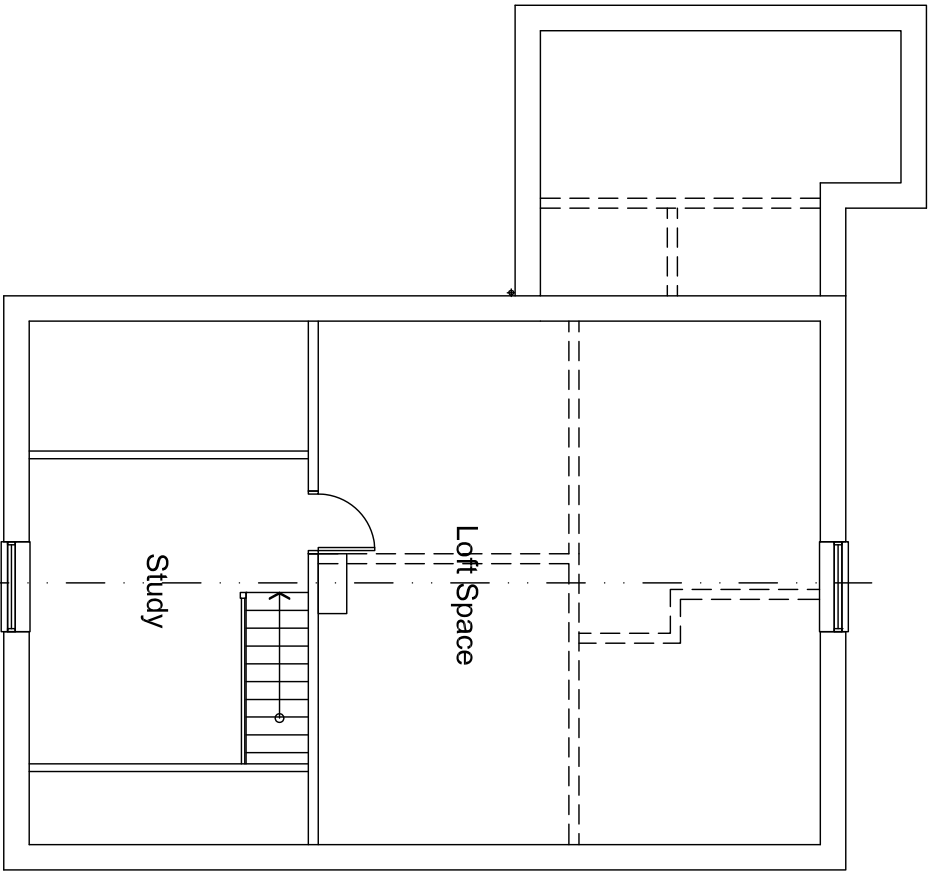

Kinmore-Linglongs Road, High Peak
Existing Plan - Upper Floor
Scale 1:100@A3

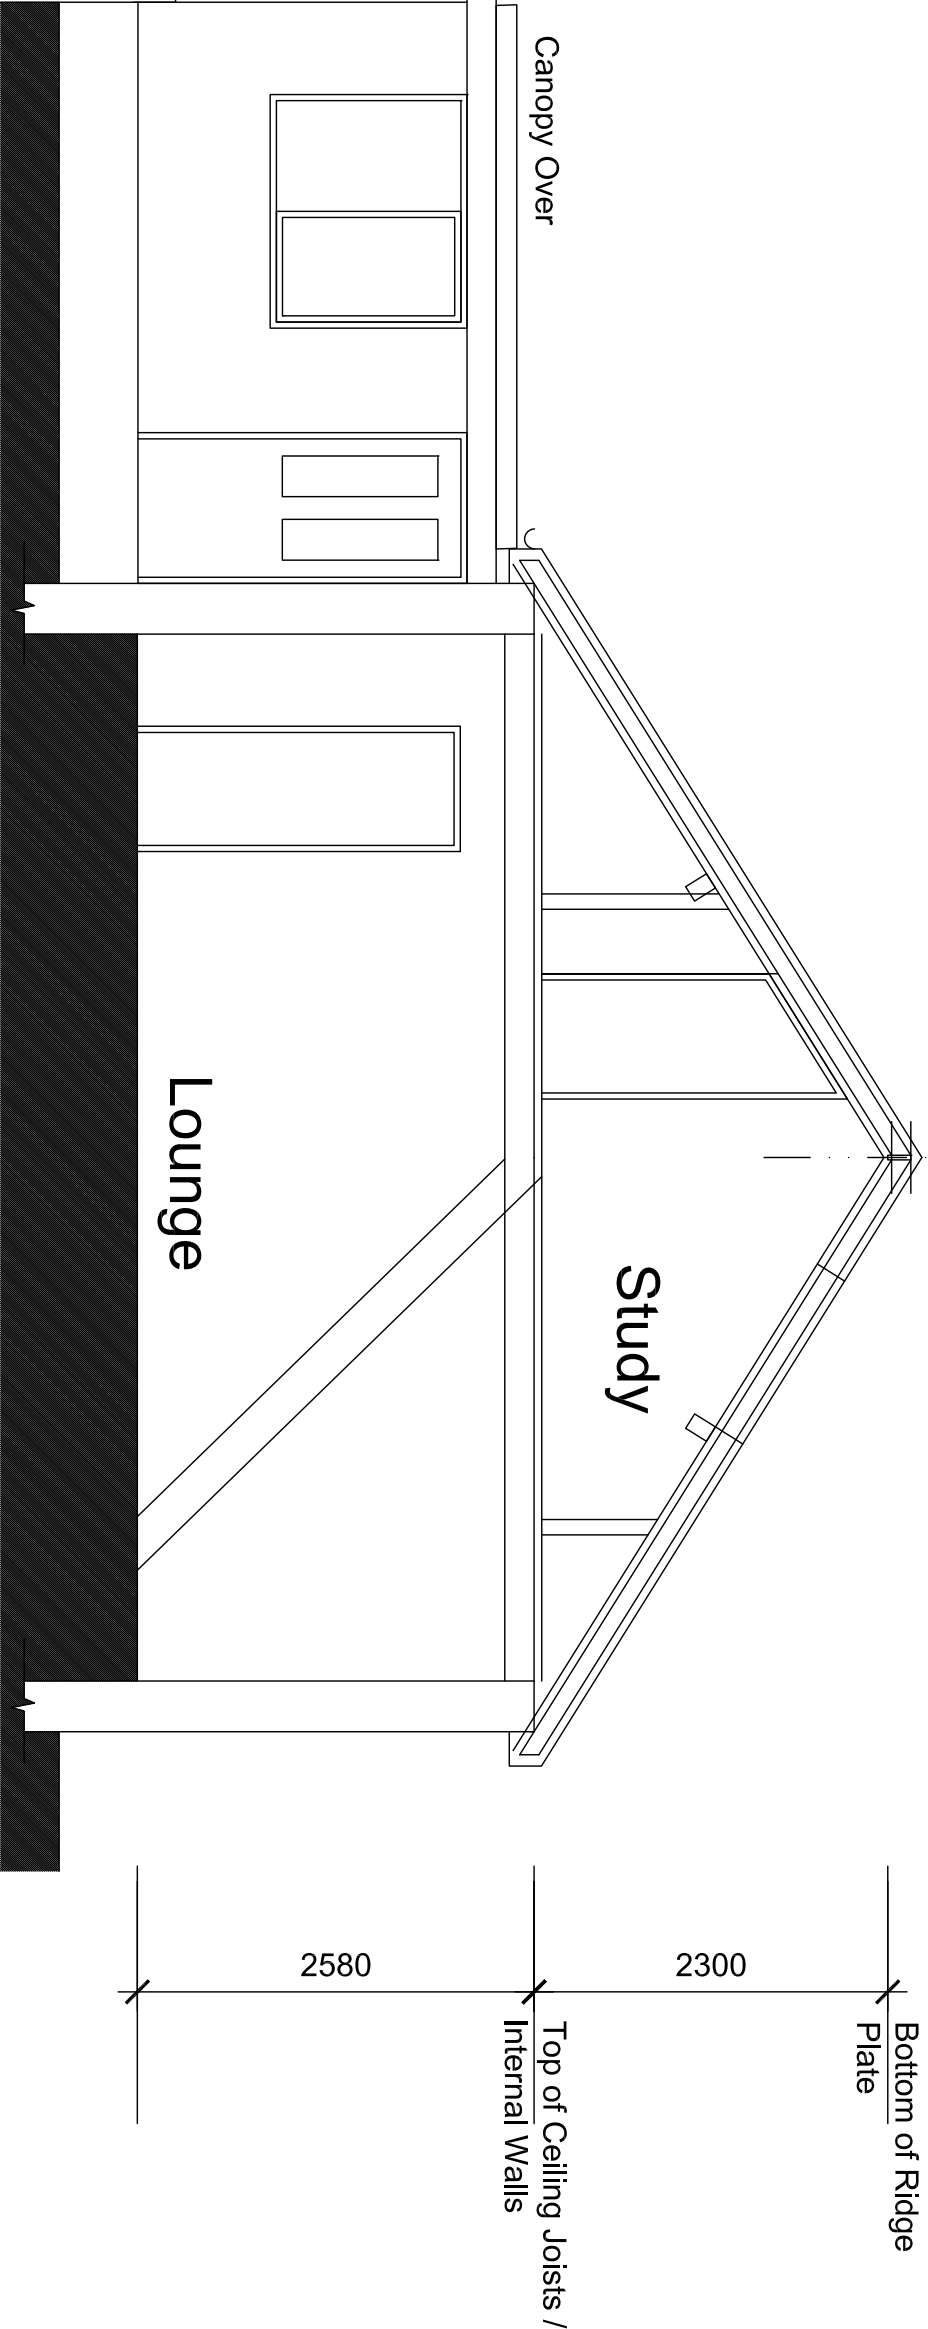

Kinmore-Linglongs Road, High Peak
Existing Section
Scale 1:50@A3

Rev A - Issued for Planning		MCA		2/01/20	
Revision		Drwn	Chk'd	Date	
Project Status		PLANNING			
This Information, whether drawn or as a data file, is copyright and issued strictly for use on the project for which it is provided					
Project/Client					
KINMORE					
LINGLONGS_ROAD					
HIGH_PEAK					
Drawing Title					
EXISTING PLANS					
Drawn	Date	Checked	Scale		
MCA	24/03/19	MT	1:200@A3		
Drawing No.		Revision			
01_001		A			