




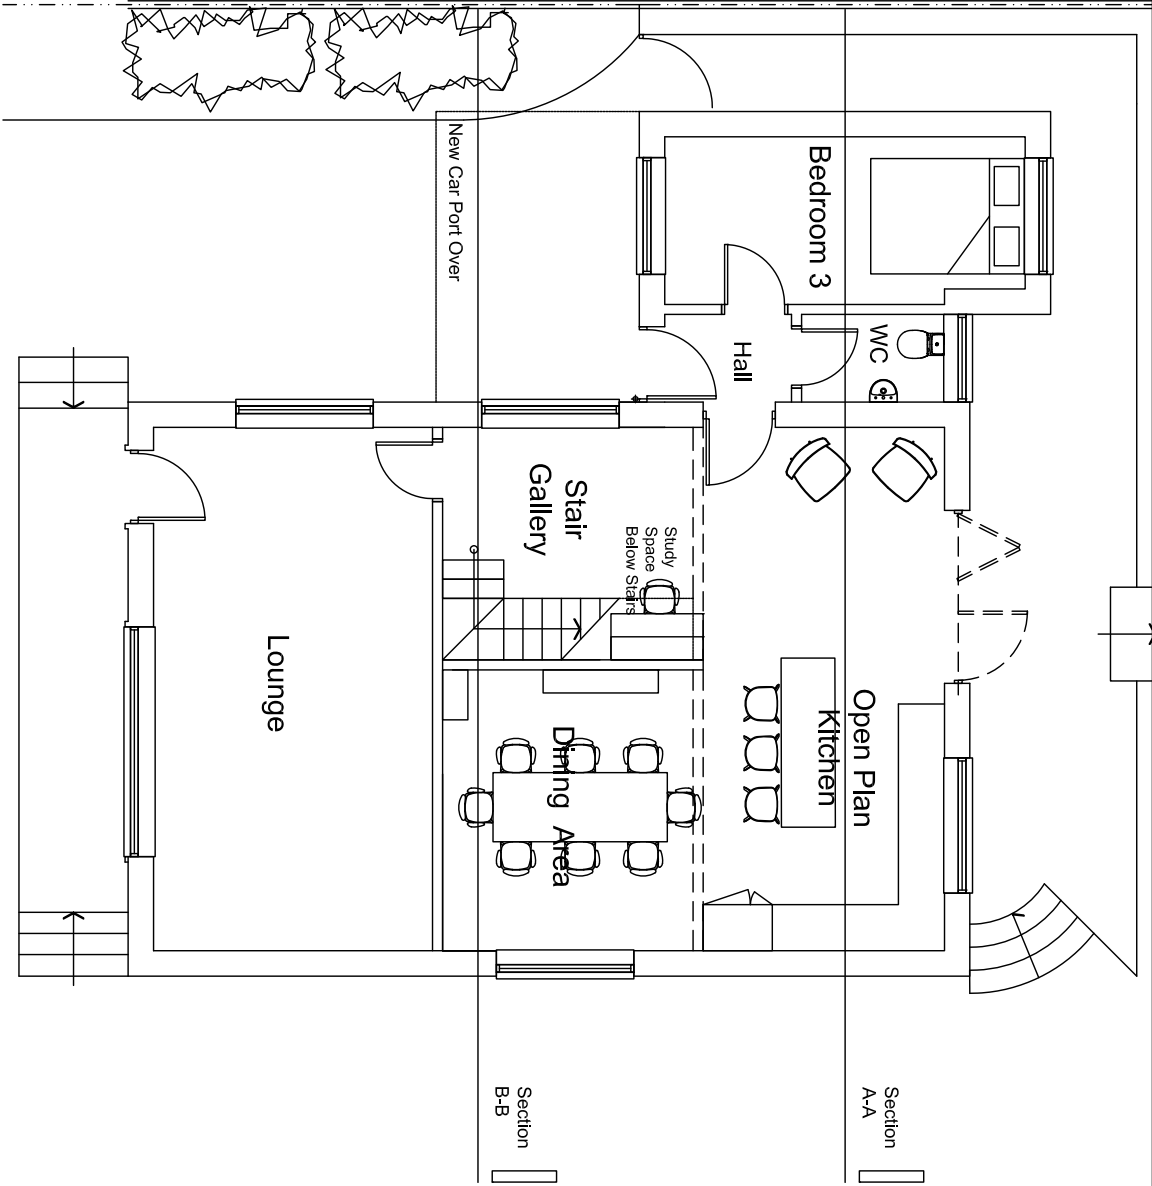


Proposed Ground Floor
Scale 1:100@A3

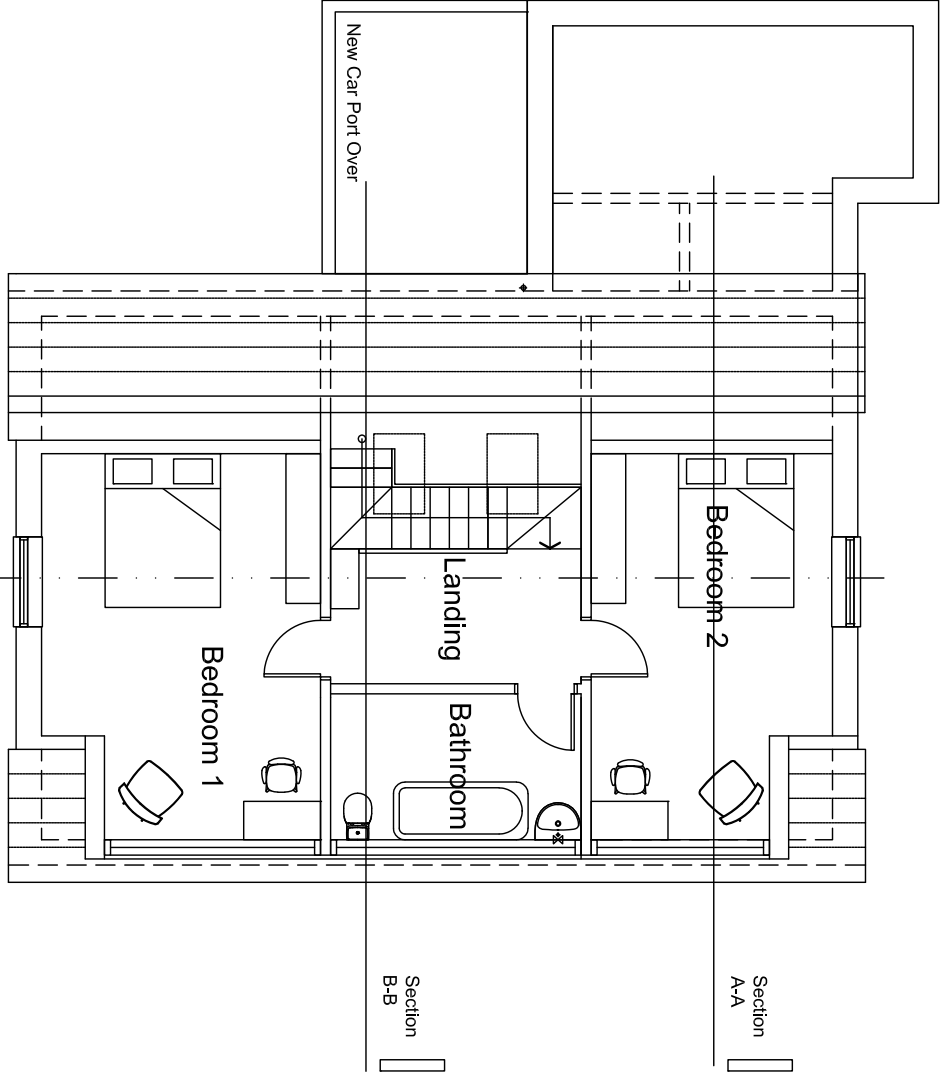

Proposed Upper Floor
Scale 1:100@A3

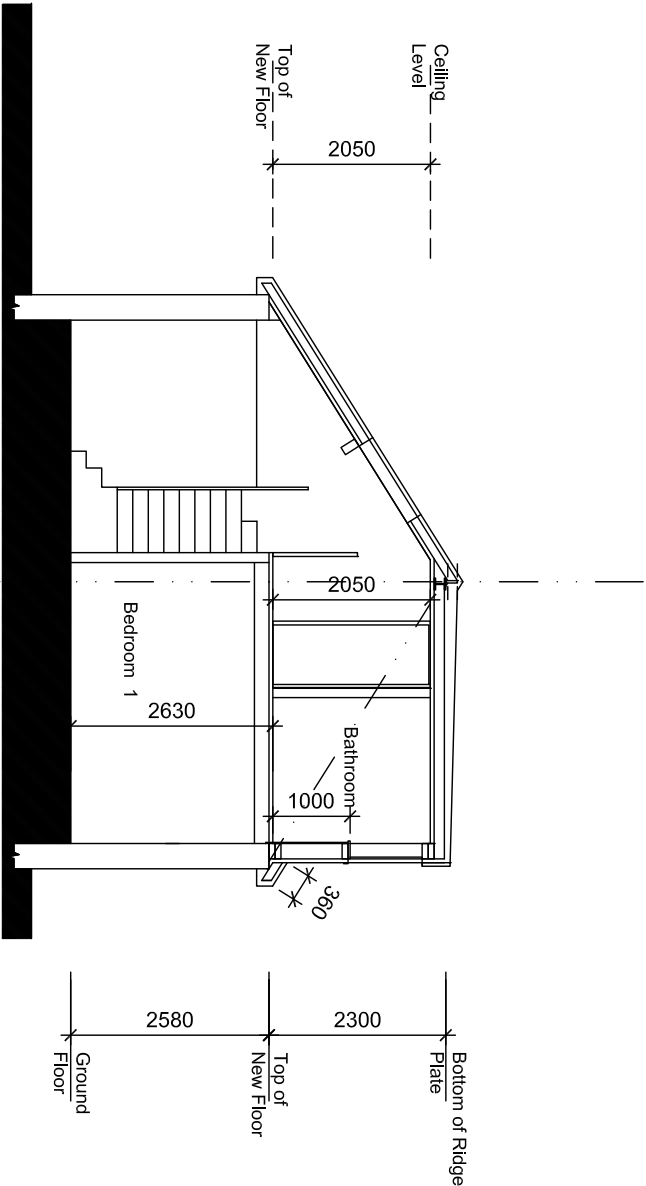

Section B-B
Scale 1:100@A3

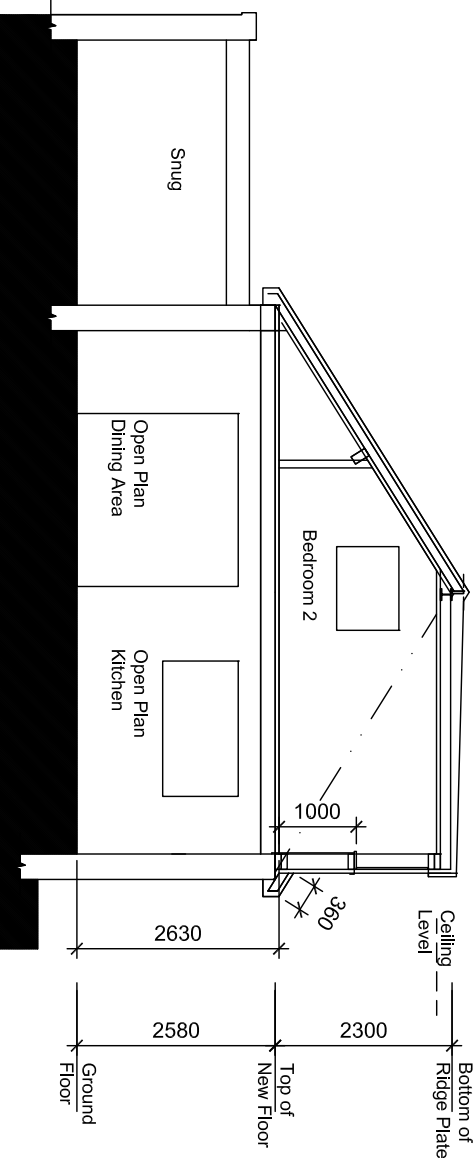

Section A-A
Scale 1:100@A3

Rev J - Issued for Planning			MCA	2/01/20
Rev H - Updated layouts			MCA	22/11/20
Rev G - Updated layouts			MCA	8/11/20
Rev F - Updated layouts			MCA	23/9/20
Rev E - Updated layouts			MCA	25/07/20
Rev D - Updated layouts			MCA	5/07/20
Rev C - Updated to reduce scope			MCA	4/2/20
Rev B - Bay window, car port added, minor GA changes			MCA	28/7/19
Rev A - Stair position amended			MCA	21/7/19
Revision	Drwn	Chk'd	Date	
Project Status				
PLANNING				
This information, whether drawn or as a data file, is copyright and issued strictly for use on the project for which it is provided				
Project/Client				
KINMORE				
LINGLONGS_ROAD				
HIGH_PEAK				
Drawing Title				
PROPOSED				
PLANS AND SECTIONS				
Drawn	Date	Checked	Scale	
MCA	24/03/19	MT	1:100@A3	
Drawing No.		Revision		
01_002		J		