
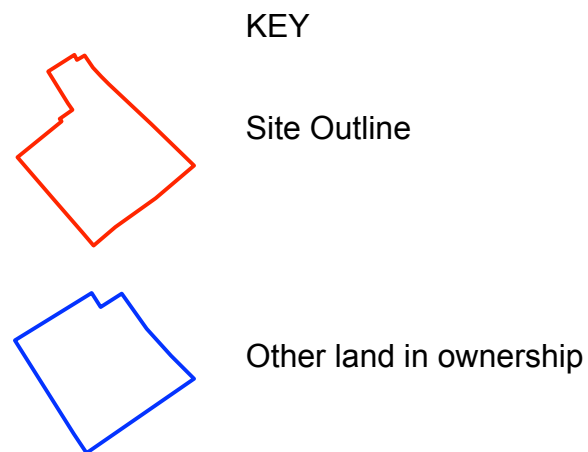


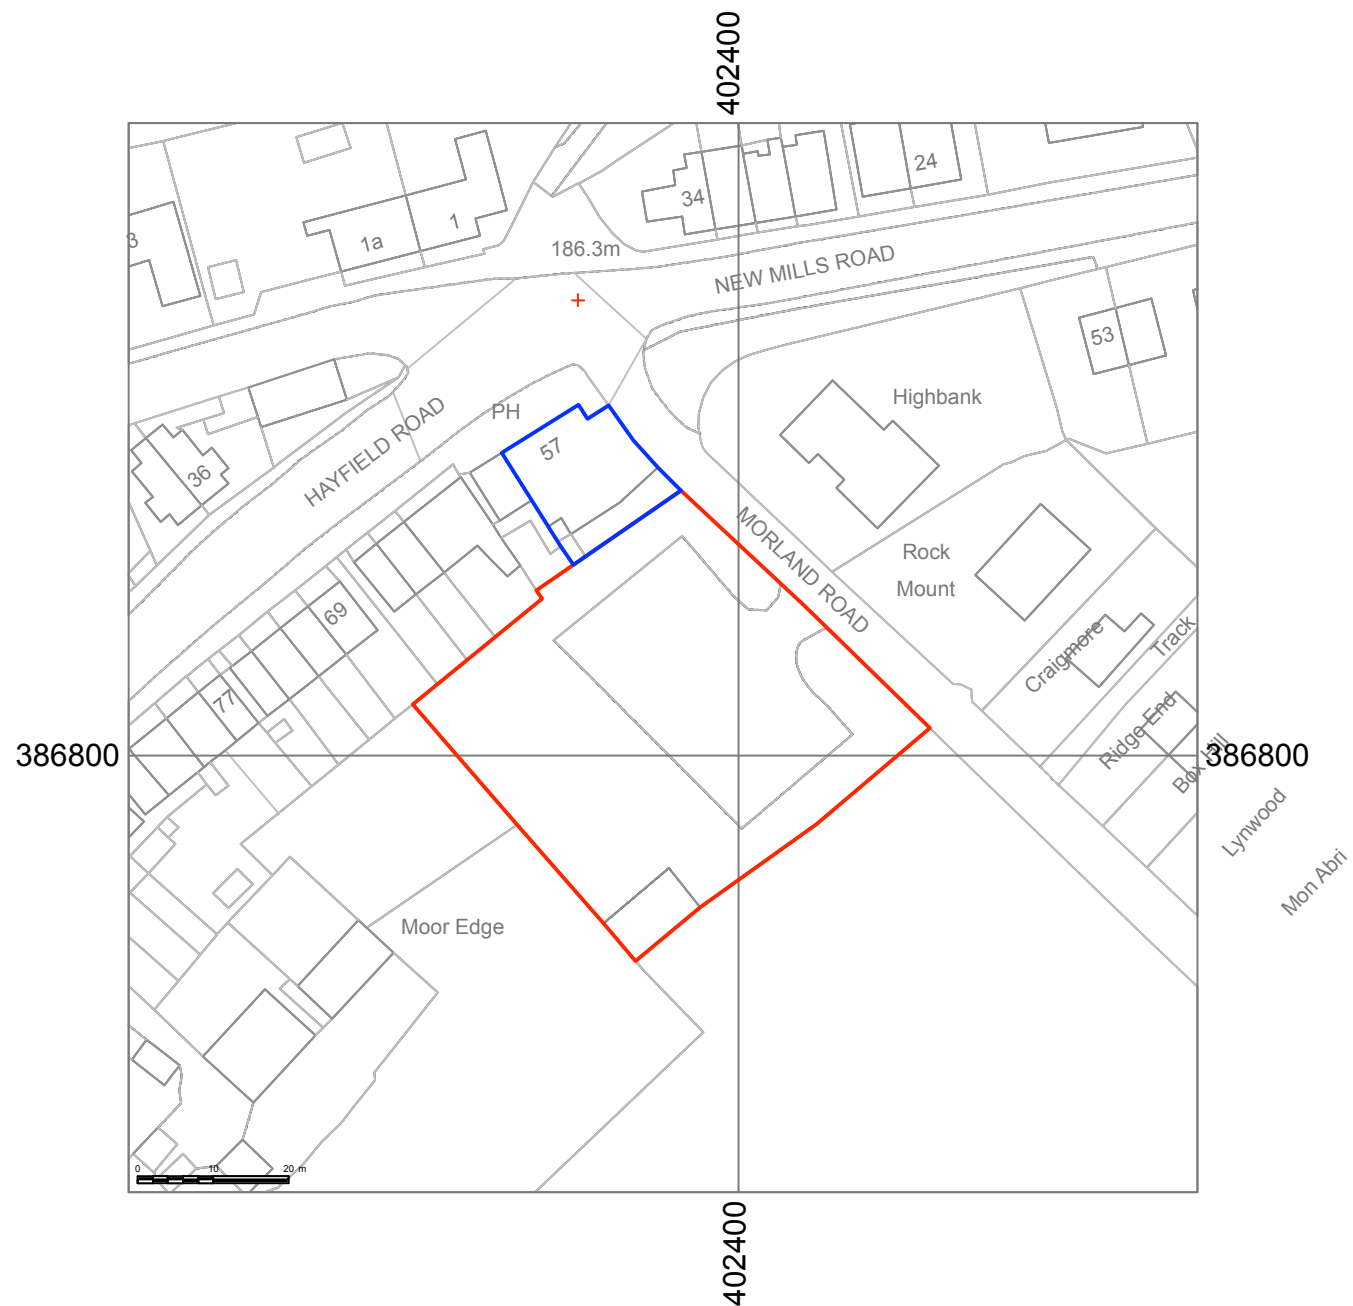

A	15/05/2019	Site outline adjusted
No.	Date	Revision Notes
		
Design Firm: RANDFIELD ASSOCIATES LTD T: 0161 427 8485 E: info@randfieldassociates.co.uk W: www.randfieldassociates.co.uk A: Forge Bank Studio, 1A Longhurst Lane, Marple Bridge, Stockport, Cheshire, SK6 5AE		
Professional Body:  RIBA Chartered Practice		
Job: The Grouse Inn Development Morland Road, Birch Vale New houses on car park of Grouse Inn		
Drawing: EXISTING Location Plan		
Scale: 1:1000 @ ISO A3	Date: 05.03.19	Drawn By: MS
Job No: 3265	Drawing No: 01	Rev: A