


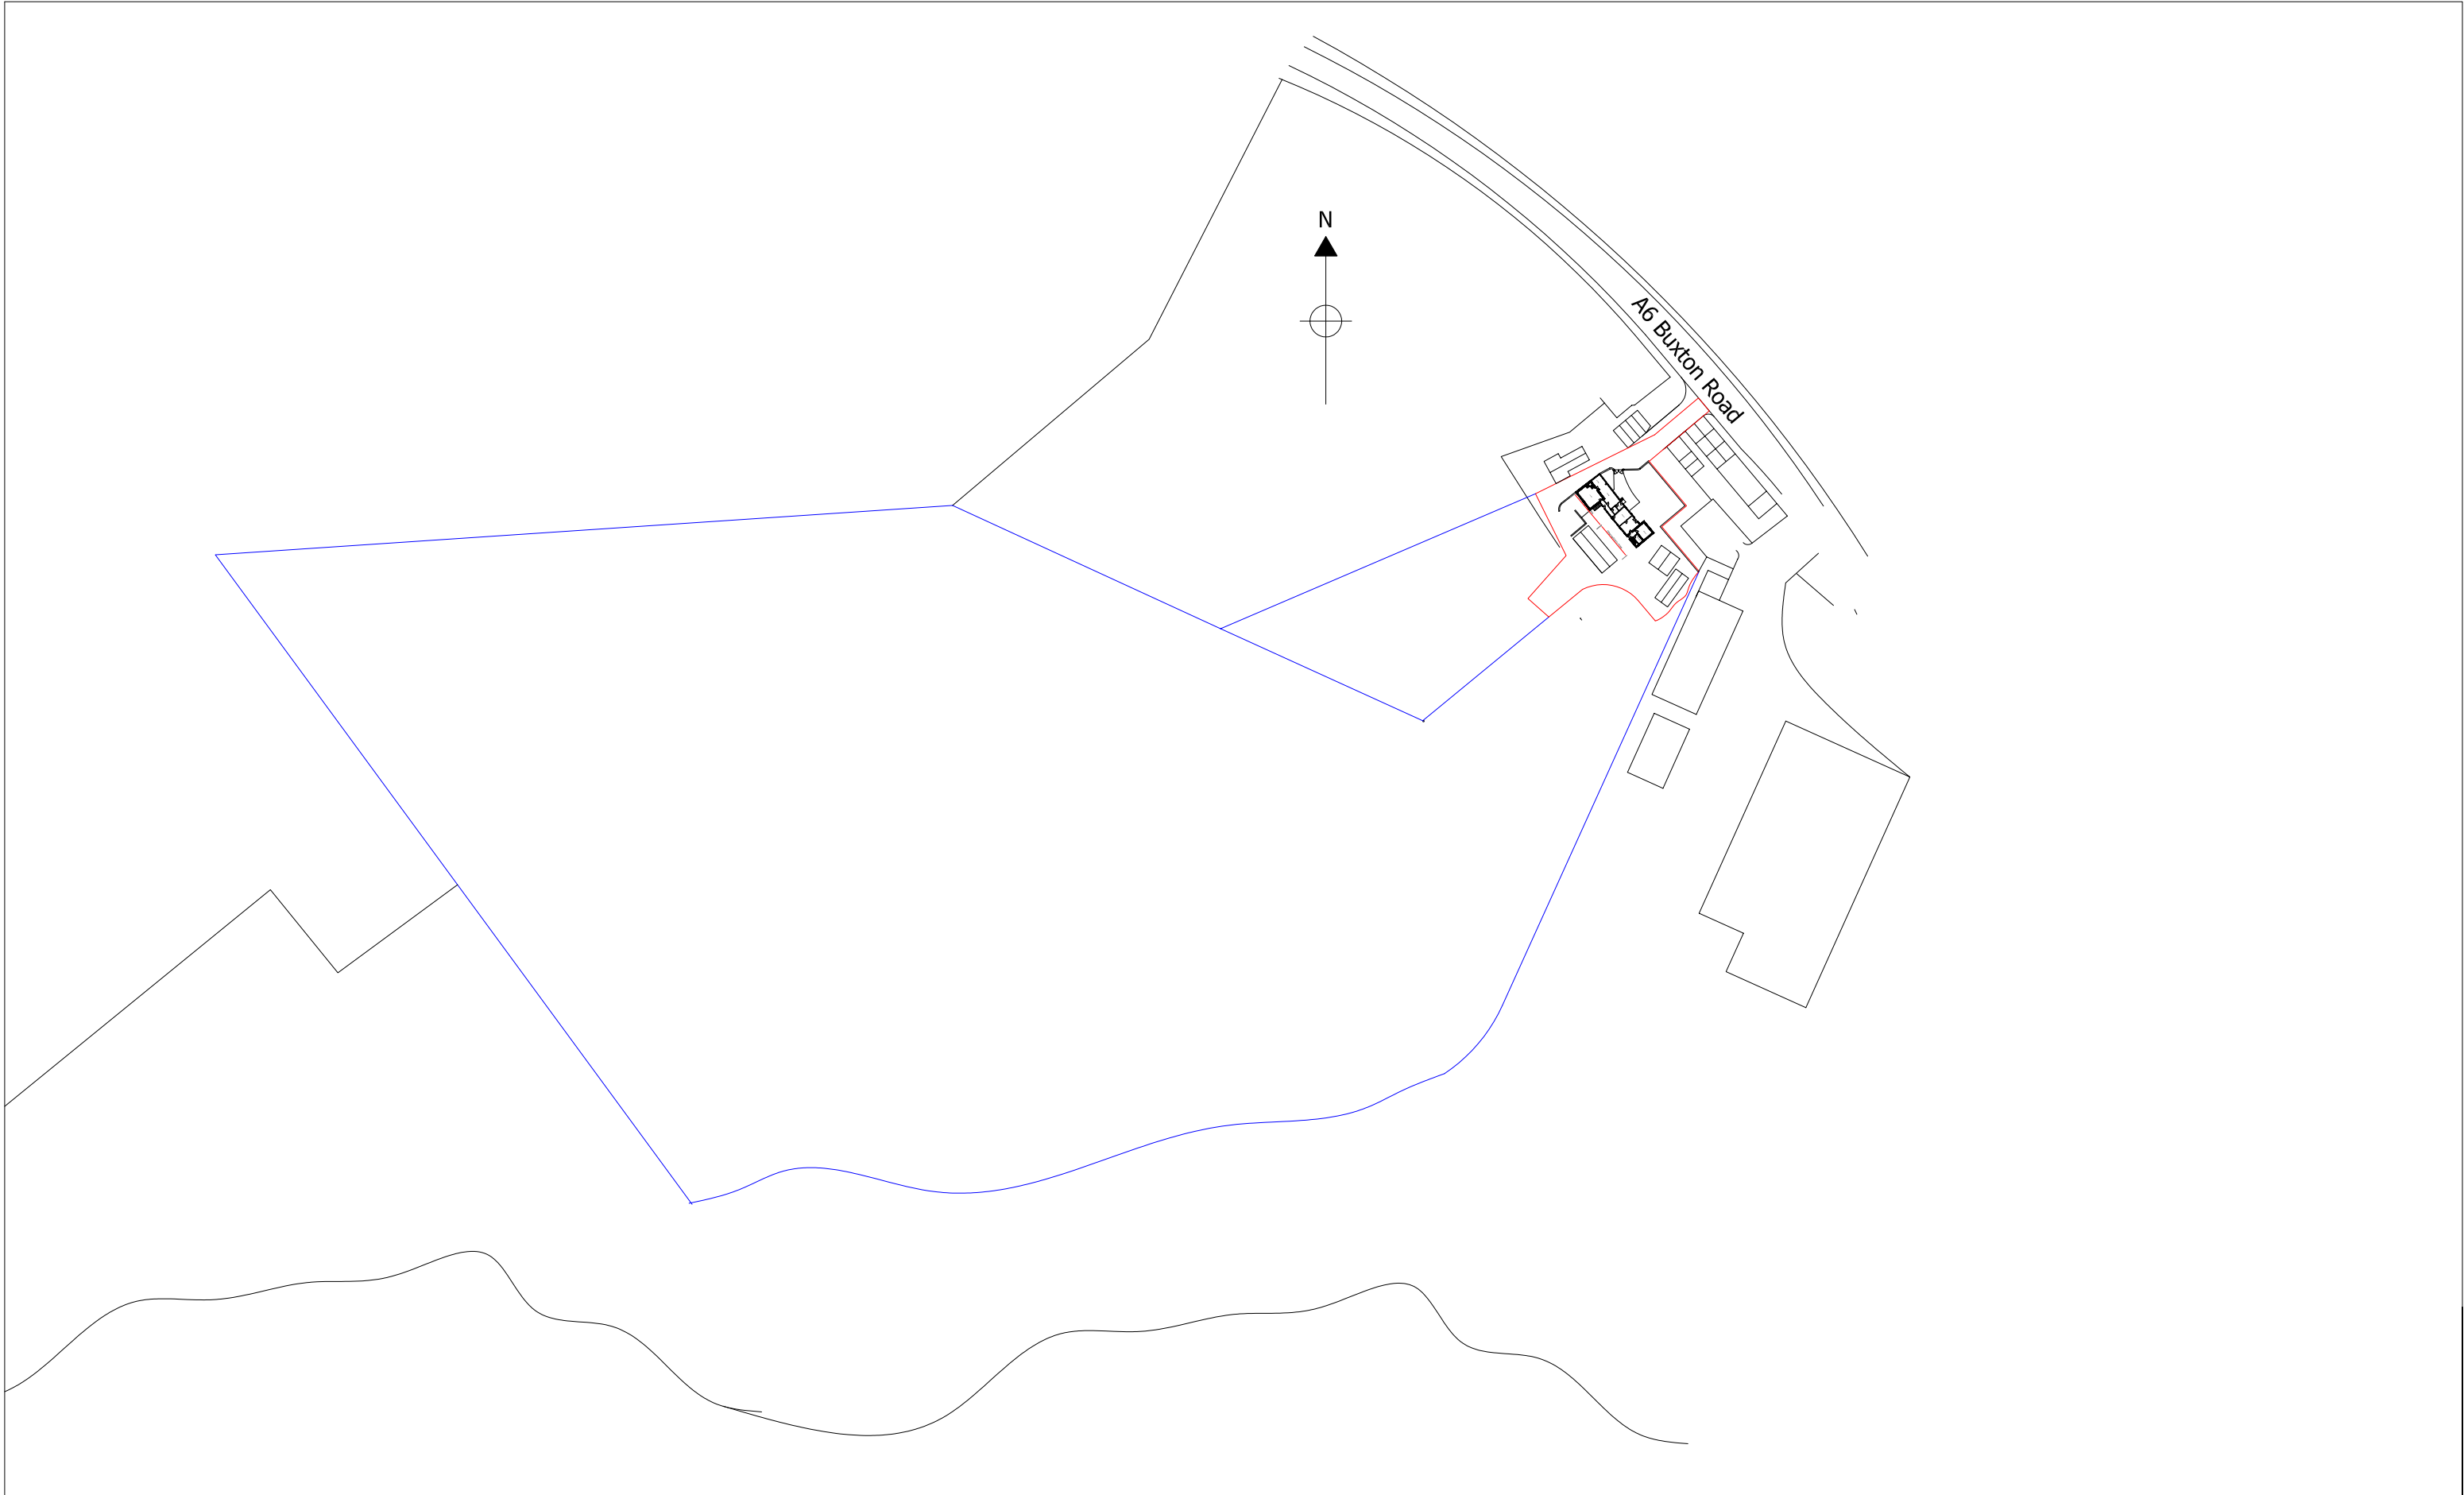

NF- PALOMA

Philip A Lomas B Sc, 7 Park Crescent Furness Vale, High Peak, SK23 7PU

DRAWN	PAL	DATE	Oct 2020	Longhurst Farm Buxton Road, Furness Vale High Peak Conversion of Annex. Location Plan
JOB No	SH/01/2020	SCALE	1:1250@ A3	
DWG No	LP	Rev		