
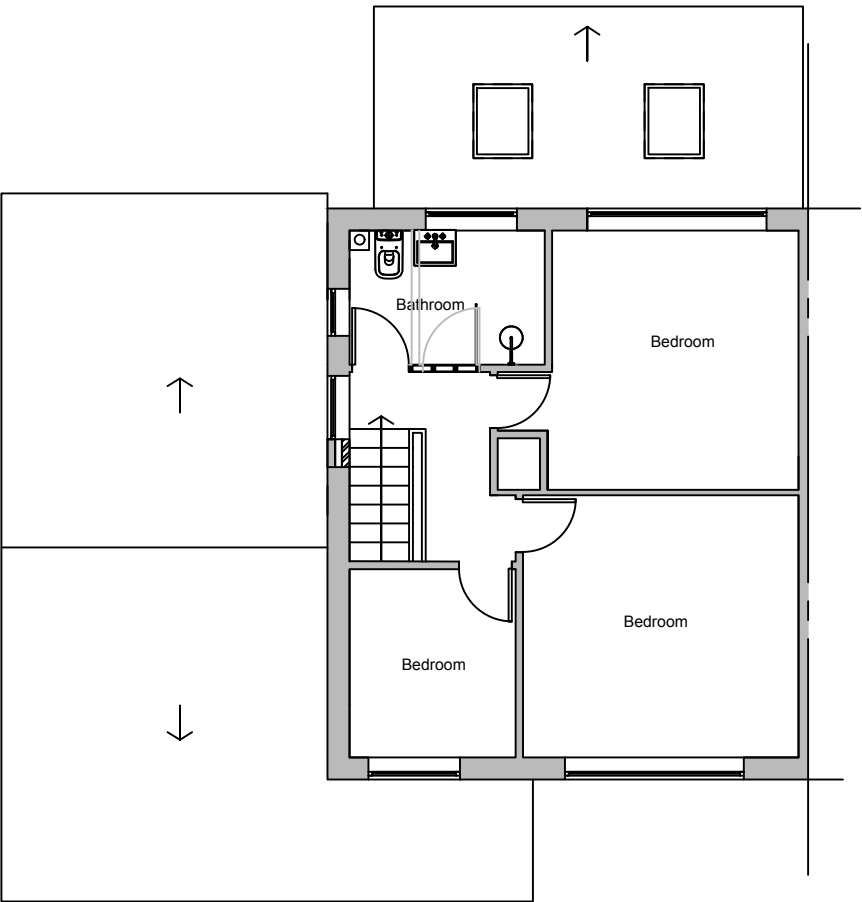


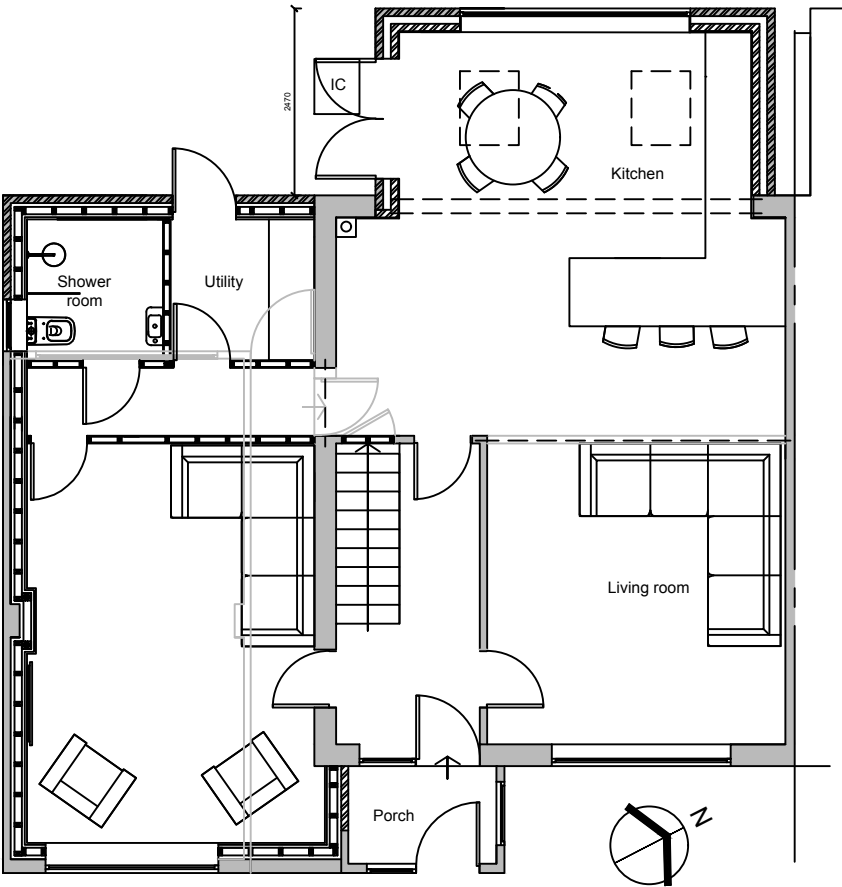

Client:

Mr & Mrs Rees

52 Bowland Road, Simmondley, Glossop,

Derbyshire, SK13 6PF

Project:

Garage conversion and single storey rear extension

Title:

Proposed plans

Scale: 1:100 @ A3

Drawn:

C.K.

Date:

February 2021

Project no.: 3011

Drawing no.:

3011-002

PLANMART LIMITED

9, GEORGE STREET, GLOSSOP,

DERBYSHIRE SK13 8AY.

TEL: 01457 863153