



GENERAL NOTES

NO DEVIATION FROM THE DETAILS SHOWN ON THIS DRAWING IS ALLOWED WITHOUT PRIOR PERMISSION IN WRITING.


ALL DRAWINGS ARE TO BE READ IN CONJUNCTION WITH ALL ARCHITECTS, ENGINEERS AND SPECIALISTS DRAWINGS AND THE SPECIFICATION.

THE CONTRACTOR SHALL INCORPORATE ALL THE REQUIREMENTS OF THE PRE-TENDER STAGE HEALTH AND SAFETY PLAN.

--- INDICATES EXISTING SURFACE WATER DRAIN & MANHOLE/IC

--- INDICATES EXISTING FOUL WATER DRAIN & MANHOLE/IC

○ DENOTES TREE/VEGETATION TO BE REMOVED

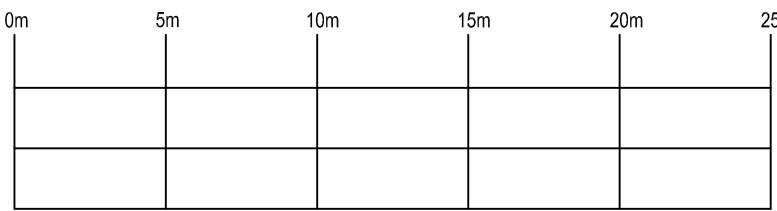

SCALE BAR

PRELIMINARY

P07	AMENDED TO SUIT LPA COMMENTS.	25.02.21	KPT	NG
P06	AMENDED TO SUIT ARCHITECTS COMMENTS.	09.02.21	KPT	NG
P05	AMENDED TO SUIT ARCHITECTS COMMENTS.	22.01.21	KPT	NG
P04	AMENDED TO SUIT CLIENT COMMENTS.	21.01.21	KPT	NG
P03	AMENDED TO SUIT CLIENT COMMENTS.	19.01.21	KPT	NG
P02	AMENDED TO SUIT ARCHITECTS COMMENTS.	19.01.21	KPT	NG
P01	PRELIMINARY ISSUE.	18.01.21	KPT	NG

Rev.	Amendment	Date	By	Chkd
------	-----------	------	----	------

Project
**LONGCLOUGH DRIVE
GLOSSOP**

Client
MPS CONSTRUCTION

Title
PROPOSED SITE LAYOUT

WML Job No. 9405	Drawn KPT	Checked NG	Date JAN. 2021	Scale 1:250 @A1
----------------------------	--------------	---------------	-------------------	--------------------

WML CONSULTING
Civil, Structural & Geotechnical Engineers
No 8 Oak Green
Earl Road
Stanley Green Business Park
Cheshire Hulme
Cheshire SK9 6QL
Tel 0161 482 0600
Fax 0161 486 9210
e-mail info@wmlconsulting.com
www.wmlconsulting.com

Drawing No.	Project	Originator	Volume	Level	Type	Role	Number	Rev
9405	WML	00	XX	DR	C	1004	P07	