
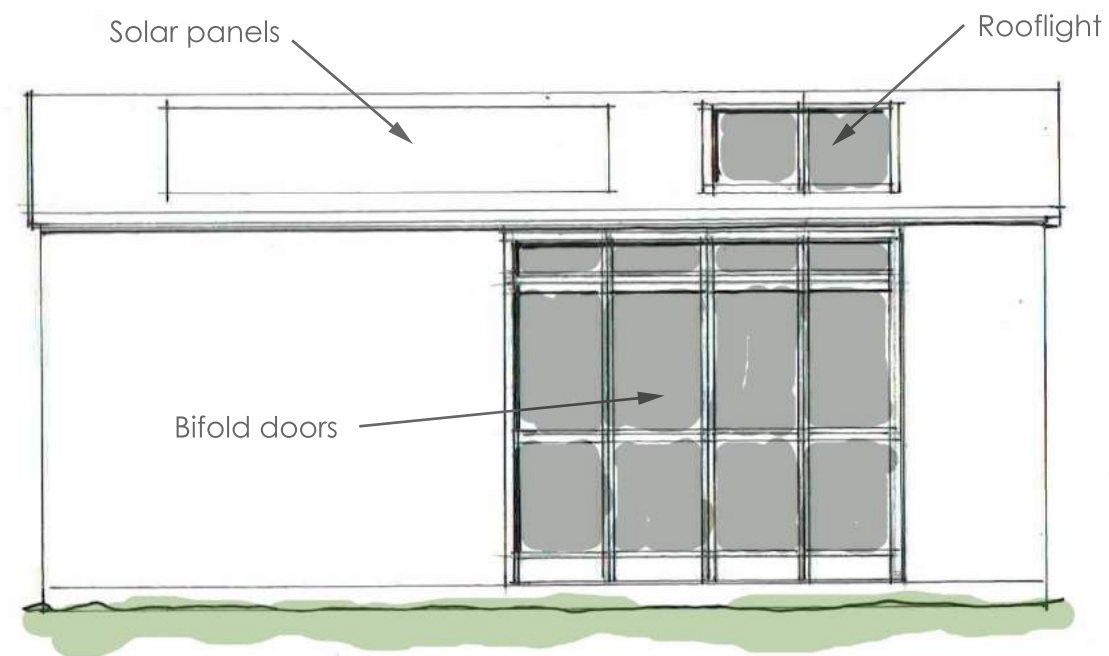
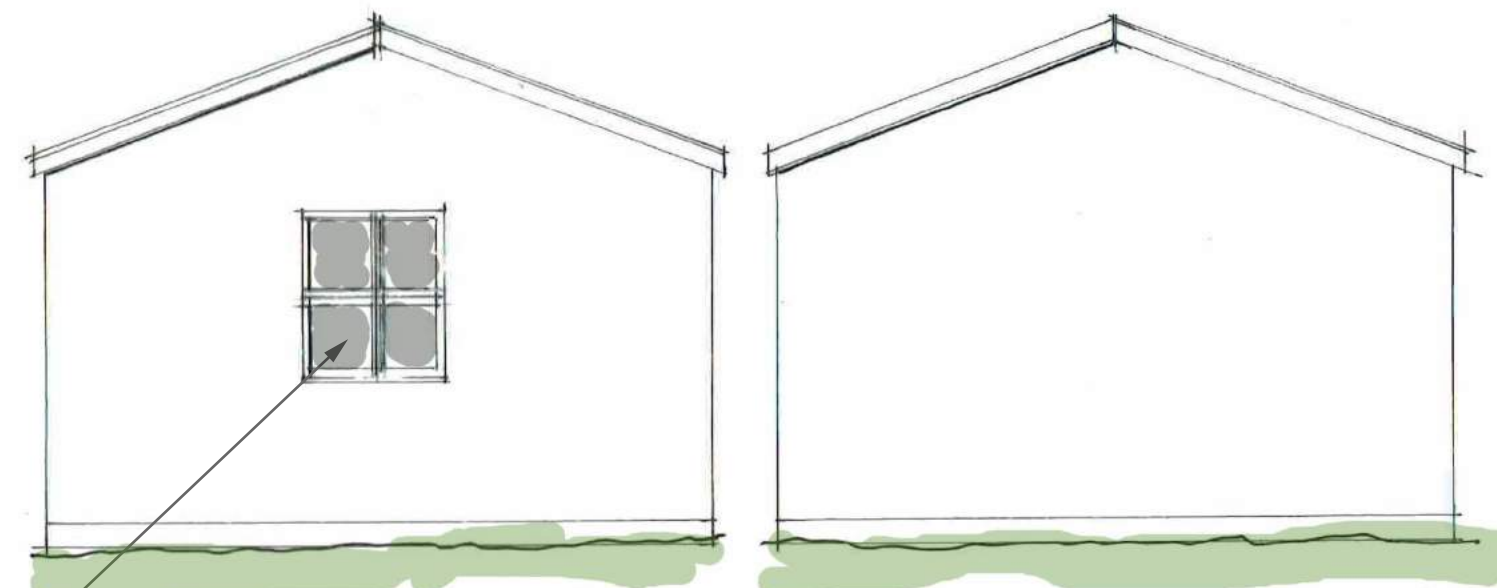


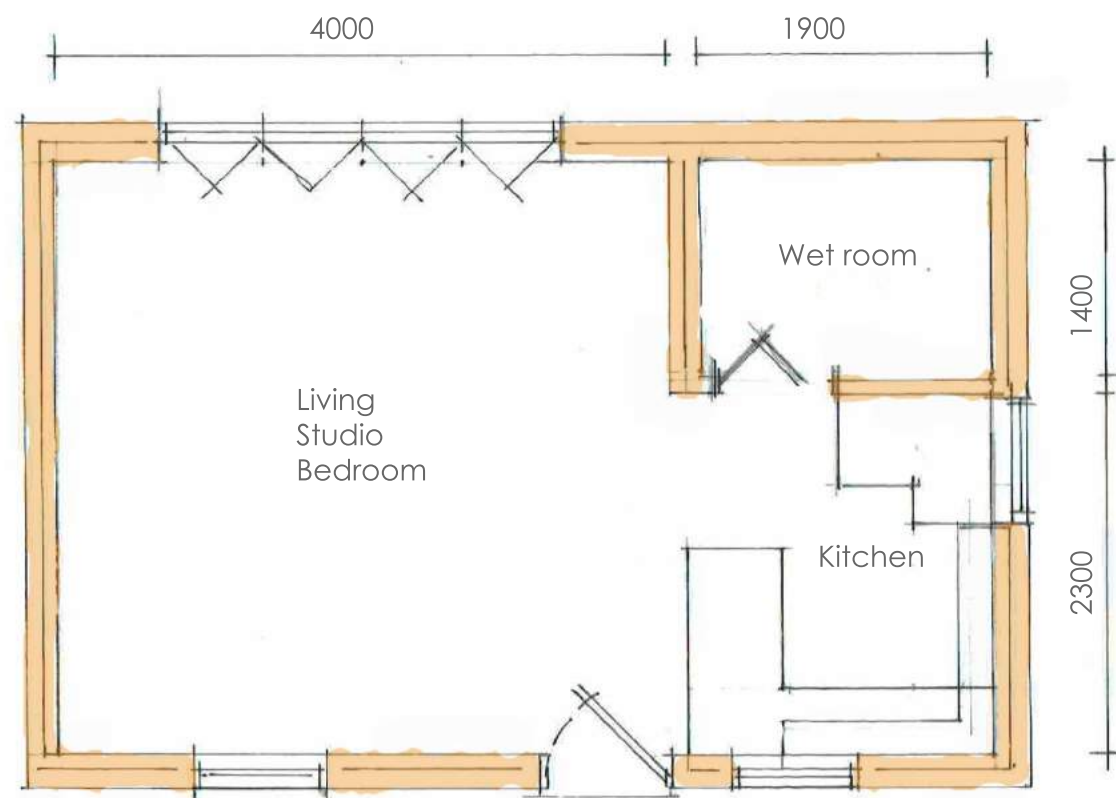

2m at 1:50

KTP

NOTES:

Planning Drawing Only

~~All dimensions must be checked on site and not copied from this drawing.~~

Client

Duckworth

Job Title

Lee Hall

Scale

1:50@A3

Drawn by

Date APR2019

Drawing Title

Proposed

Drg No.

0701.P.0103

Rev