



8 Larch Way

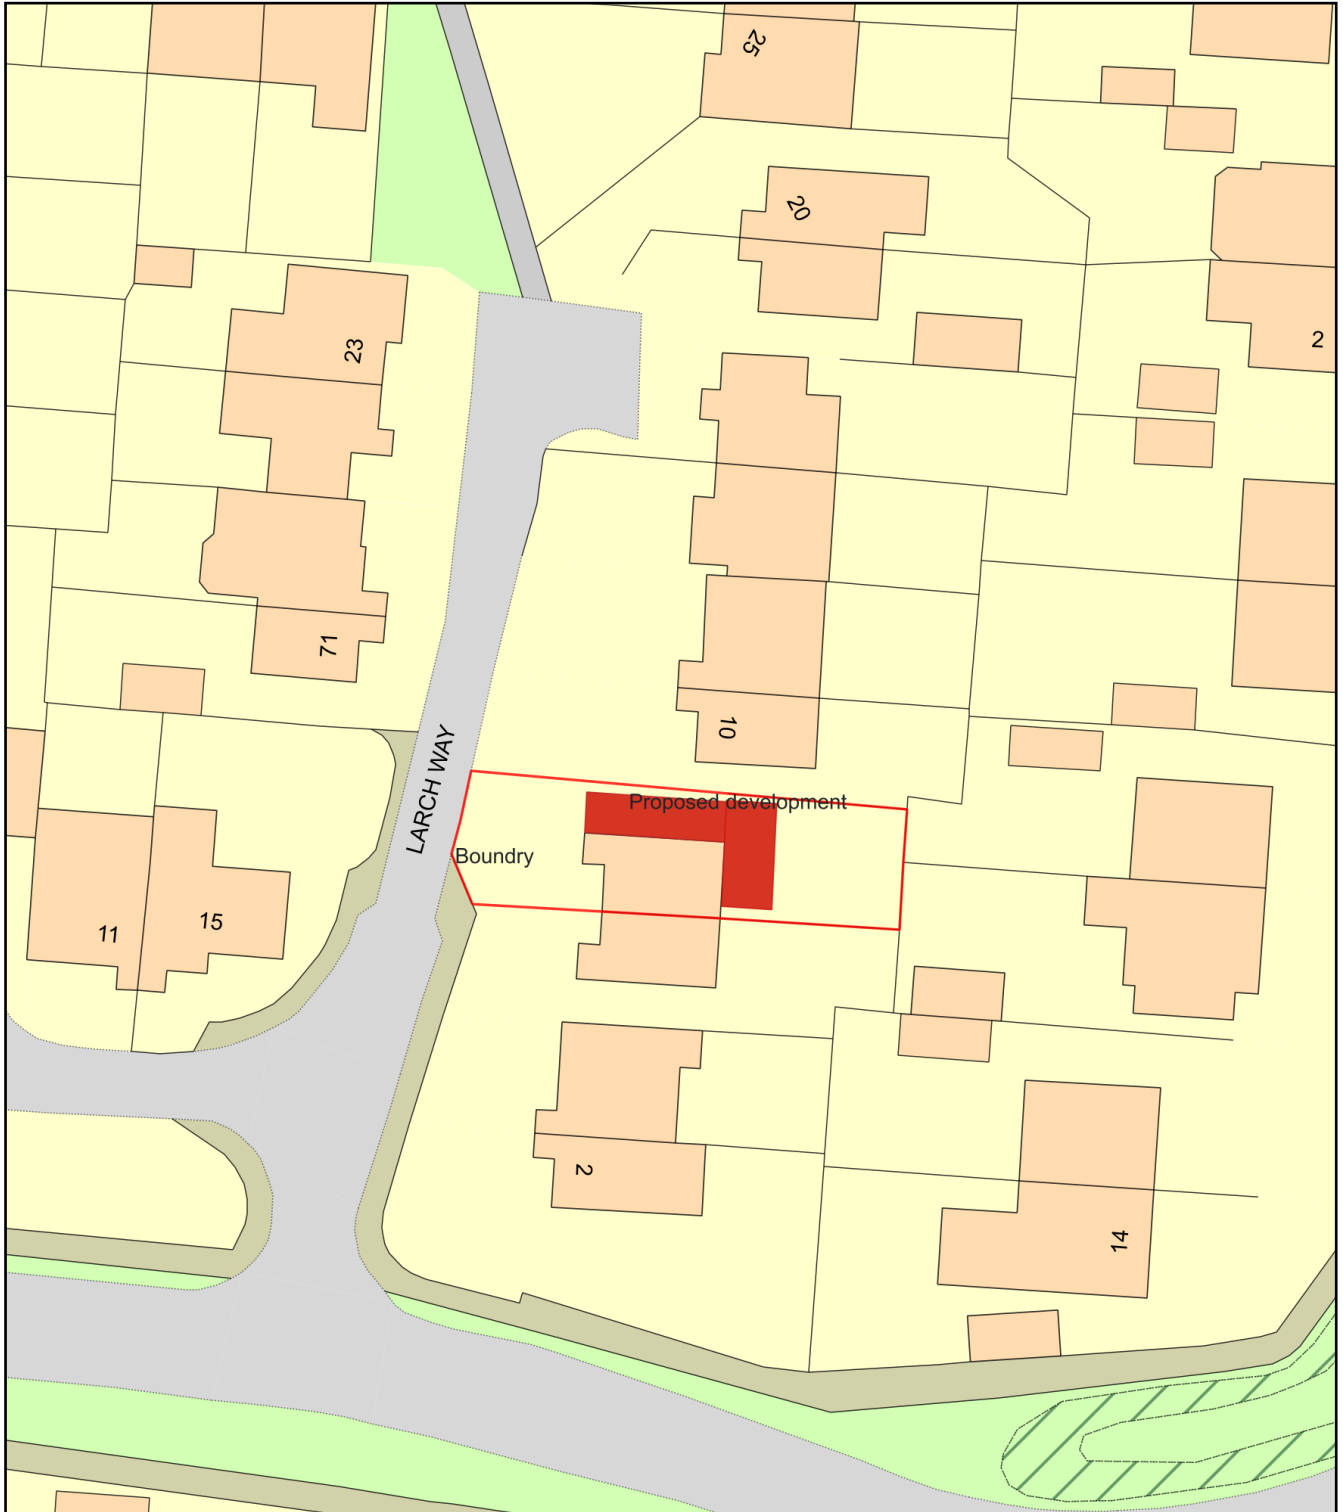

0 20
Metres

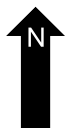

Plan Produced for: Mr A Brown & Miss R Ebbs

Date Produced: 05 Mar 2021

Plan Reference Number: TQRQM21064164259977

Scale: 1:500 @ A4