


BLOCK PLAN 1:200

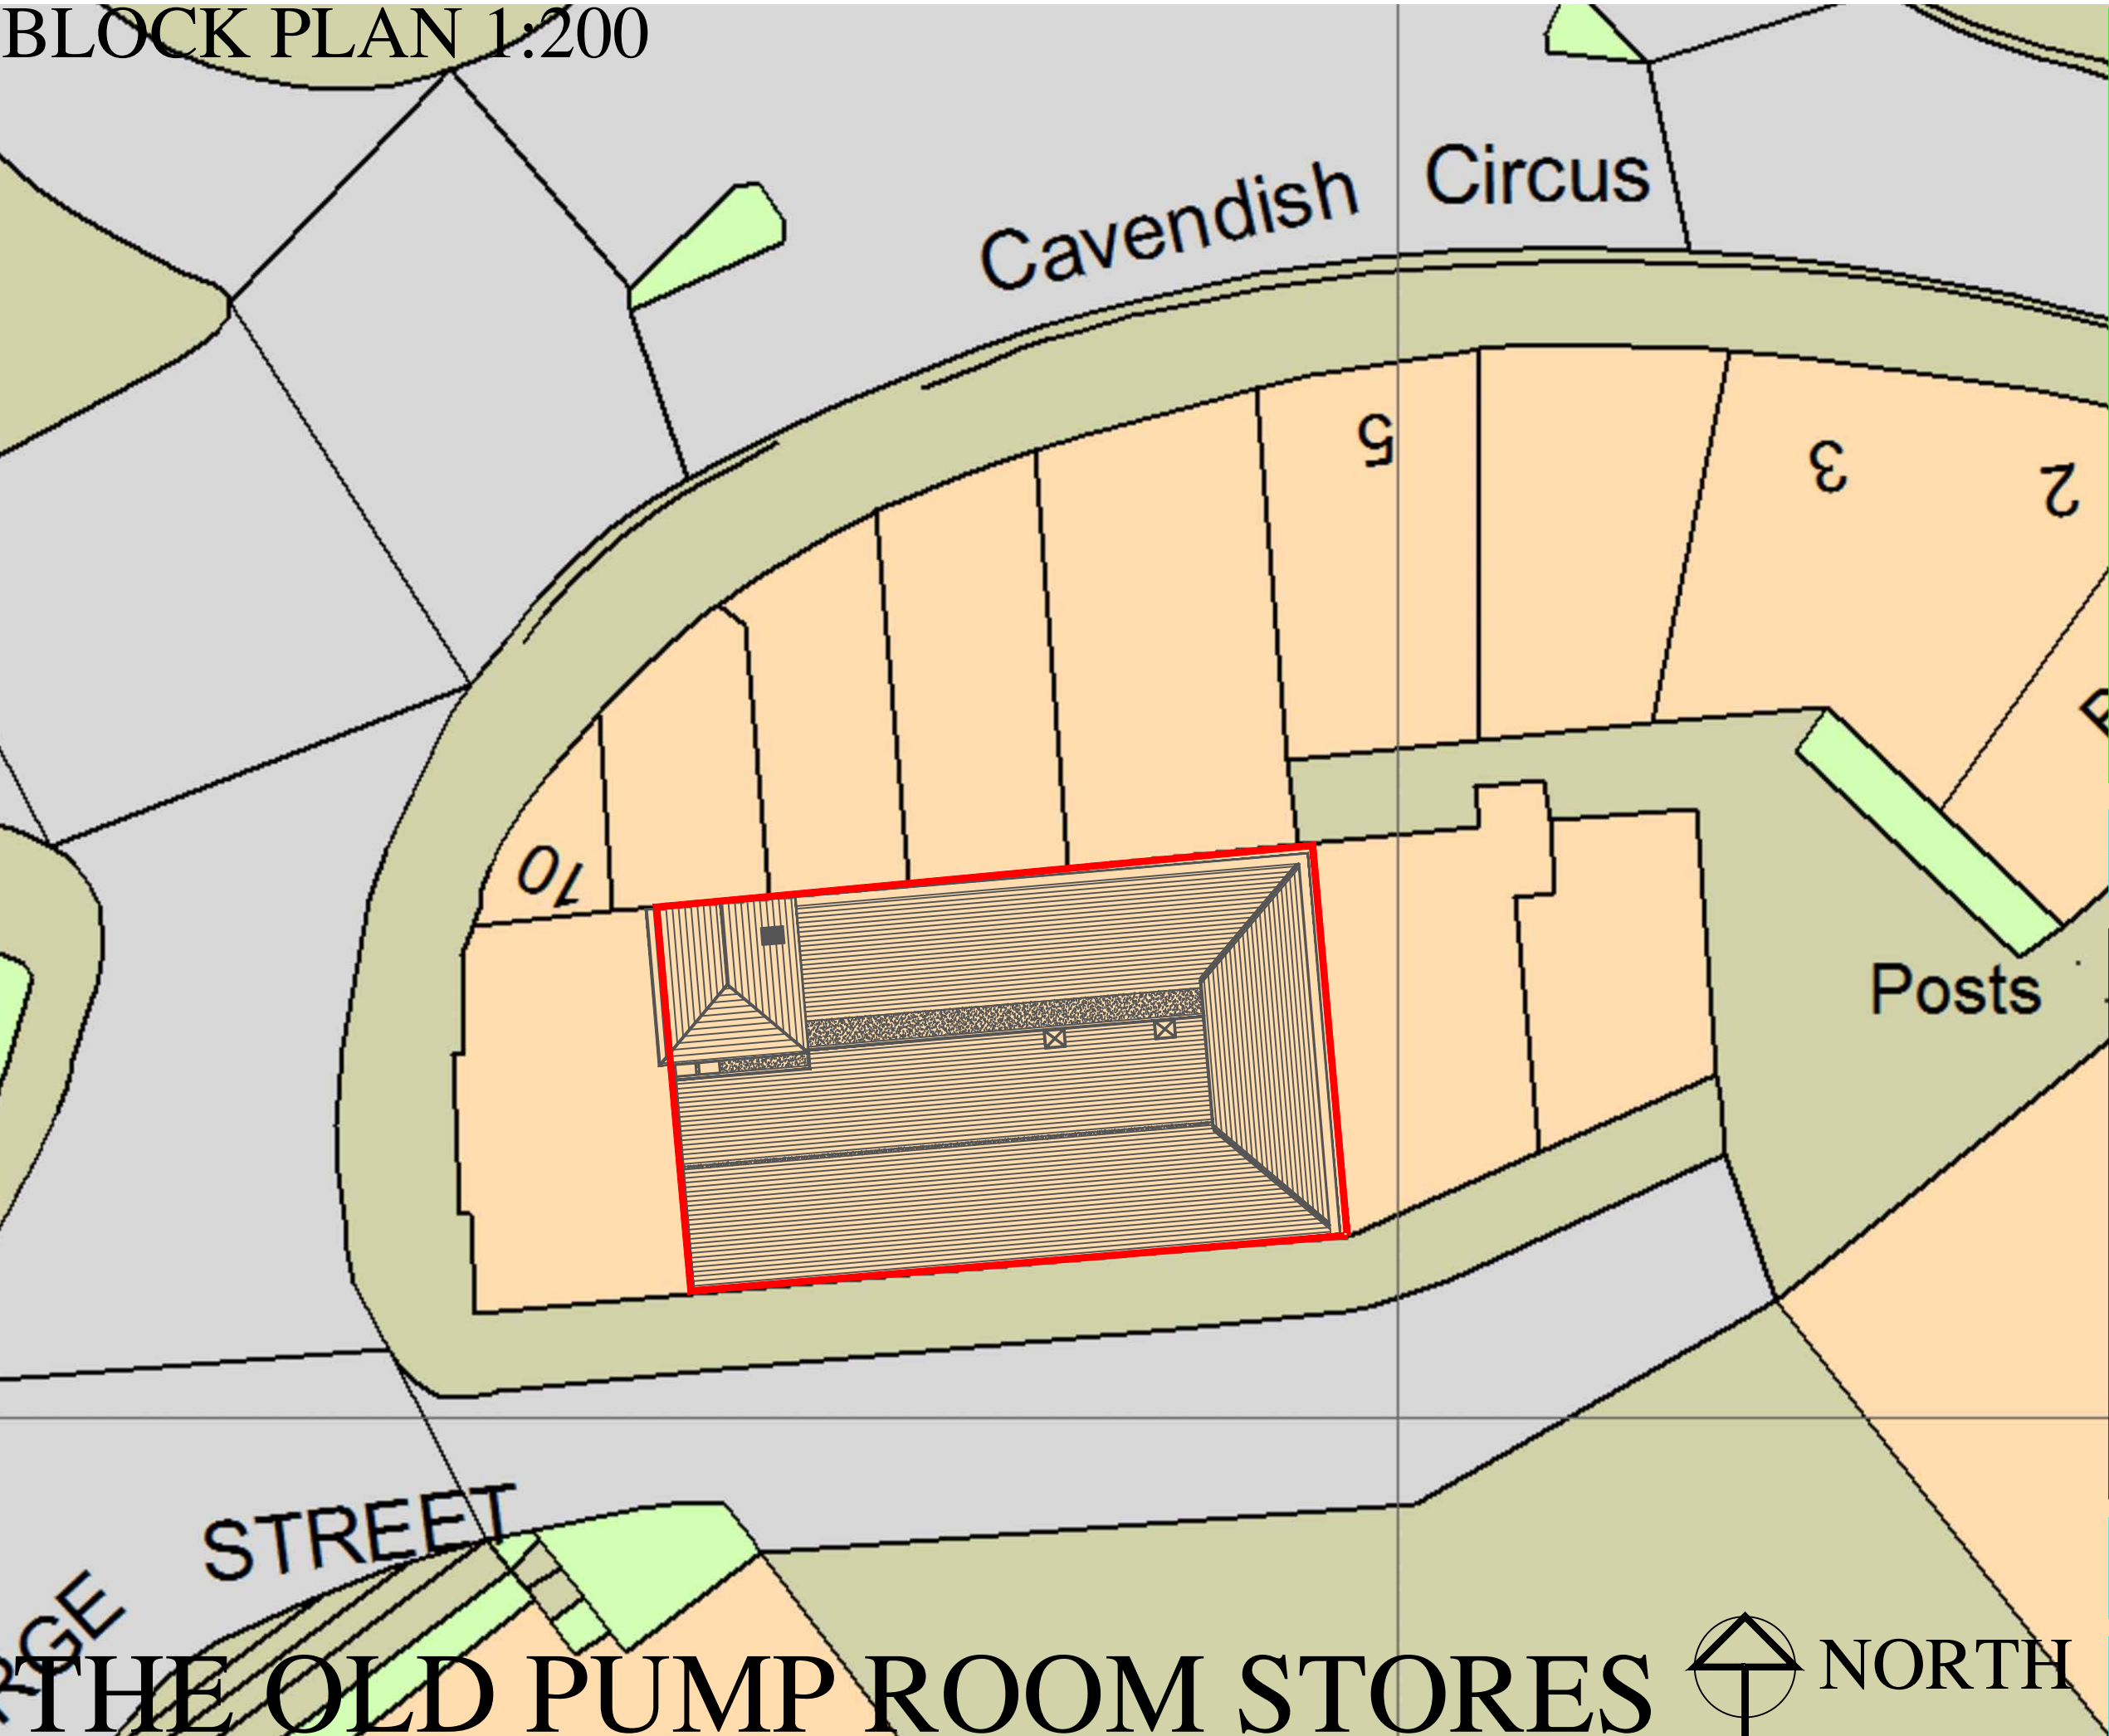

0M 1M 2M 3M

DWG: BLOCK PLAN
THE OLD PUMP ROOM STORES
GEORGE STREET, BUXTON

REVISIONS:

1:1250/500	CHECKED:
DATE: FEB'2021	DRAWN:

©THIS DRAWING AND THE BUILDING WORKS DEPICTED ARE THE COPYRIGHT OF AJS ARCHITECTURE AND MAY NOT BE REPRODUCED OR AMENDED EXCEPT BY WRITTEN PERMISSION. NO LIABILITY WILL BE ACCEPTED FOR AMENDMENTS MADE BY OTHER PERSONS.

A.J.S. ARCHITECTURE

32 carr road.
buxton.
derbyshire.
sk17 6wf.

h: 01298 26062
m: 07794 400237

SITE 01

OLD PUMP ROOMS