
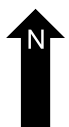
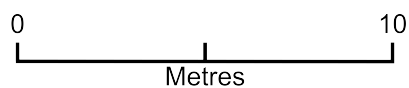


Lloyds Bank 2-6 High Street Glossop, SK13 8DA. Block Plan at 1:200

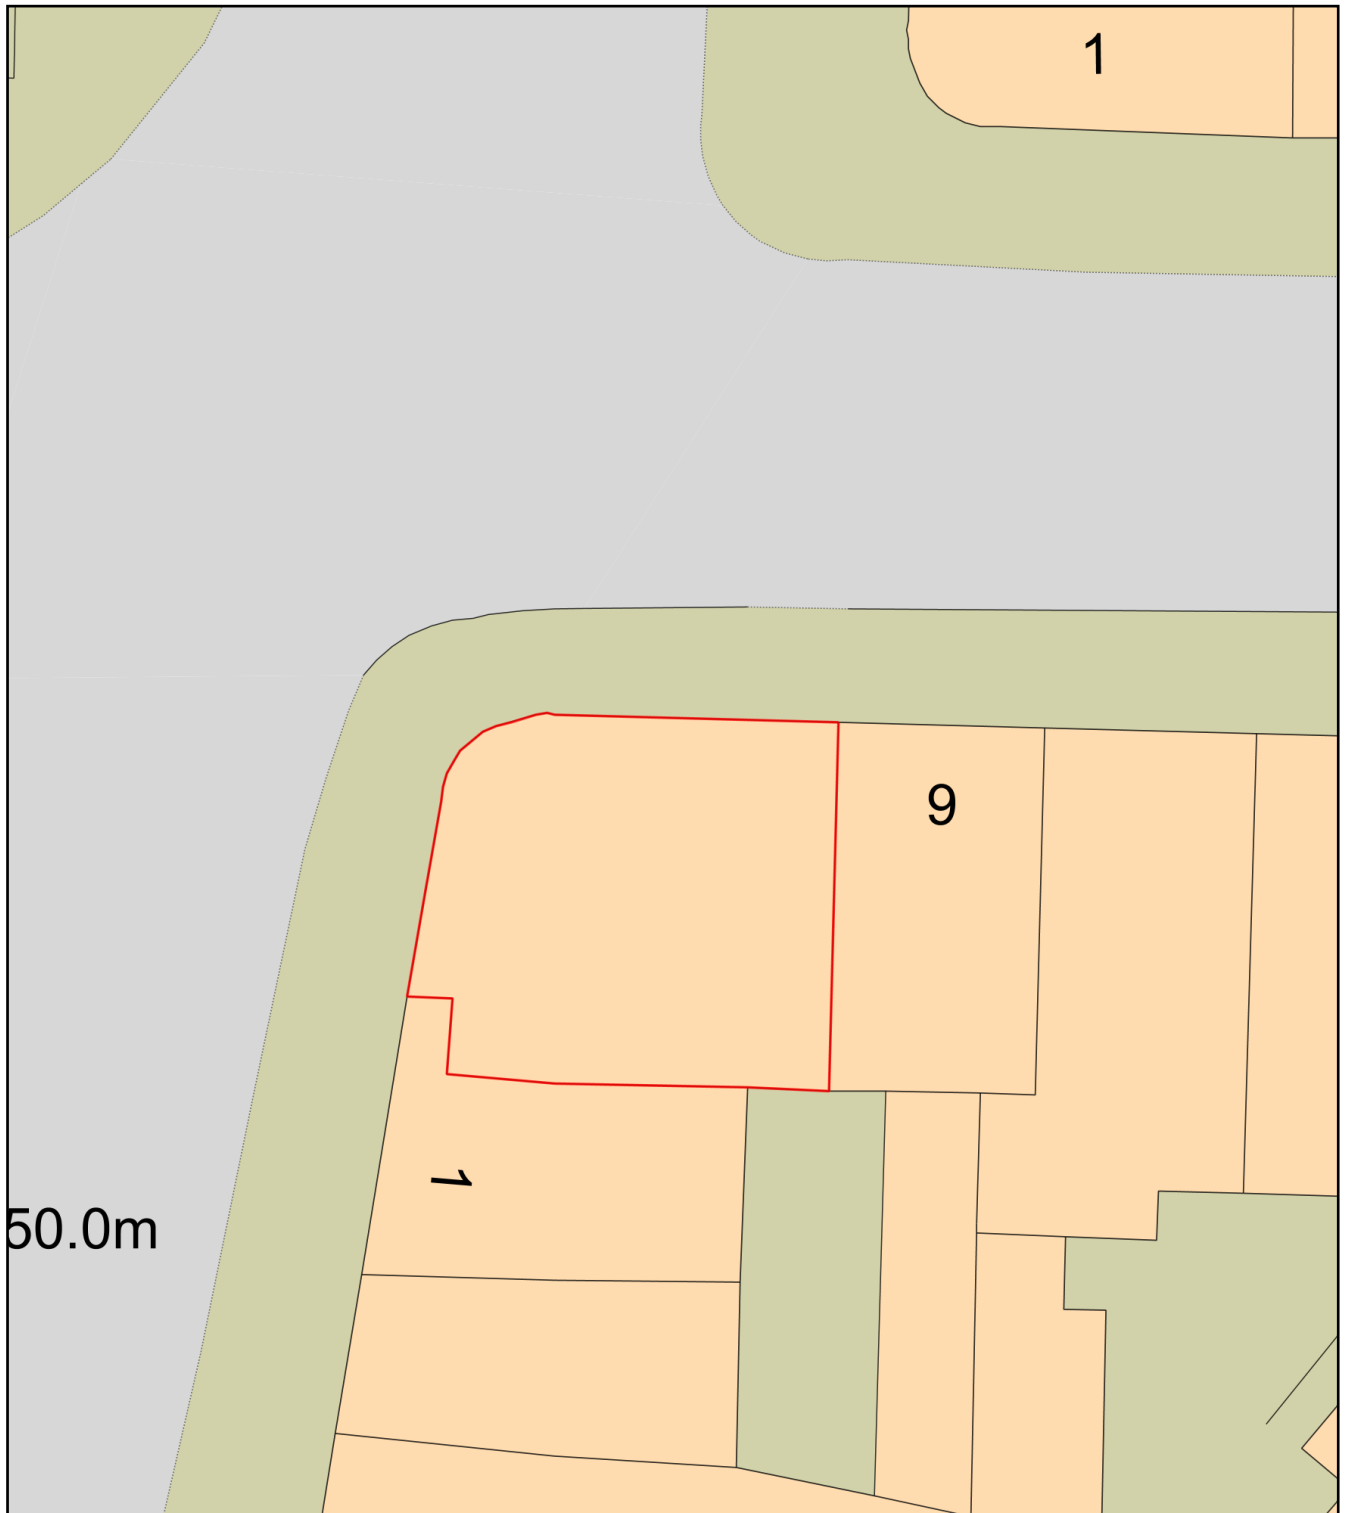

Plan Produced for: T&D Design & Build Ltd

Date Produced: 03 Mar 2021

Plan Reference Number: TQRQM21062082550459

Scale: 1:200 @ A4