





North East Elevation - Existing

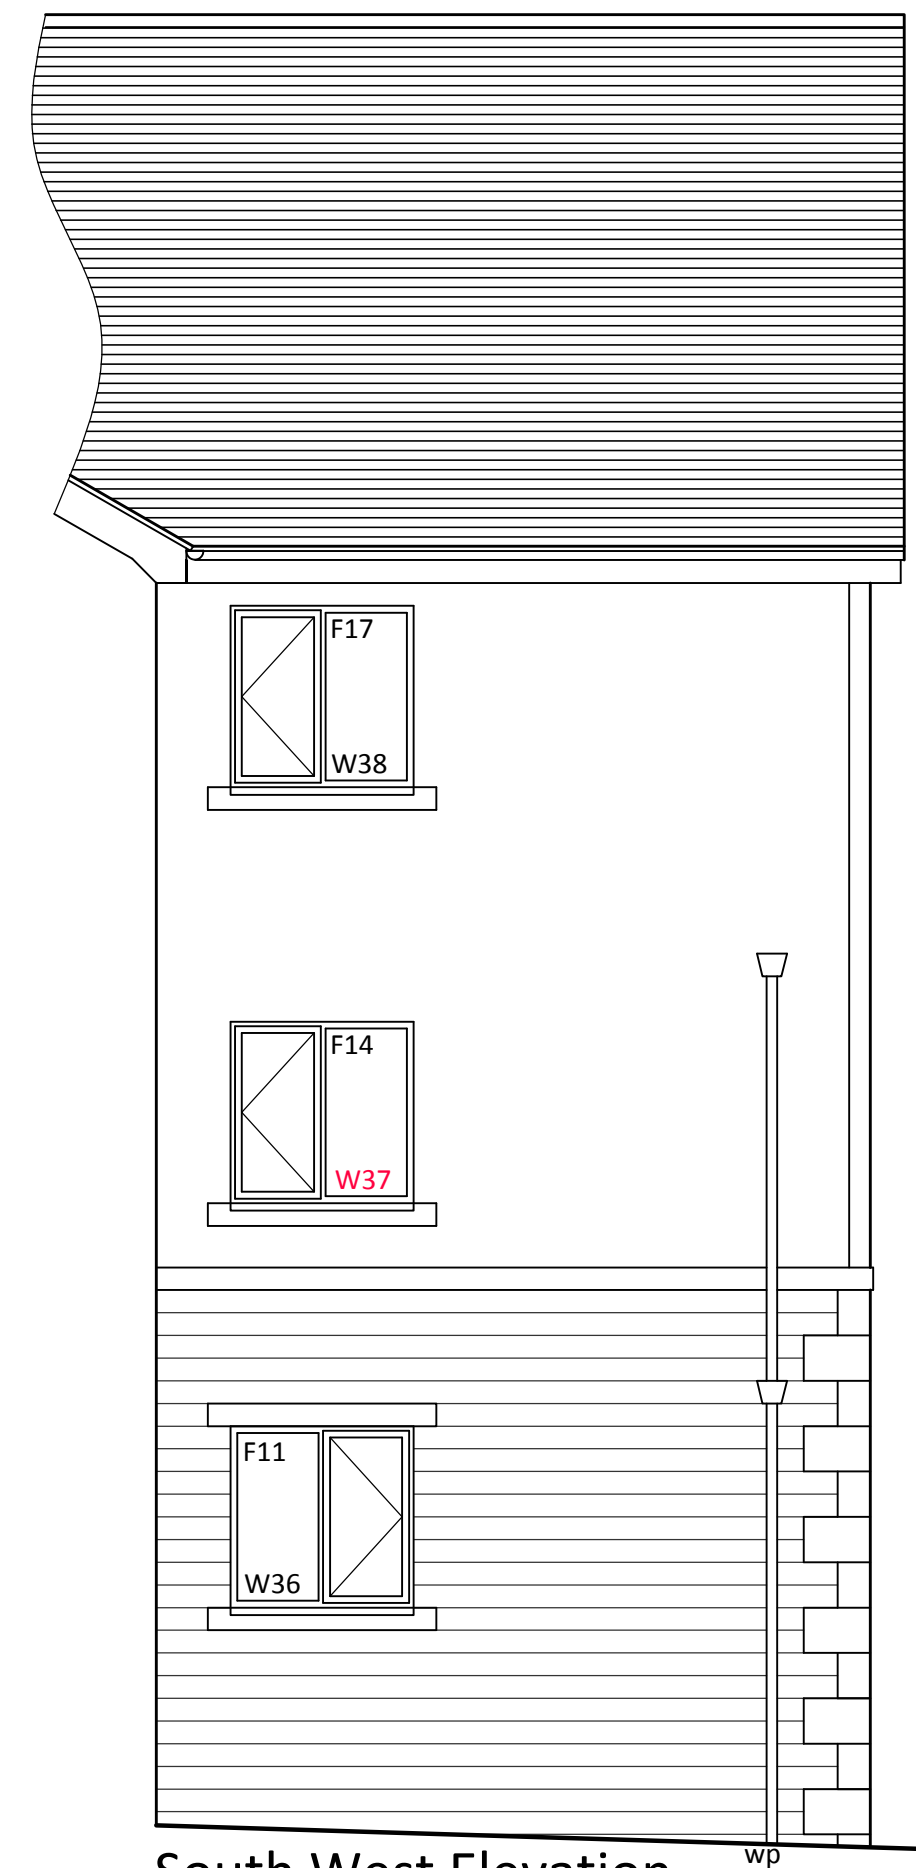

South West Elevation -
Existing partially hidden



South East Elevation - Existing

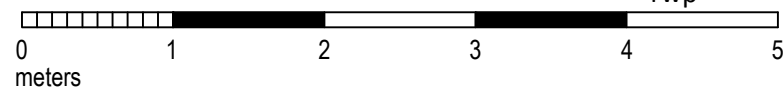

NOTES

USE FIGURED DIMENSIONS ONLY
ALL COURSING AND HATCHING IS INDICATIVE ONLY
CHECK ALL DIMENSIONS ON SITE PRIOR TO
CONSTRUCTION

WHILST ALL CARE HAS BEEN TAKEN IN THE
PREPARATION OF THIS DRAWING, THE NATURE AND
AGE OF THIS BUILDING MAKES ACCURATE SURVEY
ECONOMICALLY IMPRACTICAL. THEREFORE THERE
MAY BE SMALL DISCREPANCIES BETWEEN SITE
DIMENSIONS AND PLAN SCALING.
VERIFY CRITICAL DIMENSIONS ON SITE.

**NB. THE WINDOW MANUFACTURER
MUST SURVEY ALL WINDOWS TO BE
REPLACED TO OBTAIN ACCURATE
DIMENSIONS.**

**NB. WINDOWS TO BE REPLACED
SHOWN WITH RED WINDOW
NUMBERS.**

Revisions

**SUBJECT TO PLANNING
APPROVAL**

Client
Heathfield (Buxton)
Management Ltd.

Project

Replacement Windows at
14 Heathfield Gardens
Park Road
Buxton
SK17 6TN

Drawing

Elevations - Existing

Scale
1-50 @A1


APPROXIMATELY

Plan no.	Revision	Date
441-15		Mar 21

The Rowans - 7 College Road
Buxton - Derbyshire - SK17 9DZ

COPYRIGHT:- Do not use or reproduce this plan without permission

@ David Prior 2020

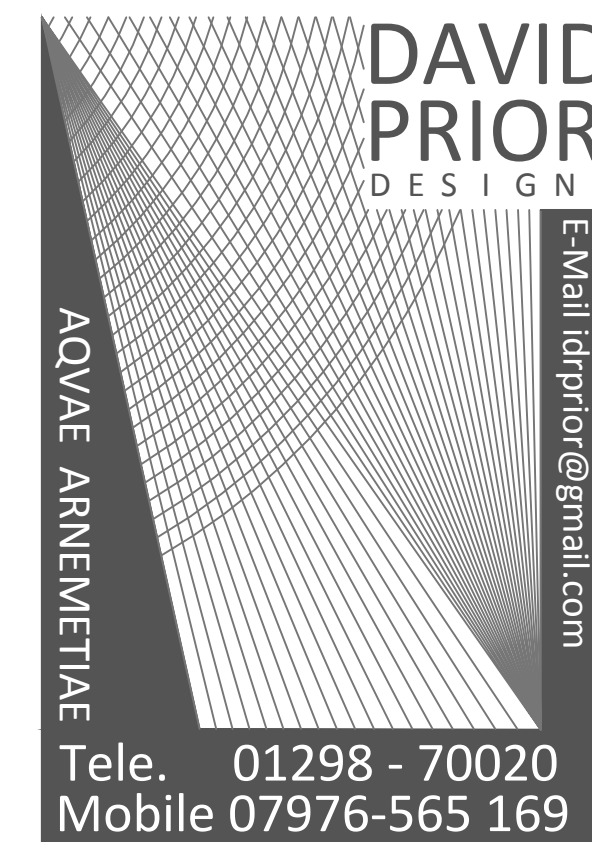

1-50