




North East Elevation - Proposed


New replacement windows to be in upvc by Residence 9 and be double glazed with external face in black and internal face in white and are identified by red window numbers.

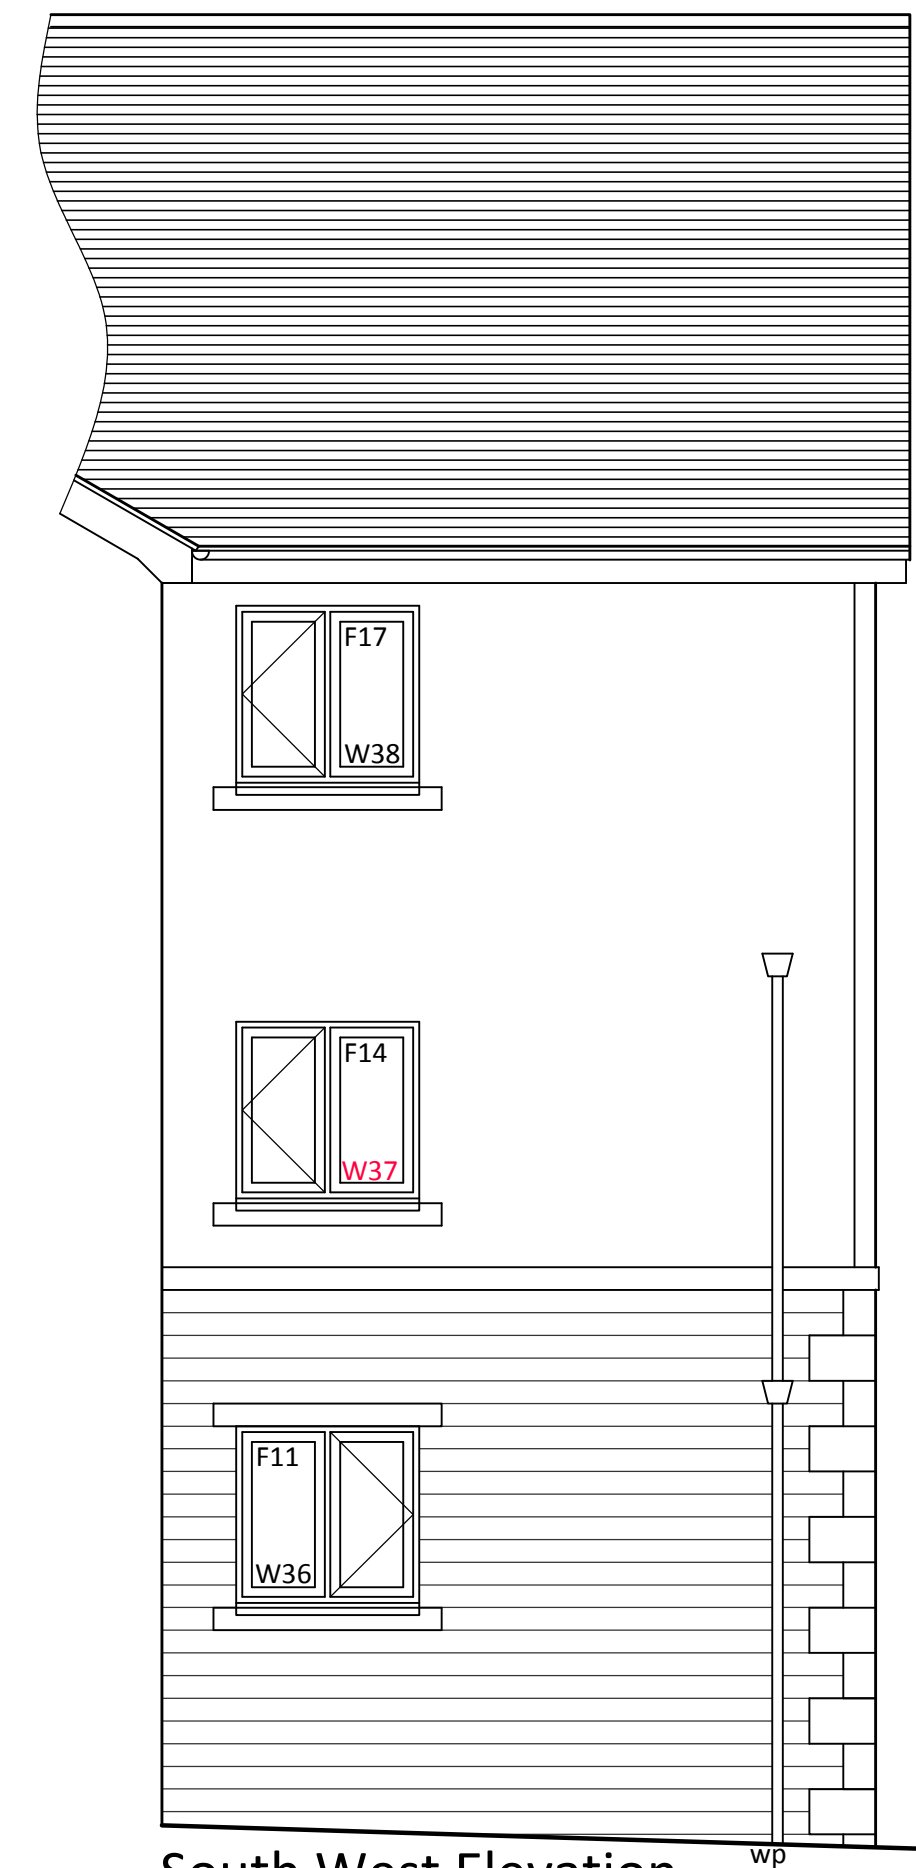

South West Elevation - Proposed partially hidden



South East Elevation - Proposed

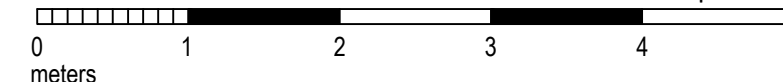

NOTES

USE FIGURED DIMENSIONS ONLY
ALL COURSING AND HATCHING IS INDICATIVE ONLY
CHECK ALL DIMENSIONS ON SITE PRIOR TO CONSTRUCTION

WHILST ALL CARE HAS BEEN TAKEN IN THE PREPARATION OF THIS DRAWING, THE NATURE AND AGE OF THIS BUILDING MAKES ACCURATE SURVEY ECONOMICALLY IMPRACTICAL. THEREFORE THERE MAY BE SMALL DISCREPANCIES BETWEEN SITE DIMENSIONS AND PLAN SCALING.
VERIFY CRITICAL DIMENSIONS ON SITE.

NB. THE WINDOW MANUFACTURER MUST SURVEY ALL WINDOWS TO BE REPLACED TO OBTAIN ACCURATE DIMENSIONS.

NB. WINDOWS TO BE REPLACED SHOWN WITH RED WINDOW NUMBERS.

Revisions

SUBJECT TO PLANNING APPROVAL

Client
Heathfield (Buxton)
Management Ltd.

Project

Replacement Windows at
14 Heathfield Gardens
Park Road
Buxton
SK17 6TN

Drawing


Elevations - Proposed

Scale
1-50 @A1

APPROXIMATELY

Plan no.	Revision	Date
441-16		Mar 21

The Rowans - 7 College Road
Buxton - Derbyshire - SK17 9DZ

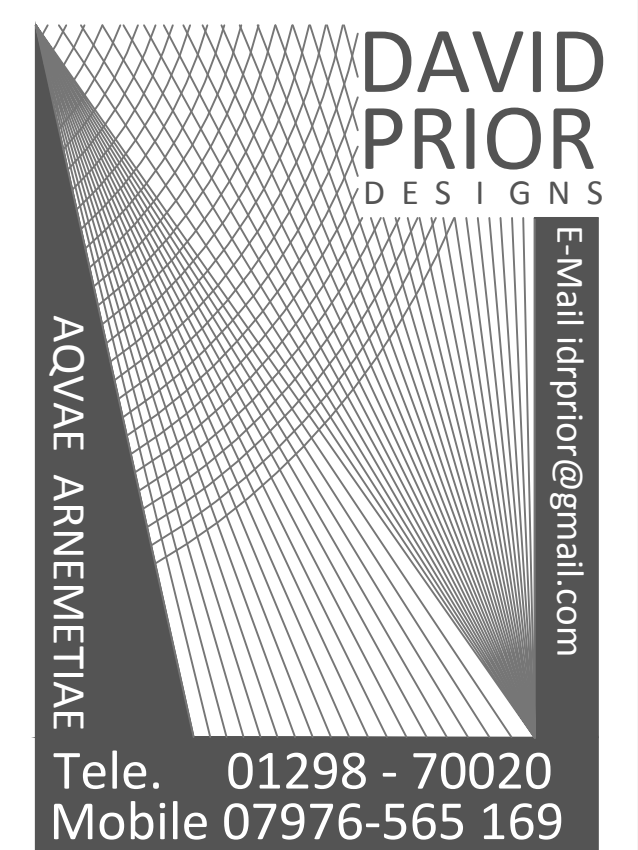

ARCHITECTURAL SERVICES

1-50